

Photographic Record (of Existing Site and Buildings)

In relation to Planning Approval Ref: *22/00999/LBC*
Located at: *Silver Hill Farm, Broad Lane, Rochdale OL16 4PT*


Date: March 2024
Our Ref: 1517/P/PR
Your Ref: n/a
Revision: -
Format: A3 Landscape / Colour

Contents:

	<i>Page</i>
1 Introduction	3
2 Photo Location – Reference Plan (wider views)	4
3 Photo Location – Reference Elevations (detailed views)	5
4 Photographs (Views 1 – 137)	6 - 34

1 Introduction:


As per condition 13 of the Listed Building approval (ref: 22/00999/LBC) the following is a detailed photographic record of the existing site and buildings. All photographs are referenced and their location highlighted on the site plan or the existing building elevations on the following pages. Wider views of the site are shown with directional arrows on the existing site plan drawing, whilst larger detail photographs are referenced on the existing elevation drawings.

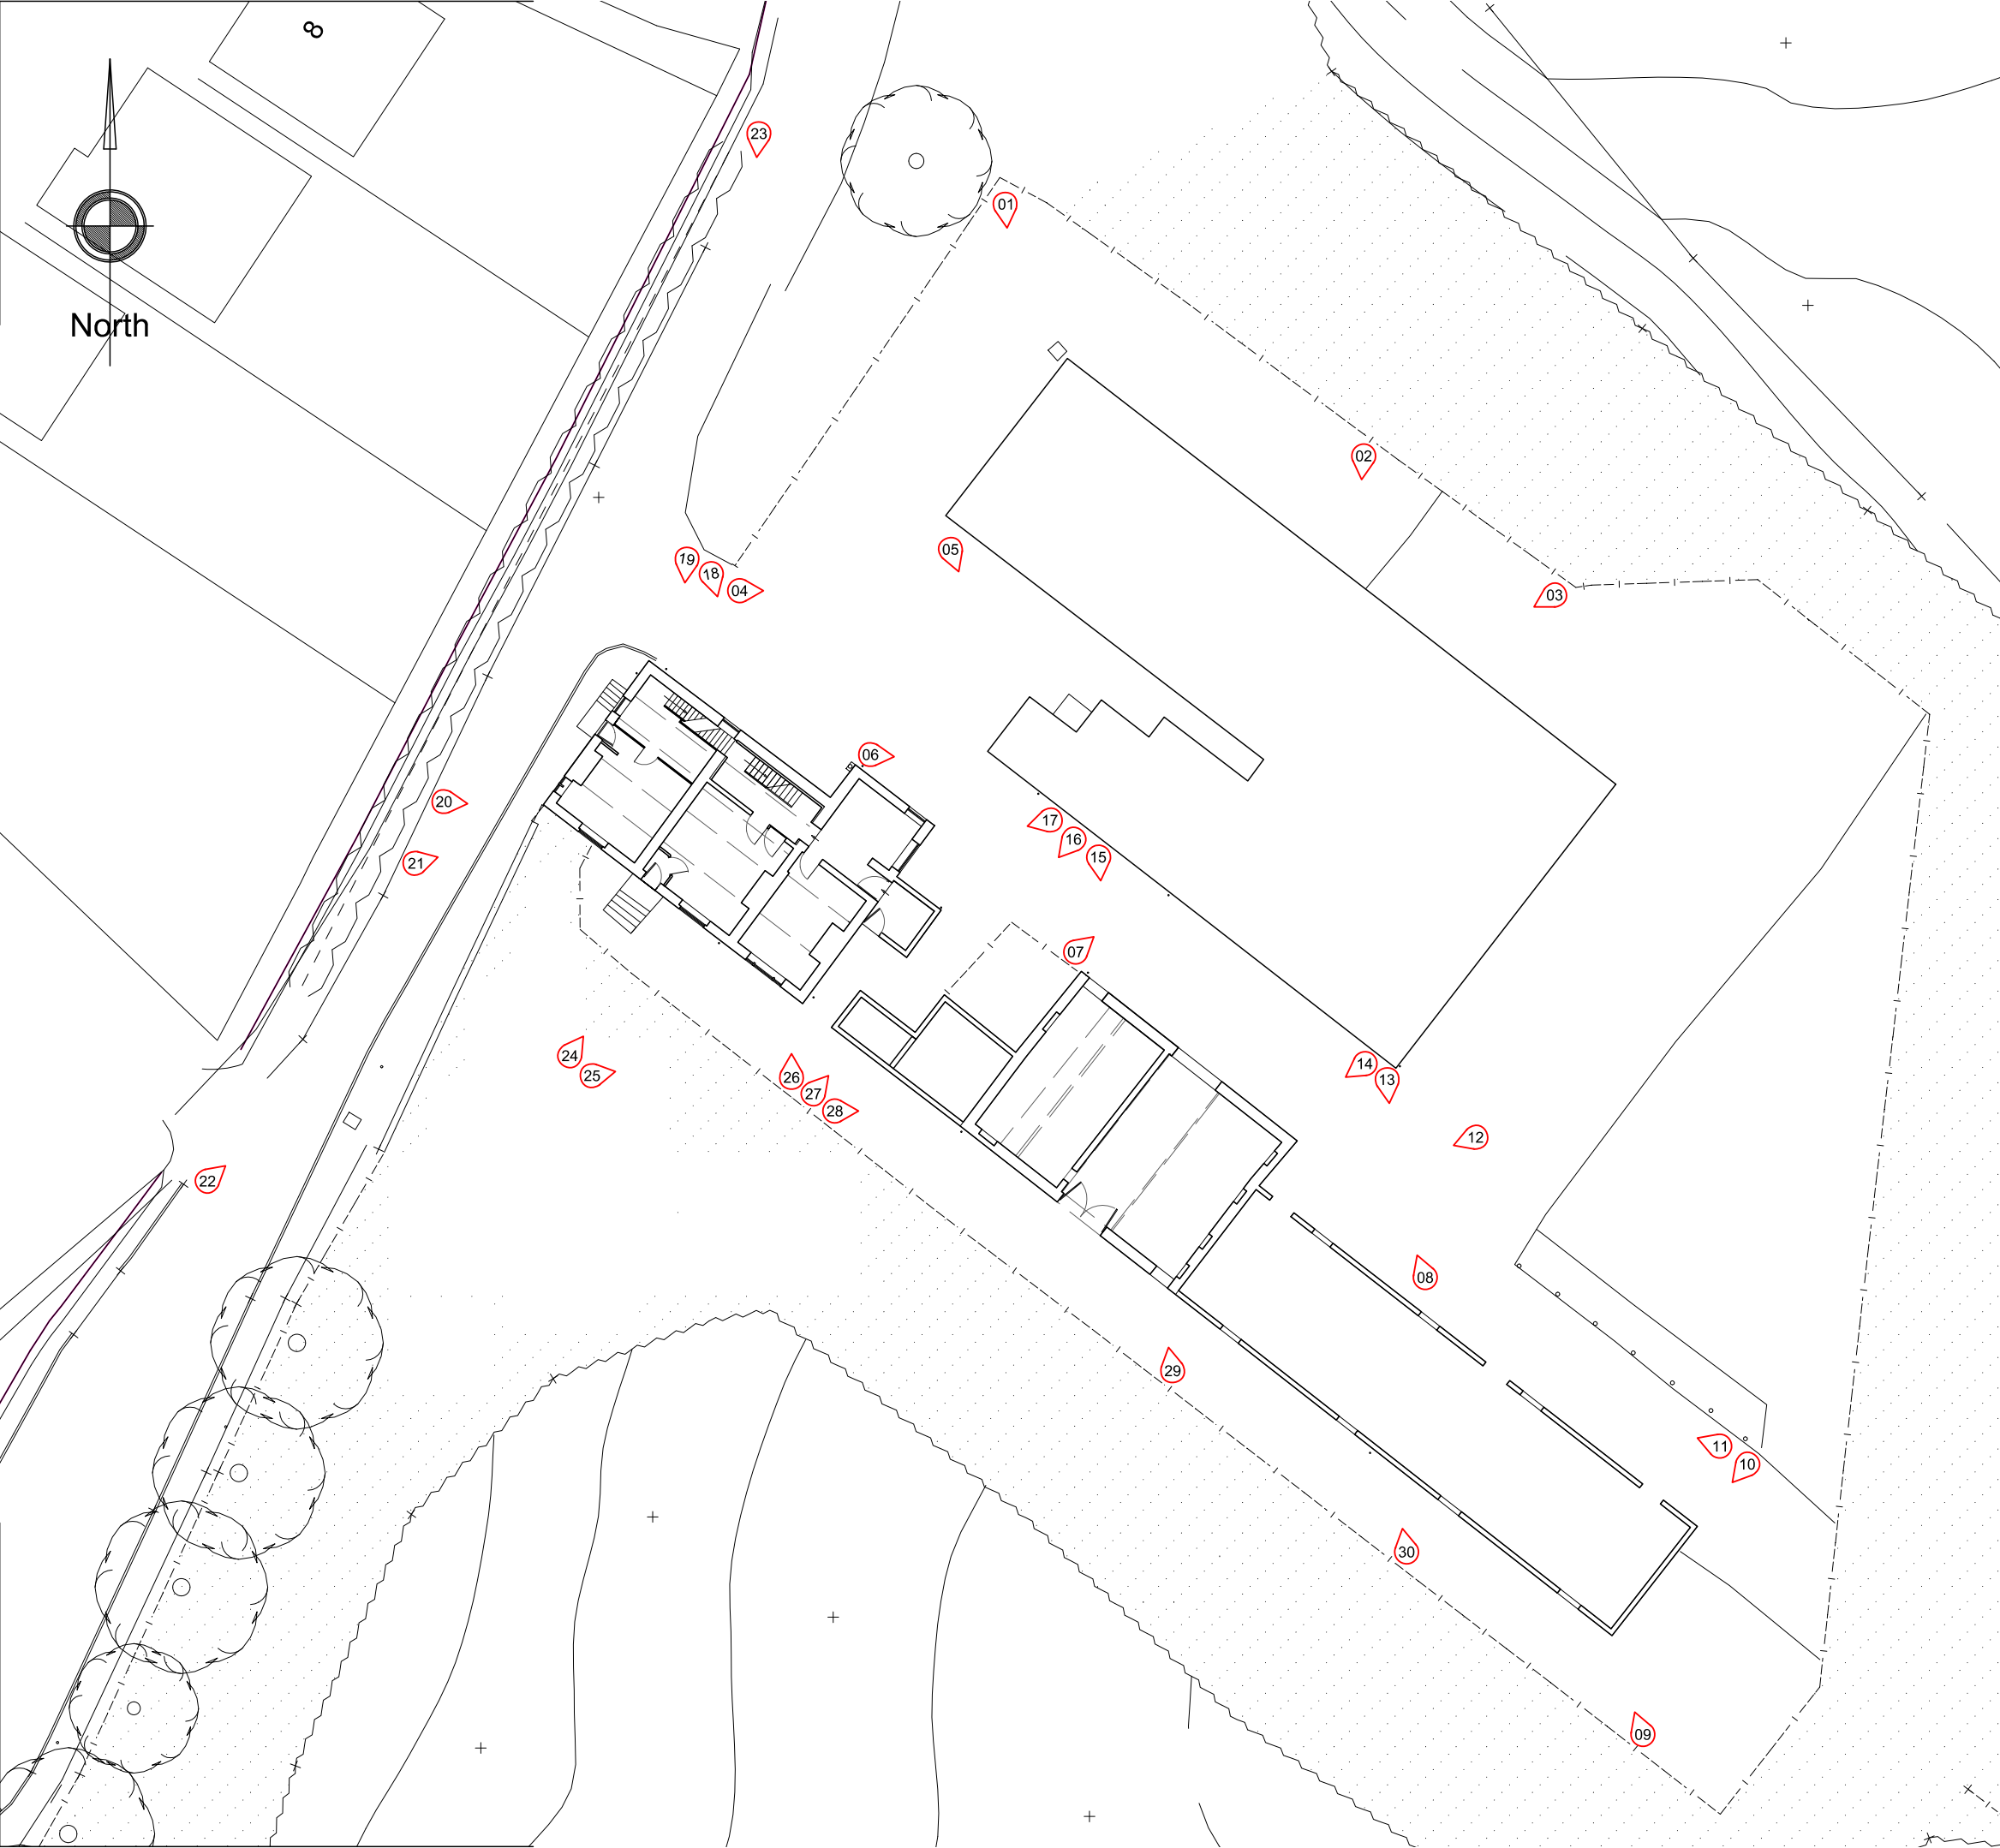


REV	DATE	AMENDMENT	BY	CHKD

HNA architects
Architecture | Planning | Design


PROJECT:	Silver Hill Farm, Lower Lane, Rochdale			
CLIENT:	Grandstream Properties			
DRAWING:	Photo Locations Plan			
DRAWN BY:	MB	CHECKED BY:	MB	CREATED: 10/03/2025 SCALE: 1:300 @ A3
STATUS:	Planning		DRAWING No: 1517/P-008	REVISION:

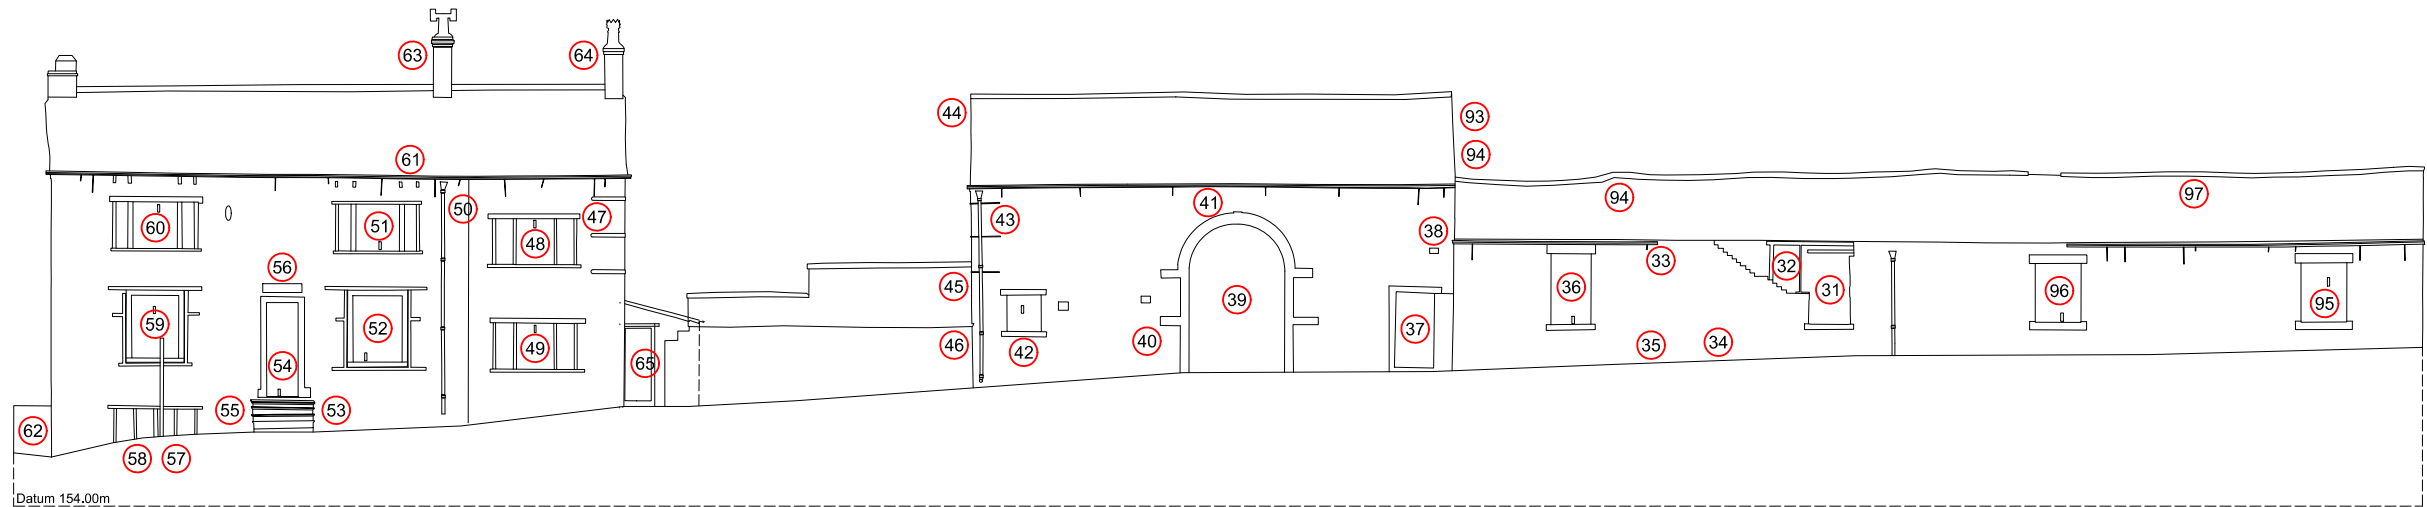


Elevation A

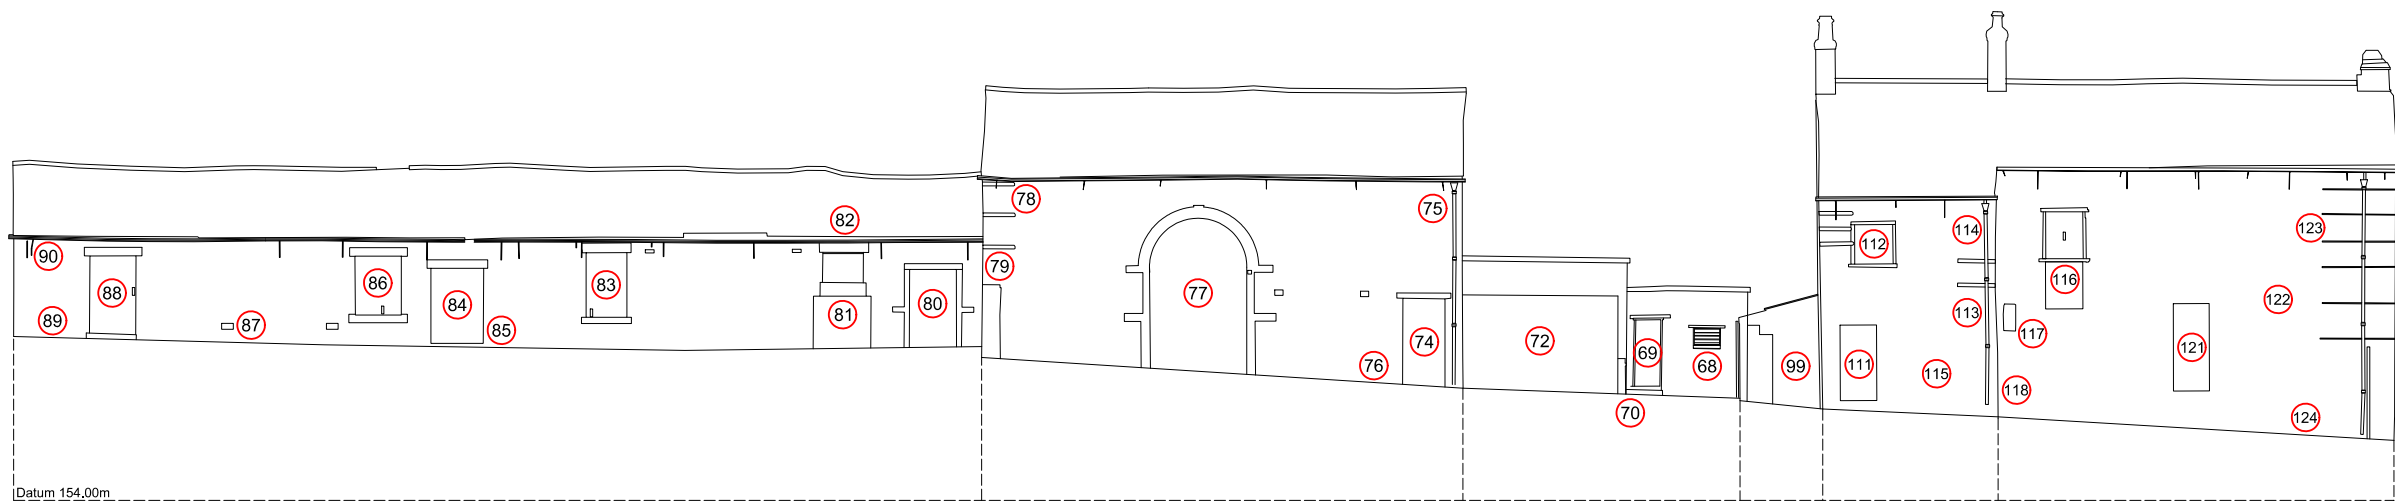


Elevation B

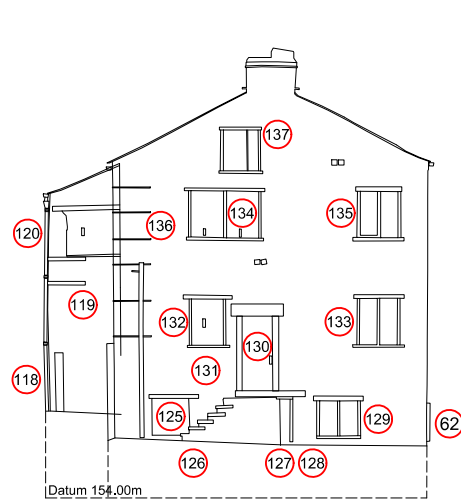


Elevation C

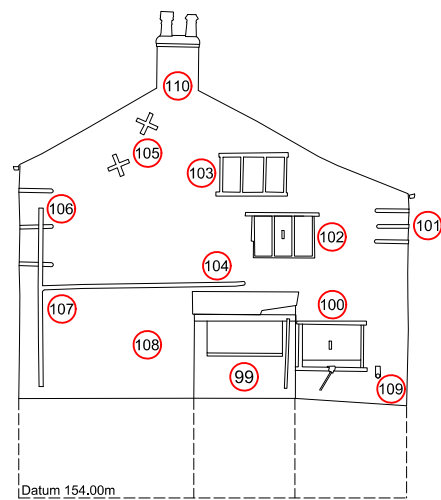

Elevation D

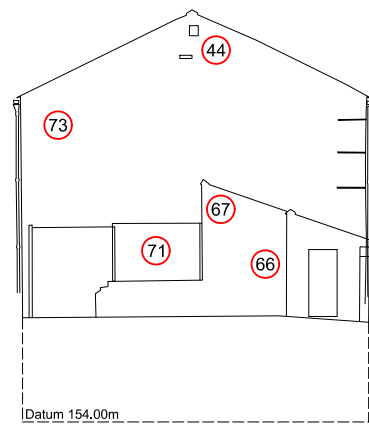

Elevation E

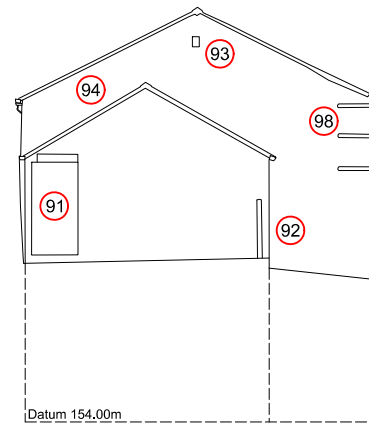

Elevation F

REV	DATE	AMENDMENT	BY	CHKD

PROJECT:		Silver Hill Farm, Lower Lane, Rochdale			
CLIENT:		Grandstream Properties			
DRAWING:		Photo Locations Elevations			
DRAWN BY:	MB	CHECKED BY:	MB	CREATED:	SCALE:
STATUS:		Planning		10/03/2025	1:200 @ A3
				DRAWING No:	REVISION:
				1517/P-009	

4 Photographs:



View: 01



View: 02



View: 03



View: 04



View: 05



View: 06



View: 07



View: 08



View: 09



View: 10



View: 11



View: 12



View: 13



View: 14



View: 15



View: 16



View: 17



View: 18



View: 19



View: 20



View: 21



View: 22



View: 23



View: 24



View: 25



View: 26



View: 27



View: 28



View: 29



View: 30



View: 31



View: 32



View: 33



View: 34



View: 35



View: 36



View: 37



View: 38



View: 39



View: 40



View: 41



View: 42



View: 43



View: 44



View: 45




View: 46



View: 47



View: 48

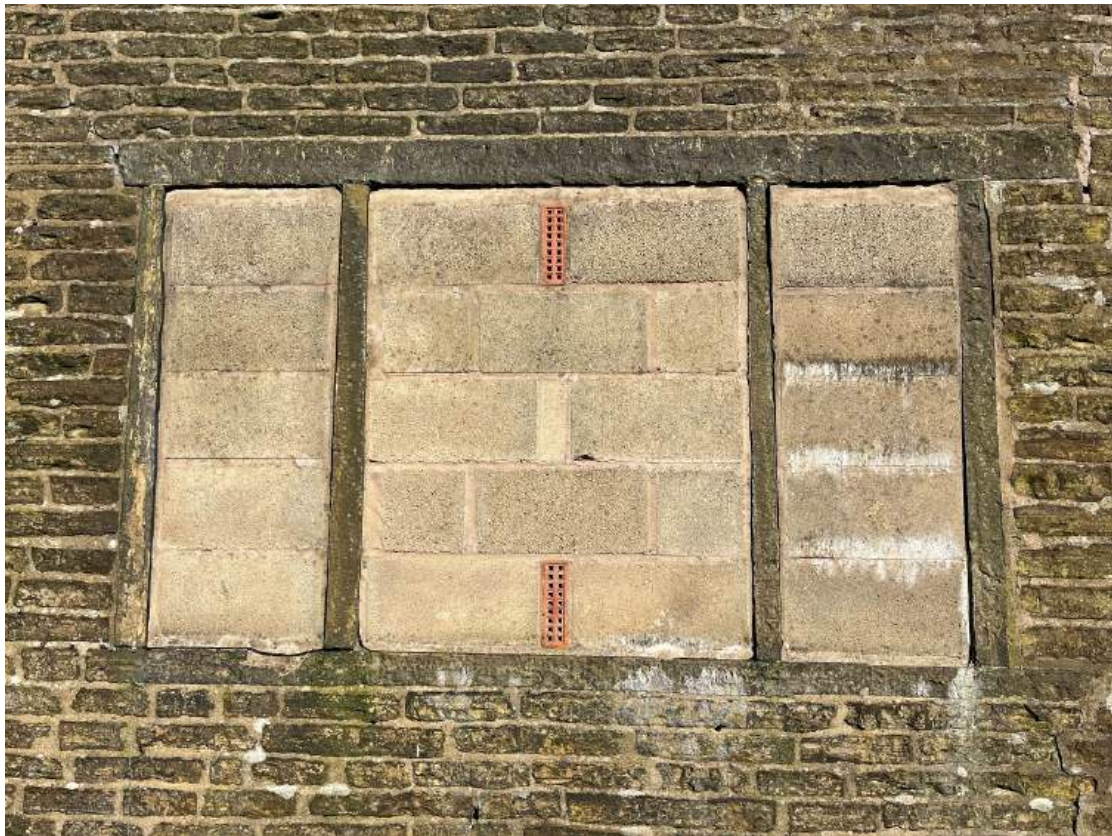

View: 49



View: 50