



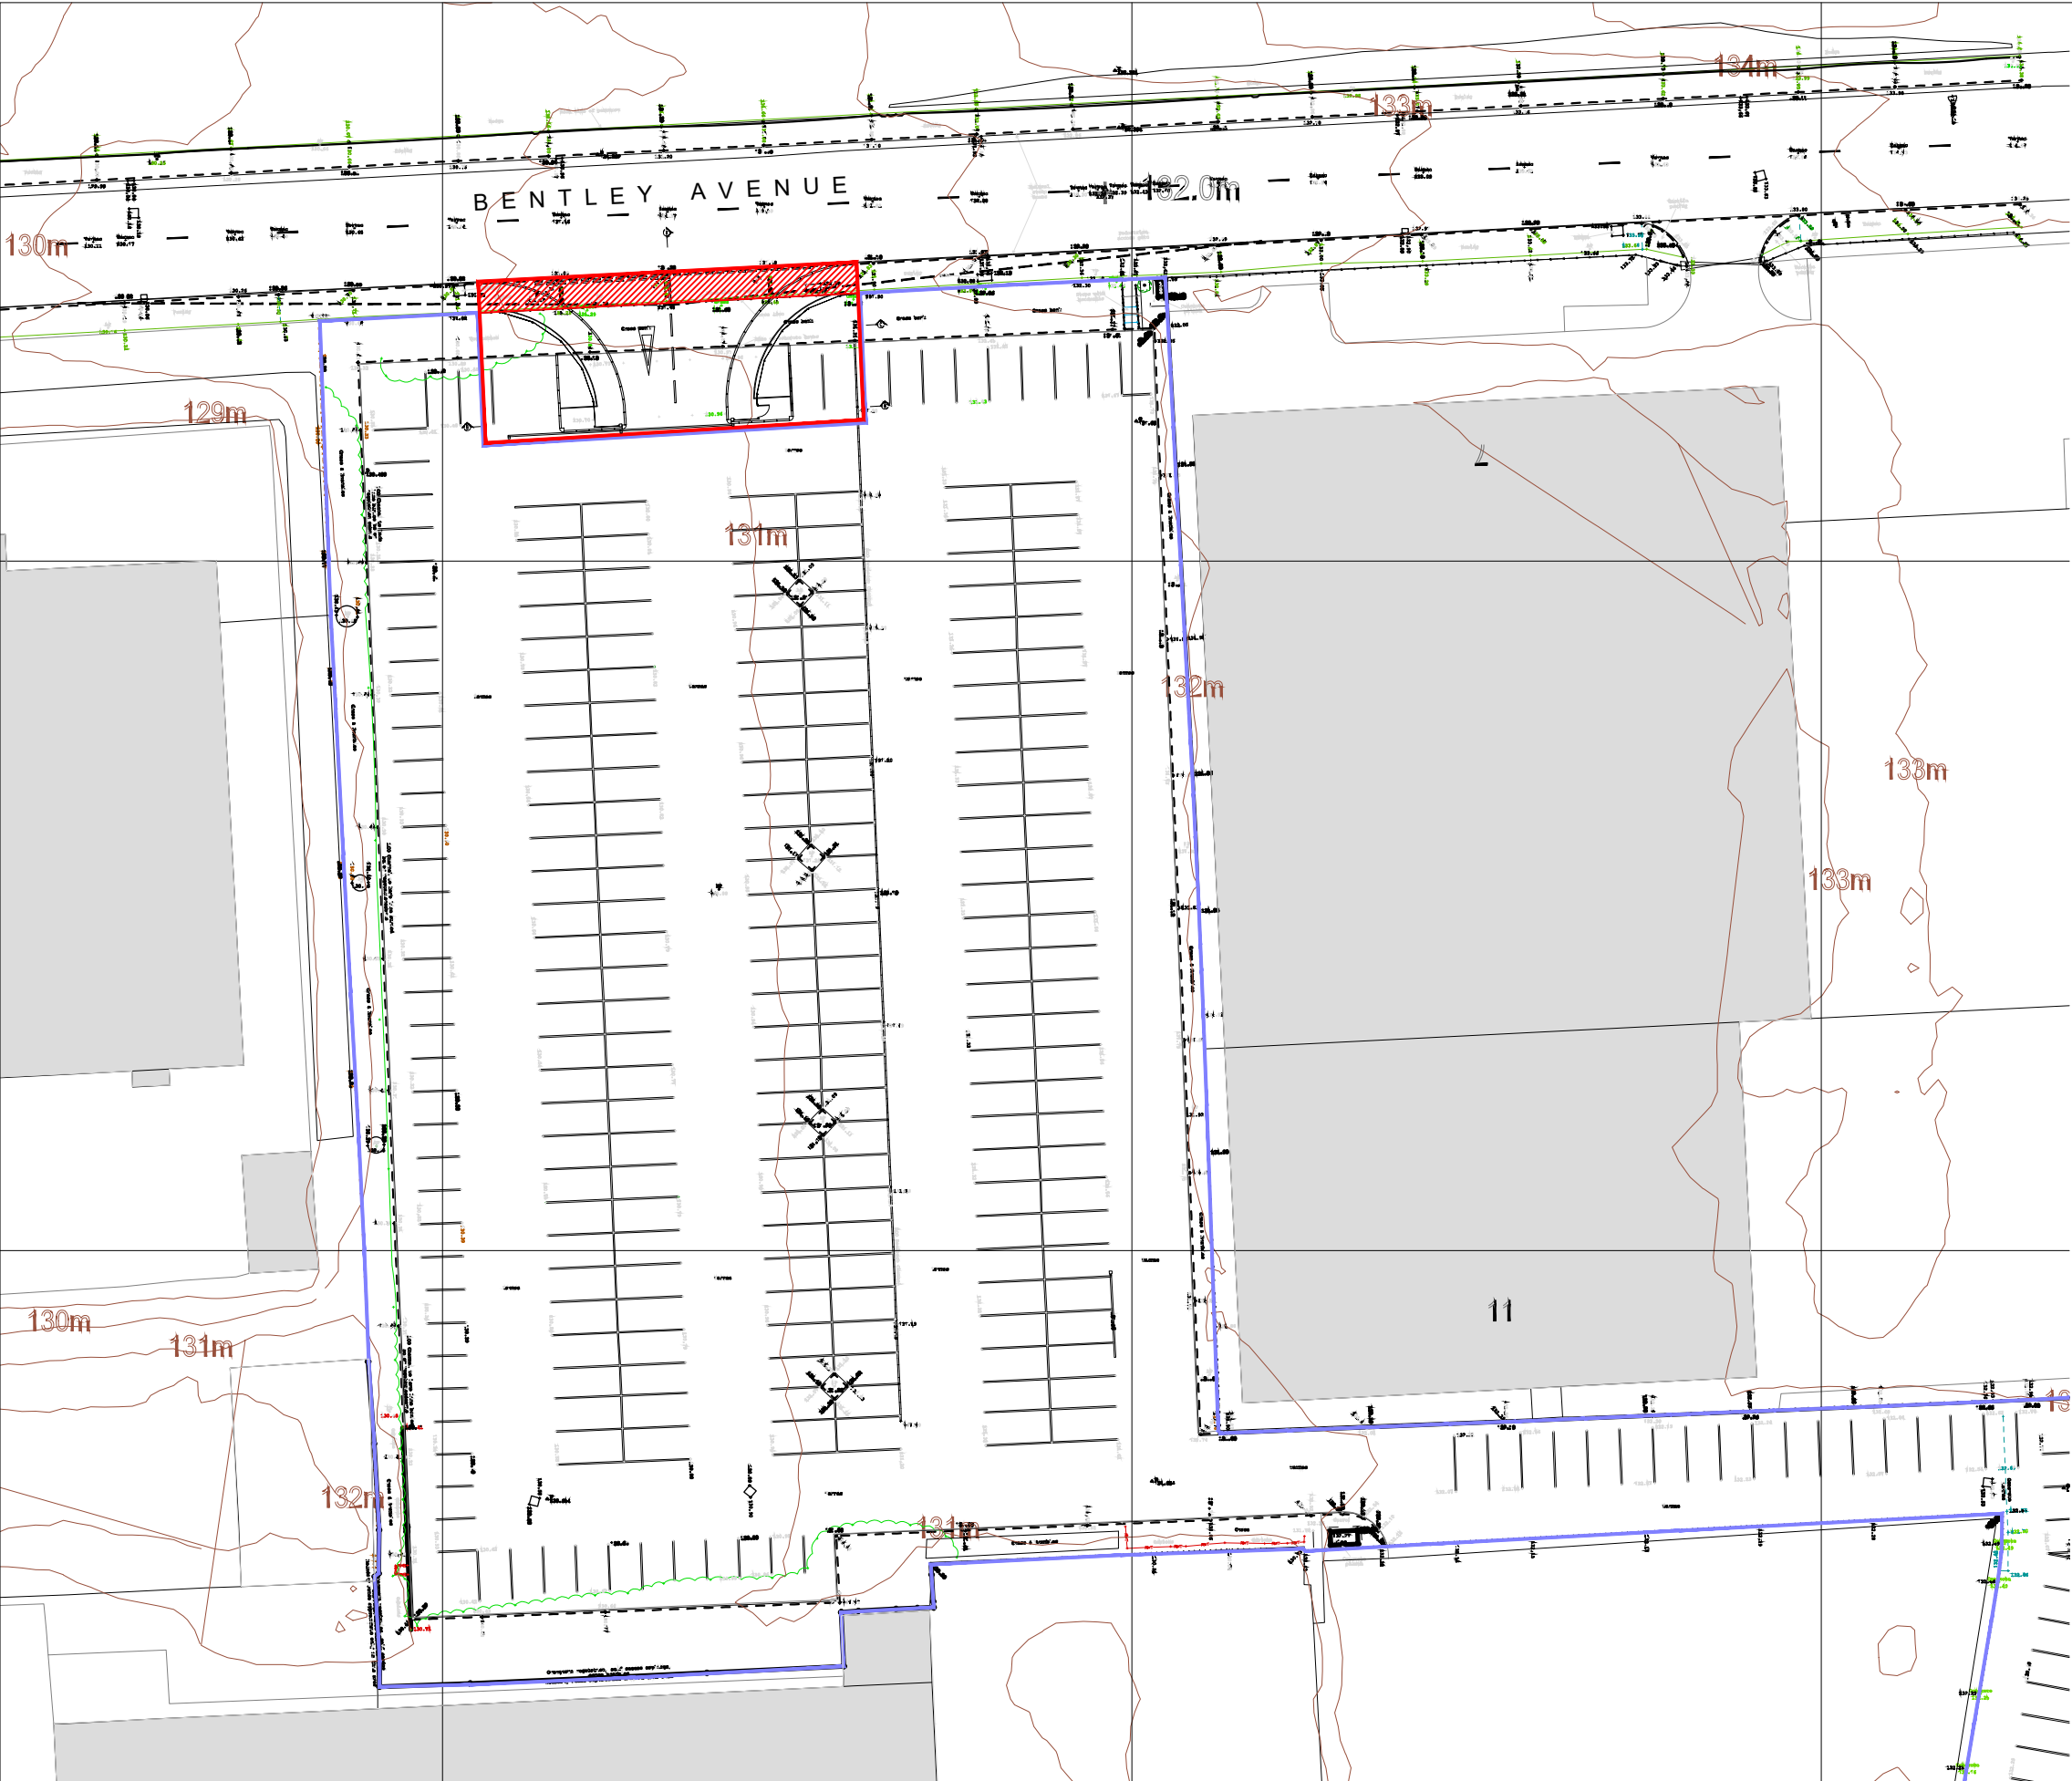

LEGEND

- Application boundary
- Ownership boundary (outside application boundary)
- Land within application that is owned by Rochdale Borough council

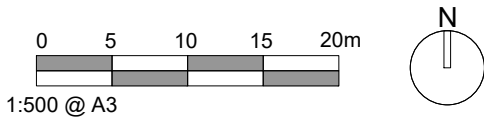

Revisions	20/02/25	Initial Issue
Rev -	08/03/25	Swing gates replaced with sliding gate
Rev A		

CLIENT				
J R Ashworth and Sons Ltd t/as Rentruck				
PROJECT				
Car Park off Bentley Avenue, Stakehill, Middleton				
DRAWING TITLE				
Planning application & ownership boundaries				
SCALE	DATE OF ORIGIN	PROJECT NO.	DRAWING NO.	REVISION
1:500 @ A3	20.02.25	730	AP001	A