
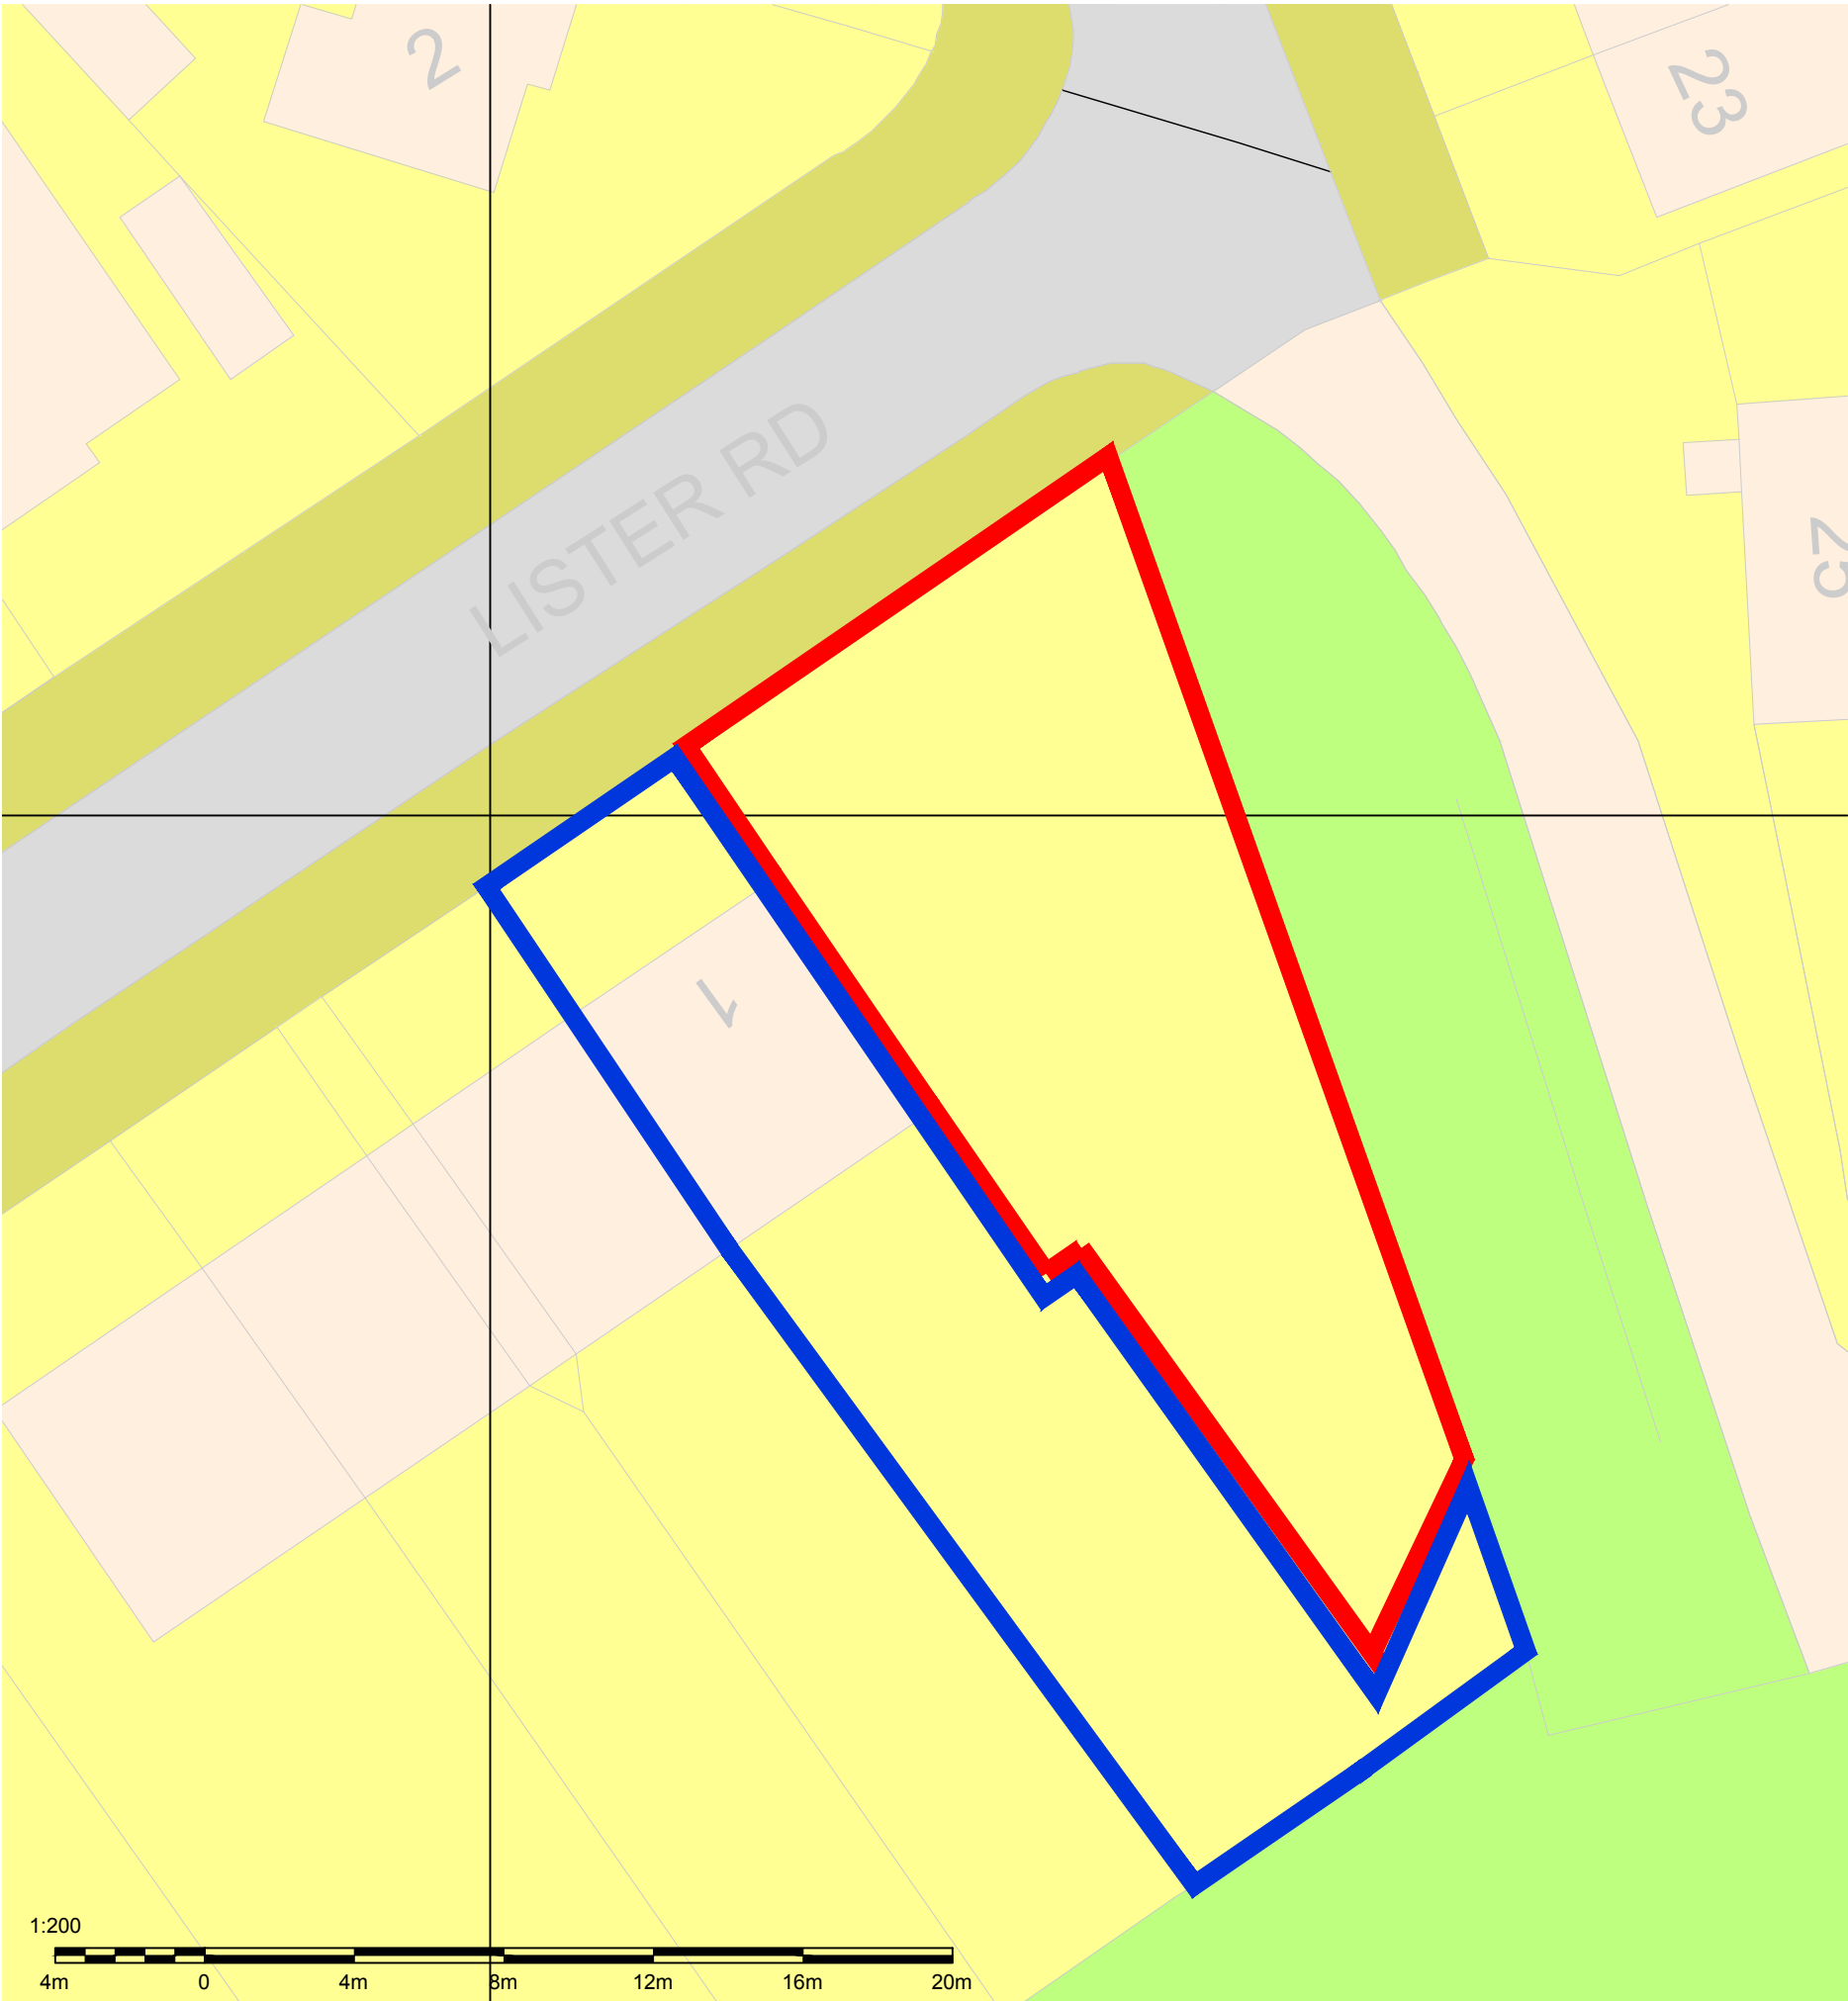


1:1250

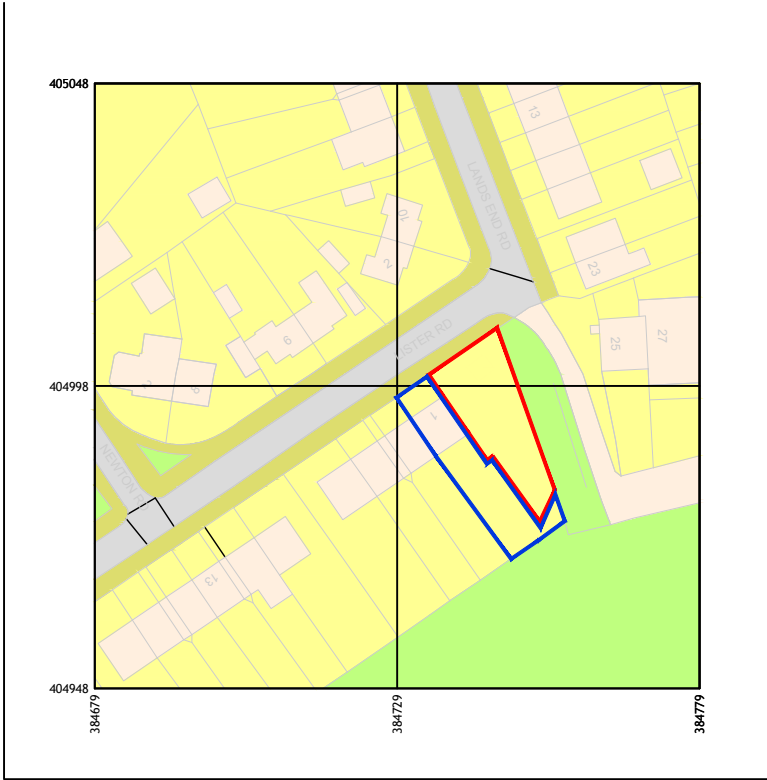

All levels and dimensions must be checked on site by contractor prior to commencement of works. Any variations must be reported to the client.

All information hereon in is the copyright of the designer. Copying in full or in part is forbidden without the written permission from the designer.

Client	Maga Projects	Revision	a
Project	New Dwelling at 1 Lister Rd, Middleton		
Title	Location Plan	Drawing Number	840-02
	M A H E Architecture	Dwg Scale	1:200 a3