
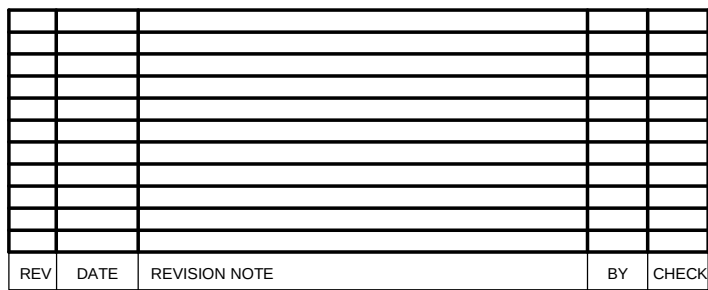
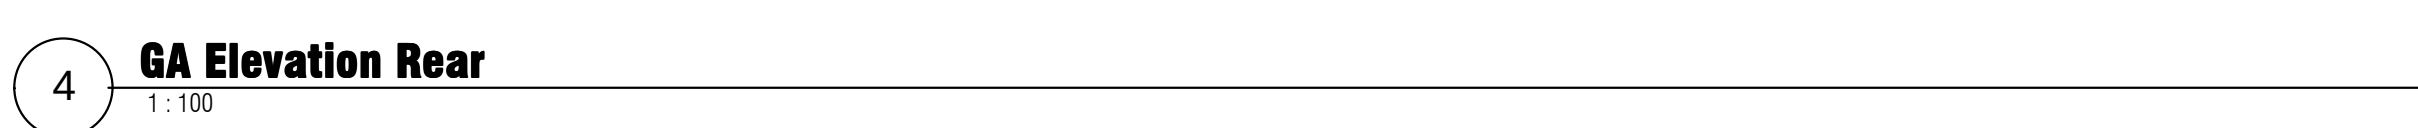


Copyright: All rights reserved.
This drawing must not be reproduced without permission.
This drawing must not be scaled. Dimensions are in millimetres unless specified.

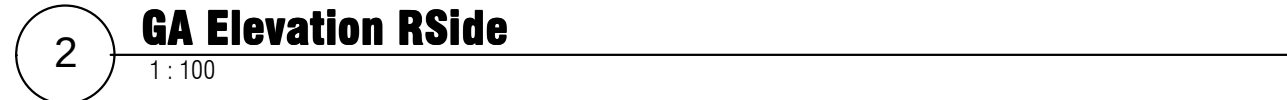

Wilsons House, Wilsons Park, Monsall
Road, Manchester, M40 8WN
T: +44 (0)16 06 62 4708
E: info@ttlarchitecture.com
W: www.ttlarchitecture.com

1771_ KAM-TLL-ZZ-XX-DR-A-E(10)02

STATUS | SCALE | 1 : 100 @ A1
DRAWN BY | TO | DATE | 04/18/19

REV