



01 Existing Side Elevation.
P01 SCALE 1:250

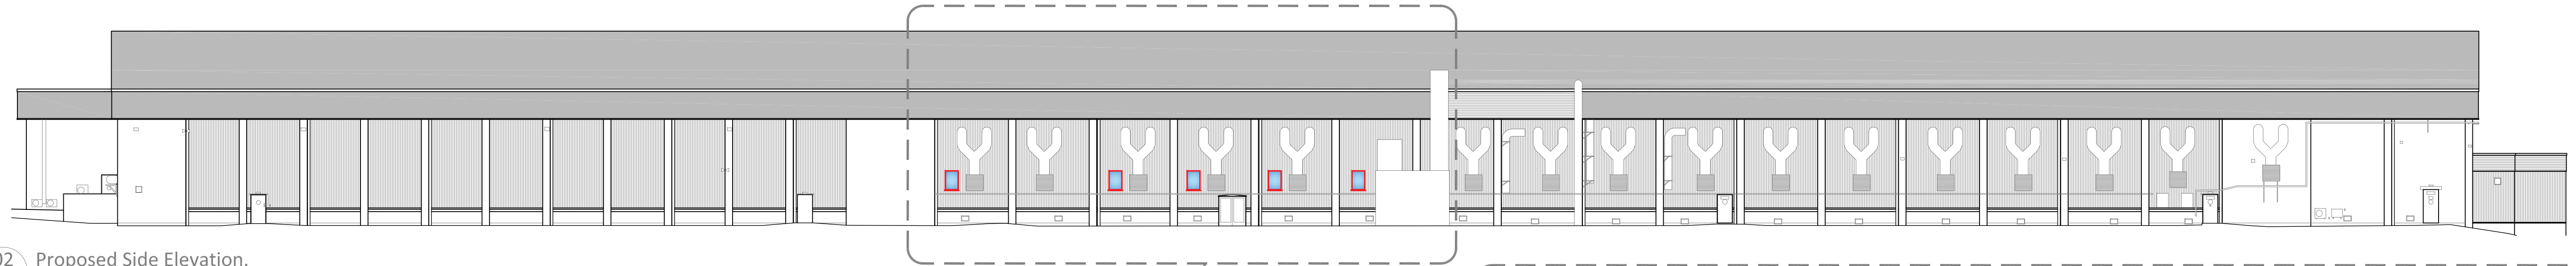


02 Proposed Side Elevation.
P01 SCALE 1:250

0 2.5 5 10 15 20 25m
1:250 Scale Bar

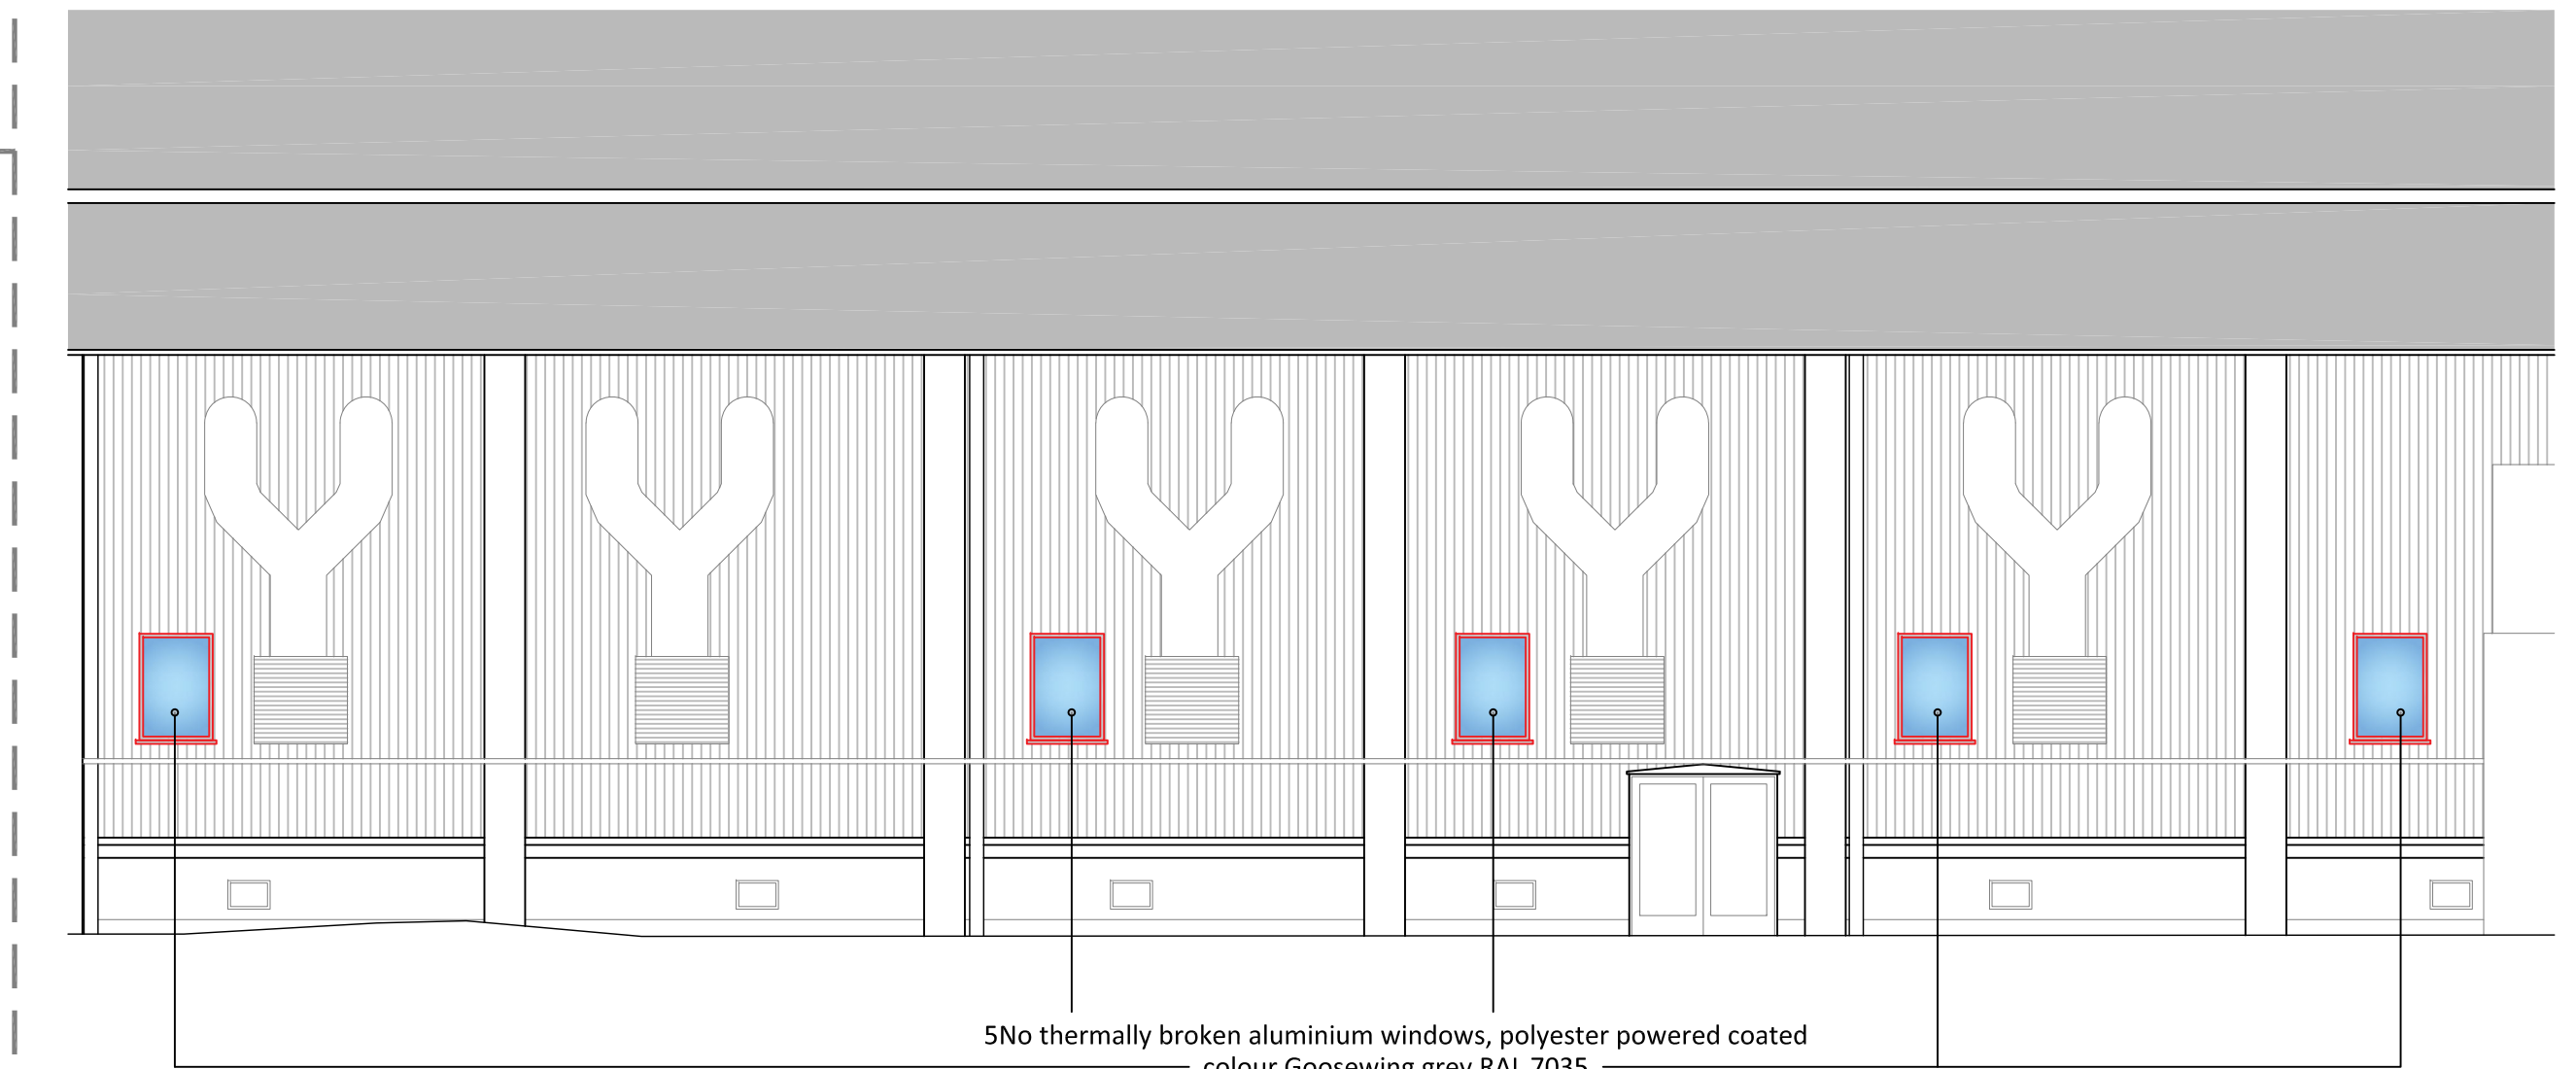

03 Proposed Detail Elevation.
P01 SCALE 1:100

0 2.5 5 7.5 10 15m
1:100 Scale Bar

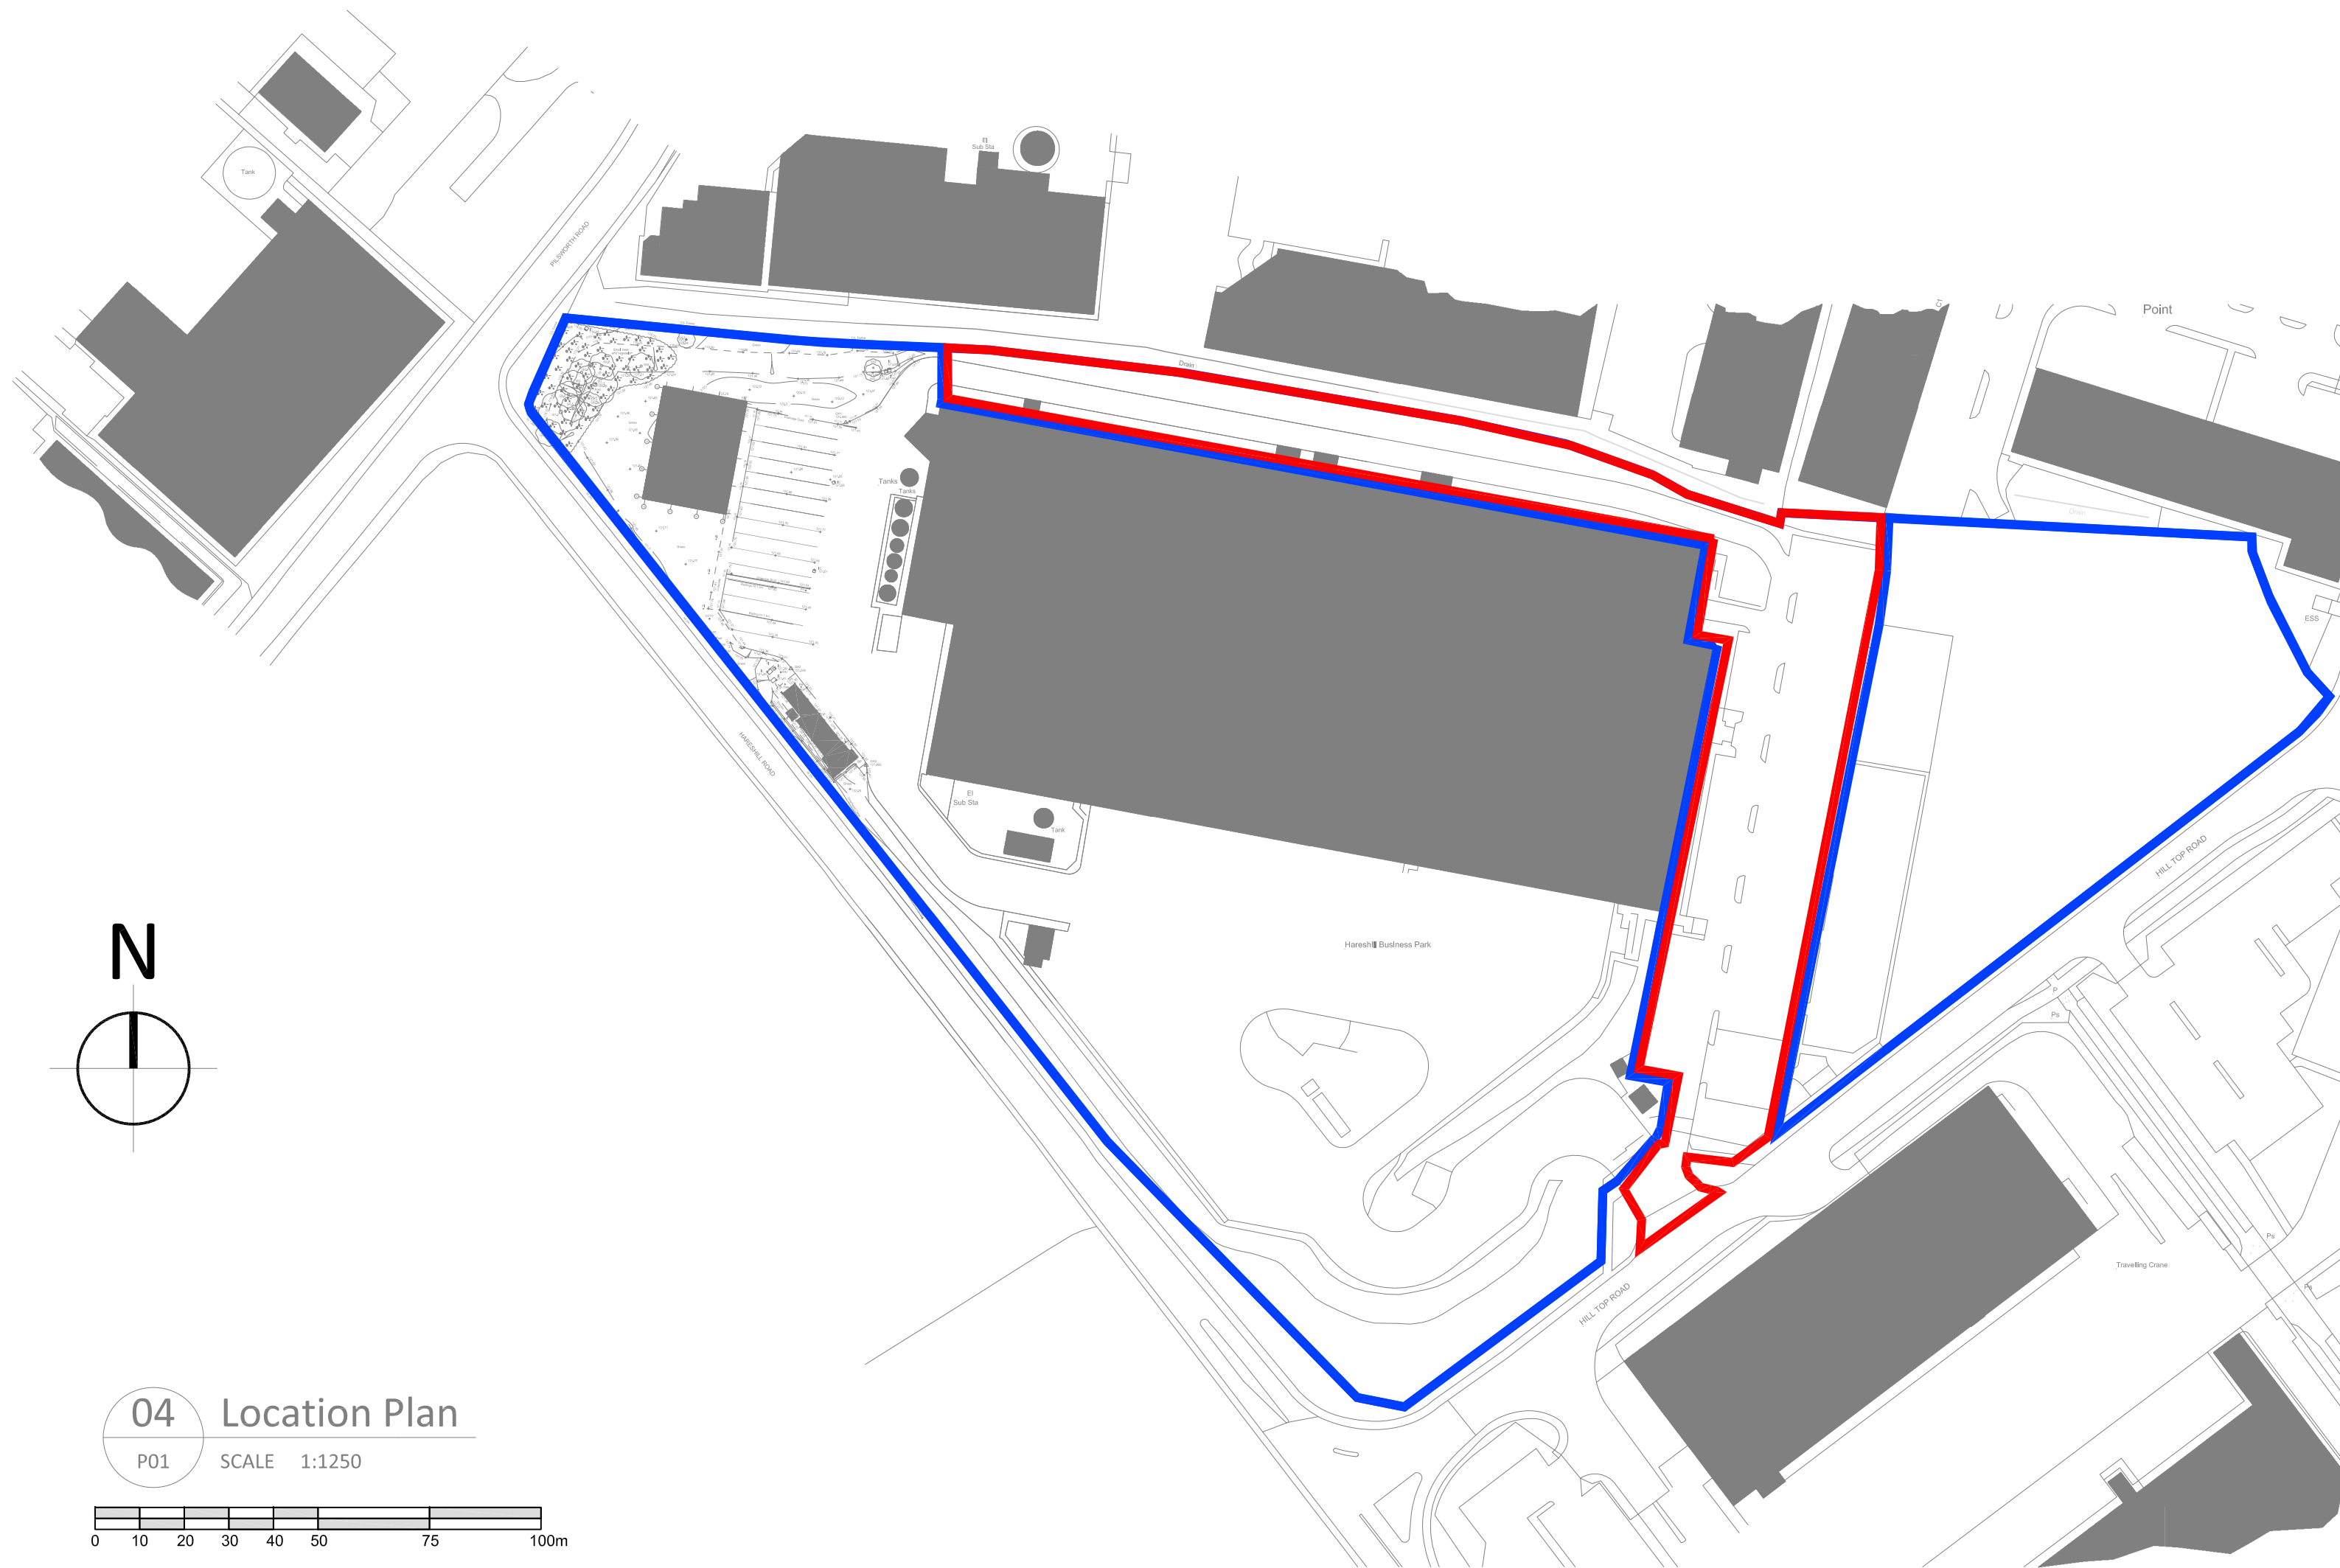

04 Location Plan
P01 SCALE 1:1250

0 10 20 30 40 50 75 100m
1:1250 Scale Bar

1.0	First Issue	11/10/23
rev	notes	date

Meller,
The Lace Mill,
42 - 44 Derby Road,
Draycott, Derby,
DE72 3NJ
Tel: 01509 670036
Website: www.mellerltd.co.uk

This drawing and its contents, on paper and as the originating data file, remain the copyright of Meller Ltd © meller 2023

client	Martin Brower	created	October 2023
project	New Windows	Drawn by	MC
title	Existing and Proposed	Checked by	MRC
		scale	A1 As Noted

job N°	drawing N°	rev	status
231006	P01	1.0	Planning

KEY

Linetype denotes ownership boundary.

Linetype denotes development site.

SITE AREA:
7,225 sqm
0.722 Hectare

SITE ADDRESS:
Martin Brower UK
Hareshill Road
Heywood
Lancashire
OL10 2TN