


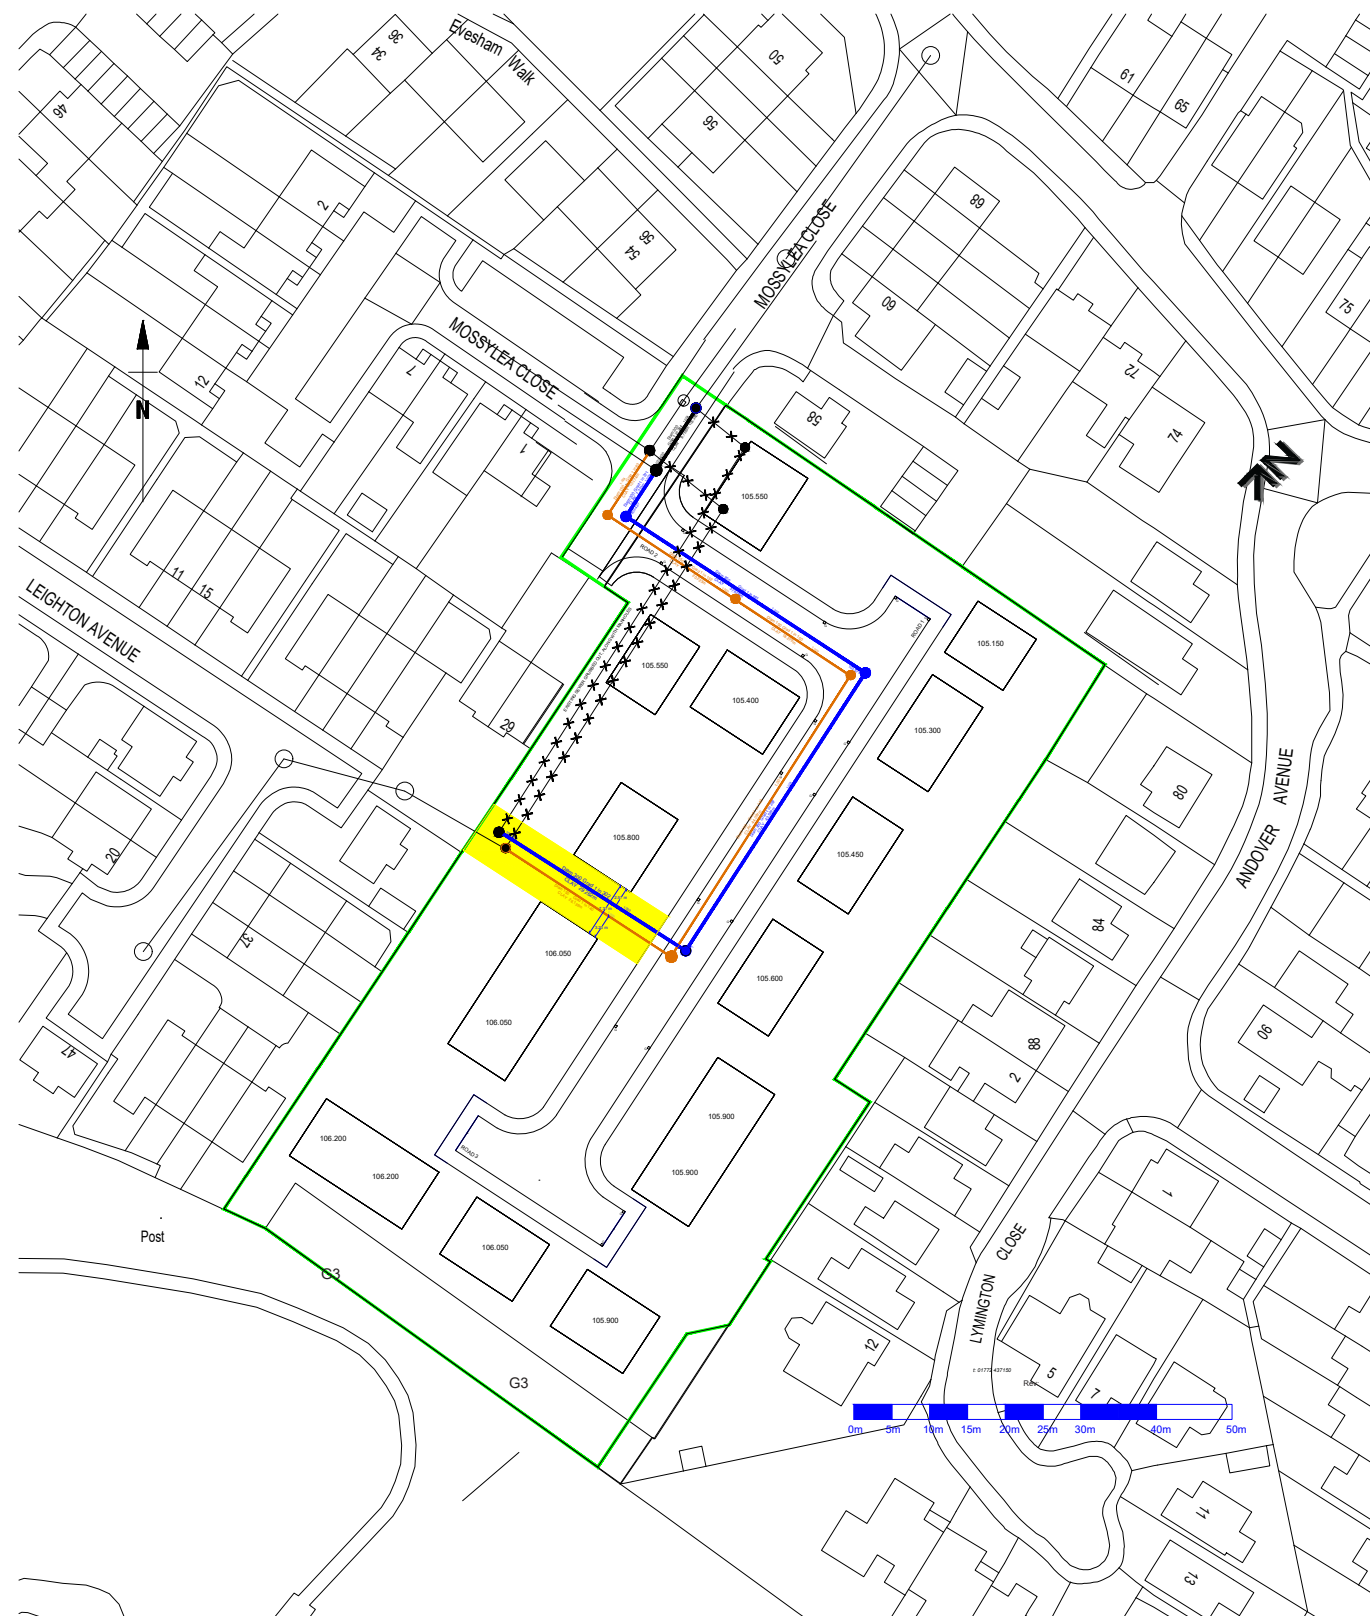

B A	15-01-24 05-01-24	AMENDED AS UU COMMENTS SCALE ALTERED; PLOTS ADDED
REVISION	DATE	DESCRIPTION

CLIENT: LANCET HOMES

PROJECT: MOSSY LEA CLOSE

ADDRESS: MOSSY LEA CLOSE, MIDDLETON

DRAWING TITLE: PROPOSED S185 LAND REGISTRY PLAN

SCALE: 1:1250 @ A3	DATE: JULY 2023
--------------------	-----------------

DRAWING NO: 9807_870

Tempus Design and Build Limited
Office 1, Acorn Business Centre, Acorn Court,
Leigh, WN7 3DD
T 01942 676878