



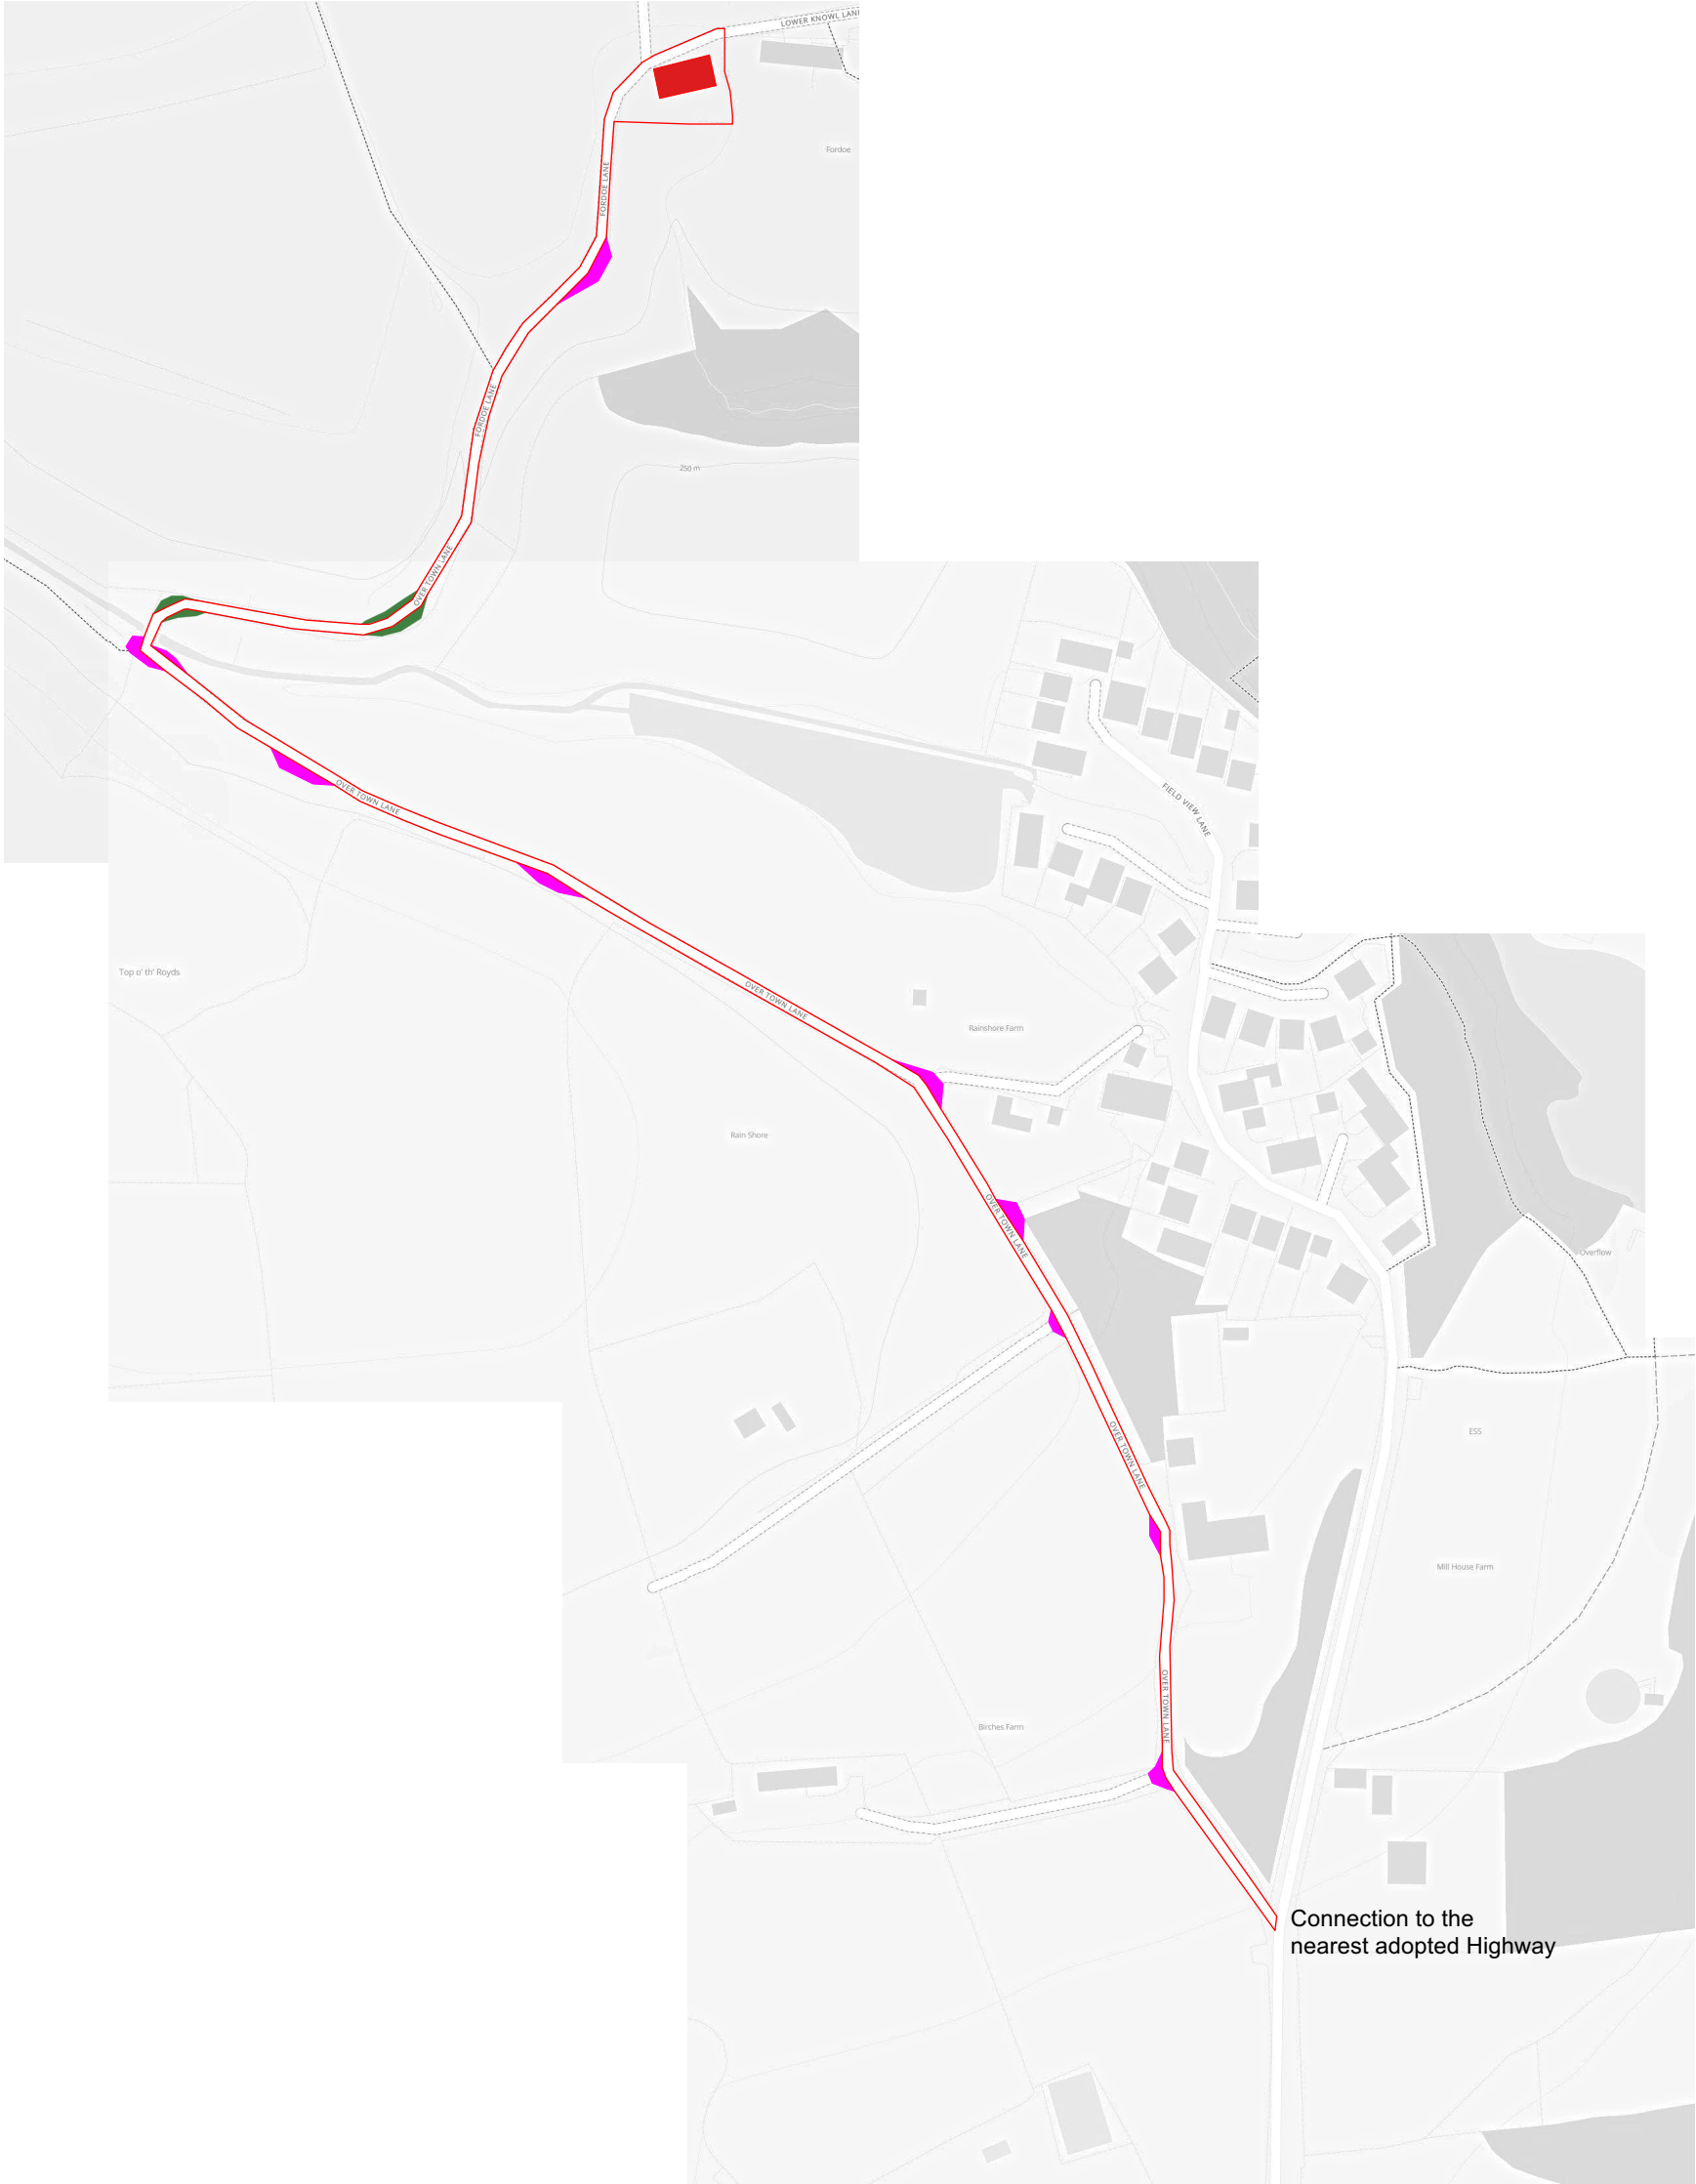

- Application Site including Access
- Proposed Building Conversion
- Existing passing Places
- Proposed New Passing Places

Reproduced by permission of Ordnance Survey on behalf of The Controller of Her Majesty's Stationery Office.
© Crown Copyright. All rights reserved.
Licence number AR 169552

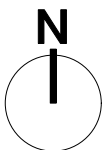

Revision

Project

Barn Conversion- Class Q

Address

Redwells Barn,
Fordoe Lane,
Rochdale, OL12 7TL

Client

Mr A. Crossley

Drawing

Location Plan- application site

For Planning Application only

storah architecture

Chartered Architects
RIBA Chartered Practice

www.storah.com mail@storah.com 01706 813214

Scale	Sheet Size	Date	Drawn
1:2500	ISO A3	Sept 23	MB

Drawing Number	Revision
----------------	----------

22-051 - 101