



GALLERY 02 ELEVATION E



GALLERY 01 ELEVATION G

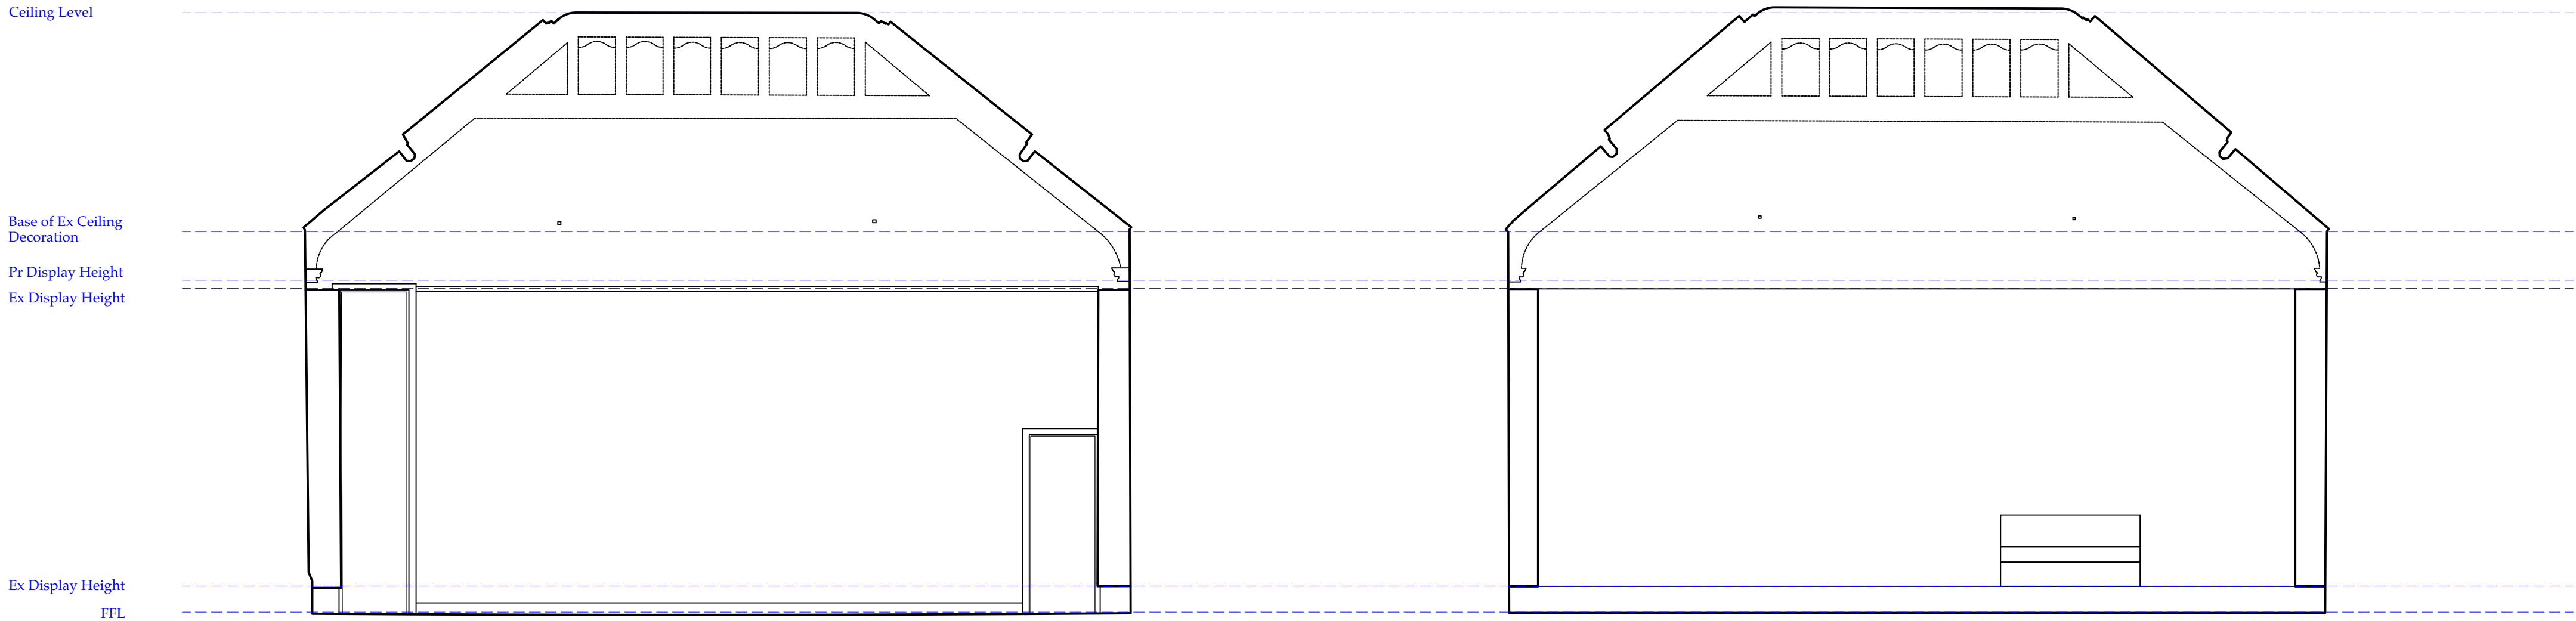

GALLERY 01 ELEVATION F

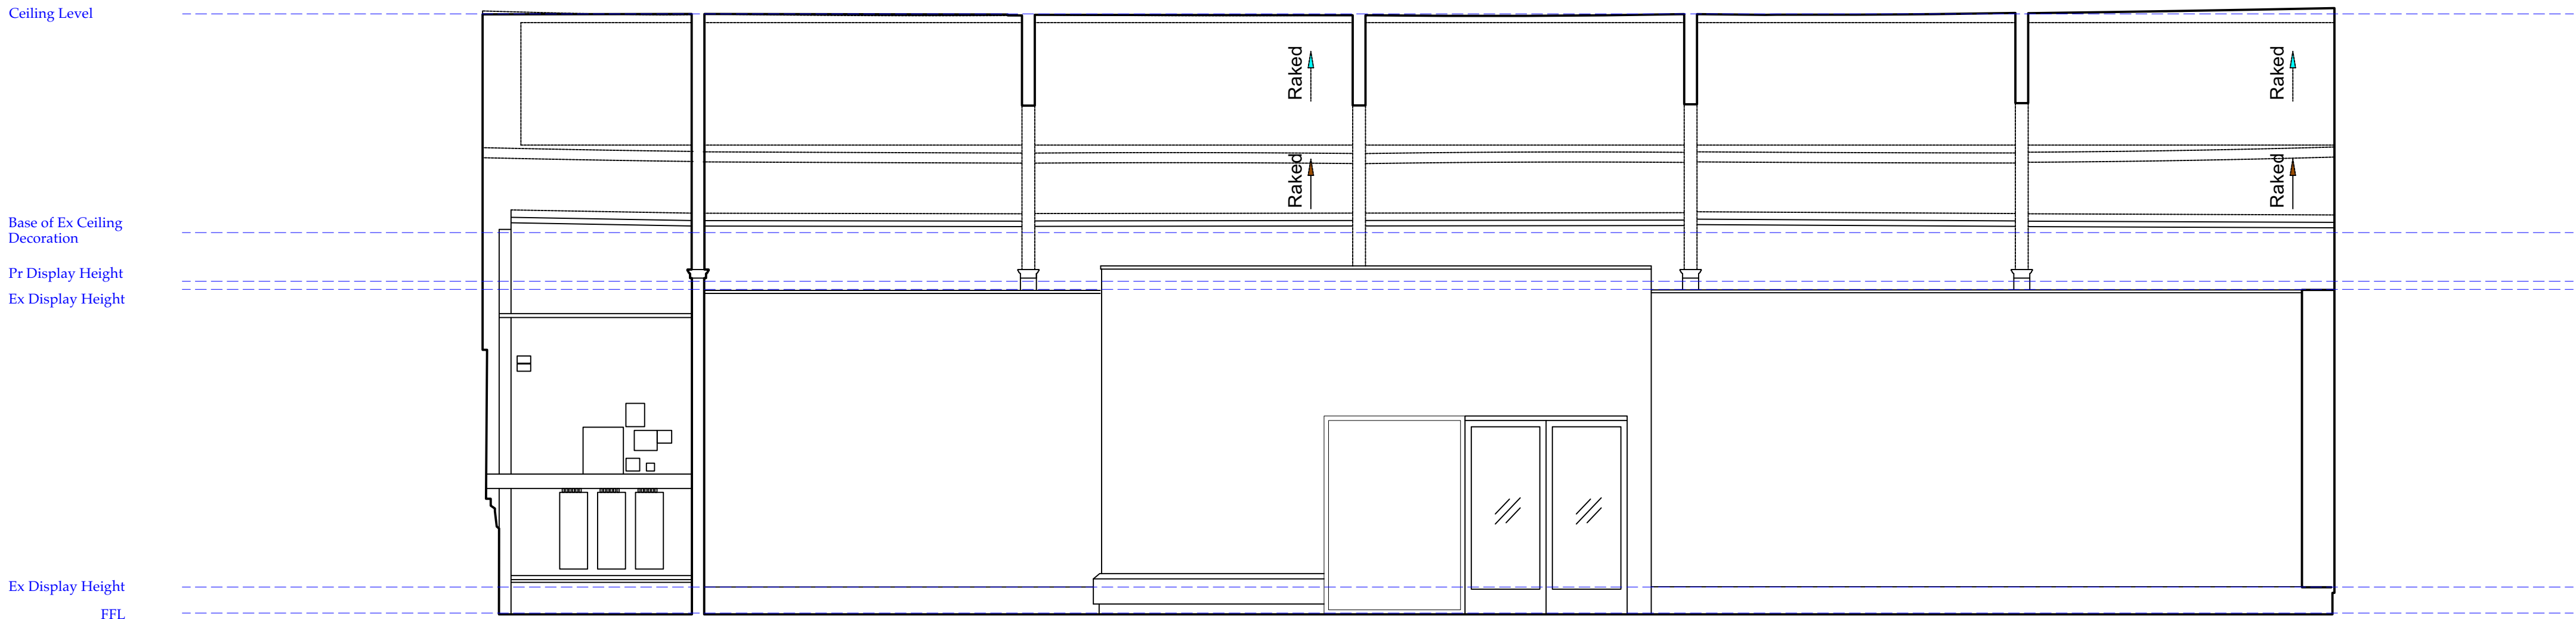

GALLERY 01 ELEVATION H

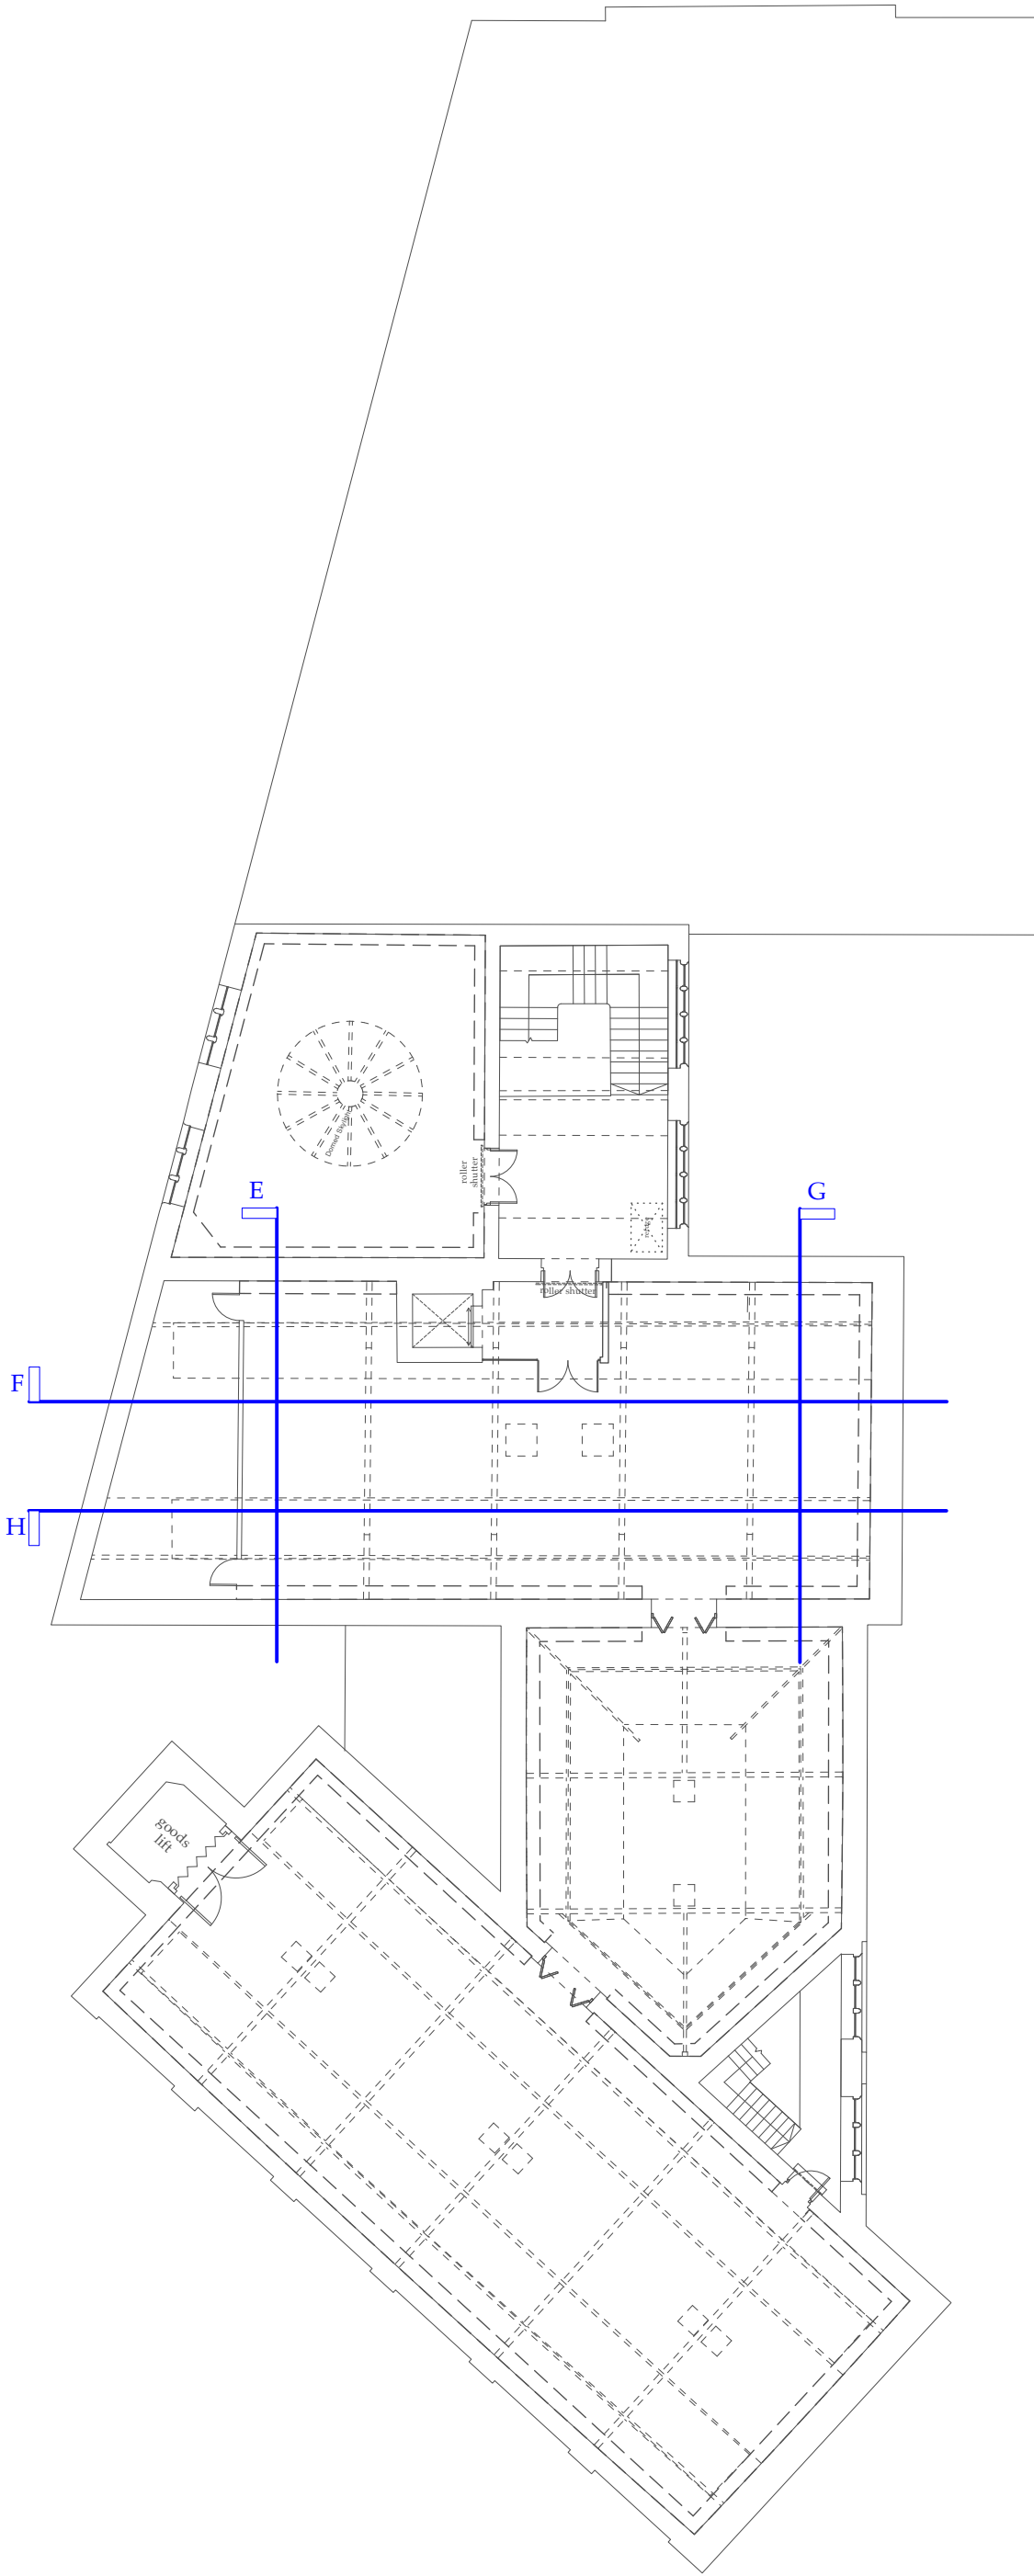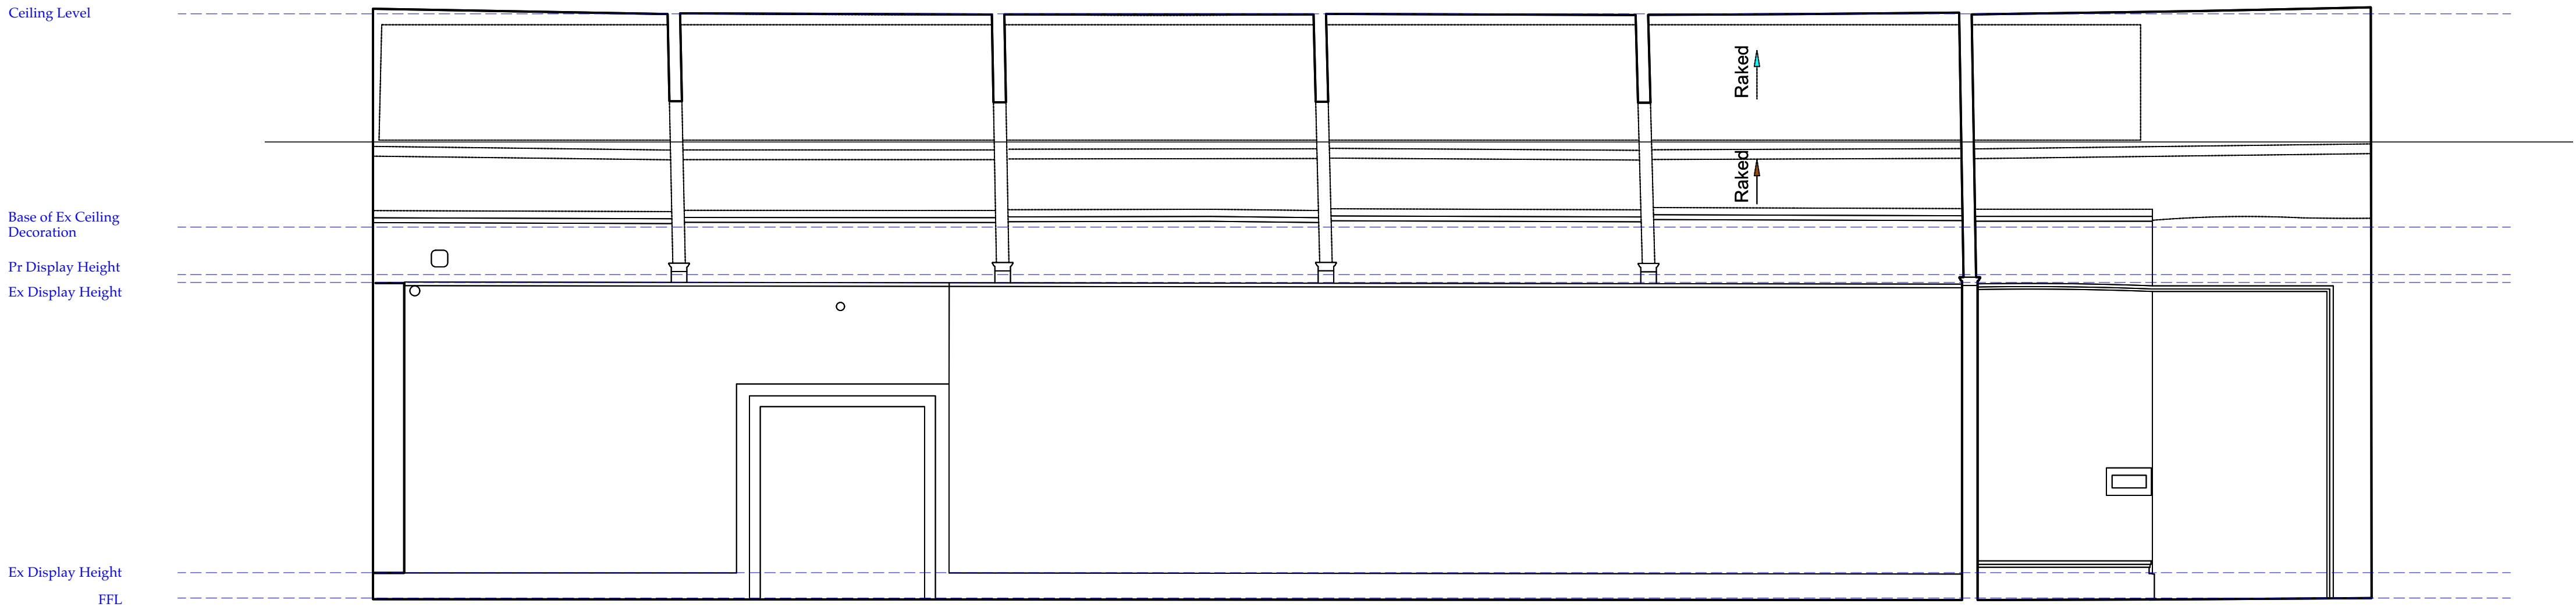

Key

-  Exhibition Boards
-  Existing Walls
-  Proposed Partition