




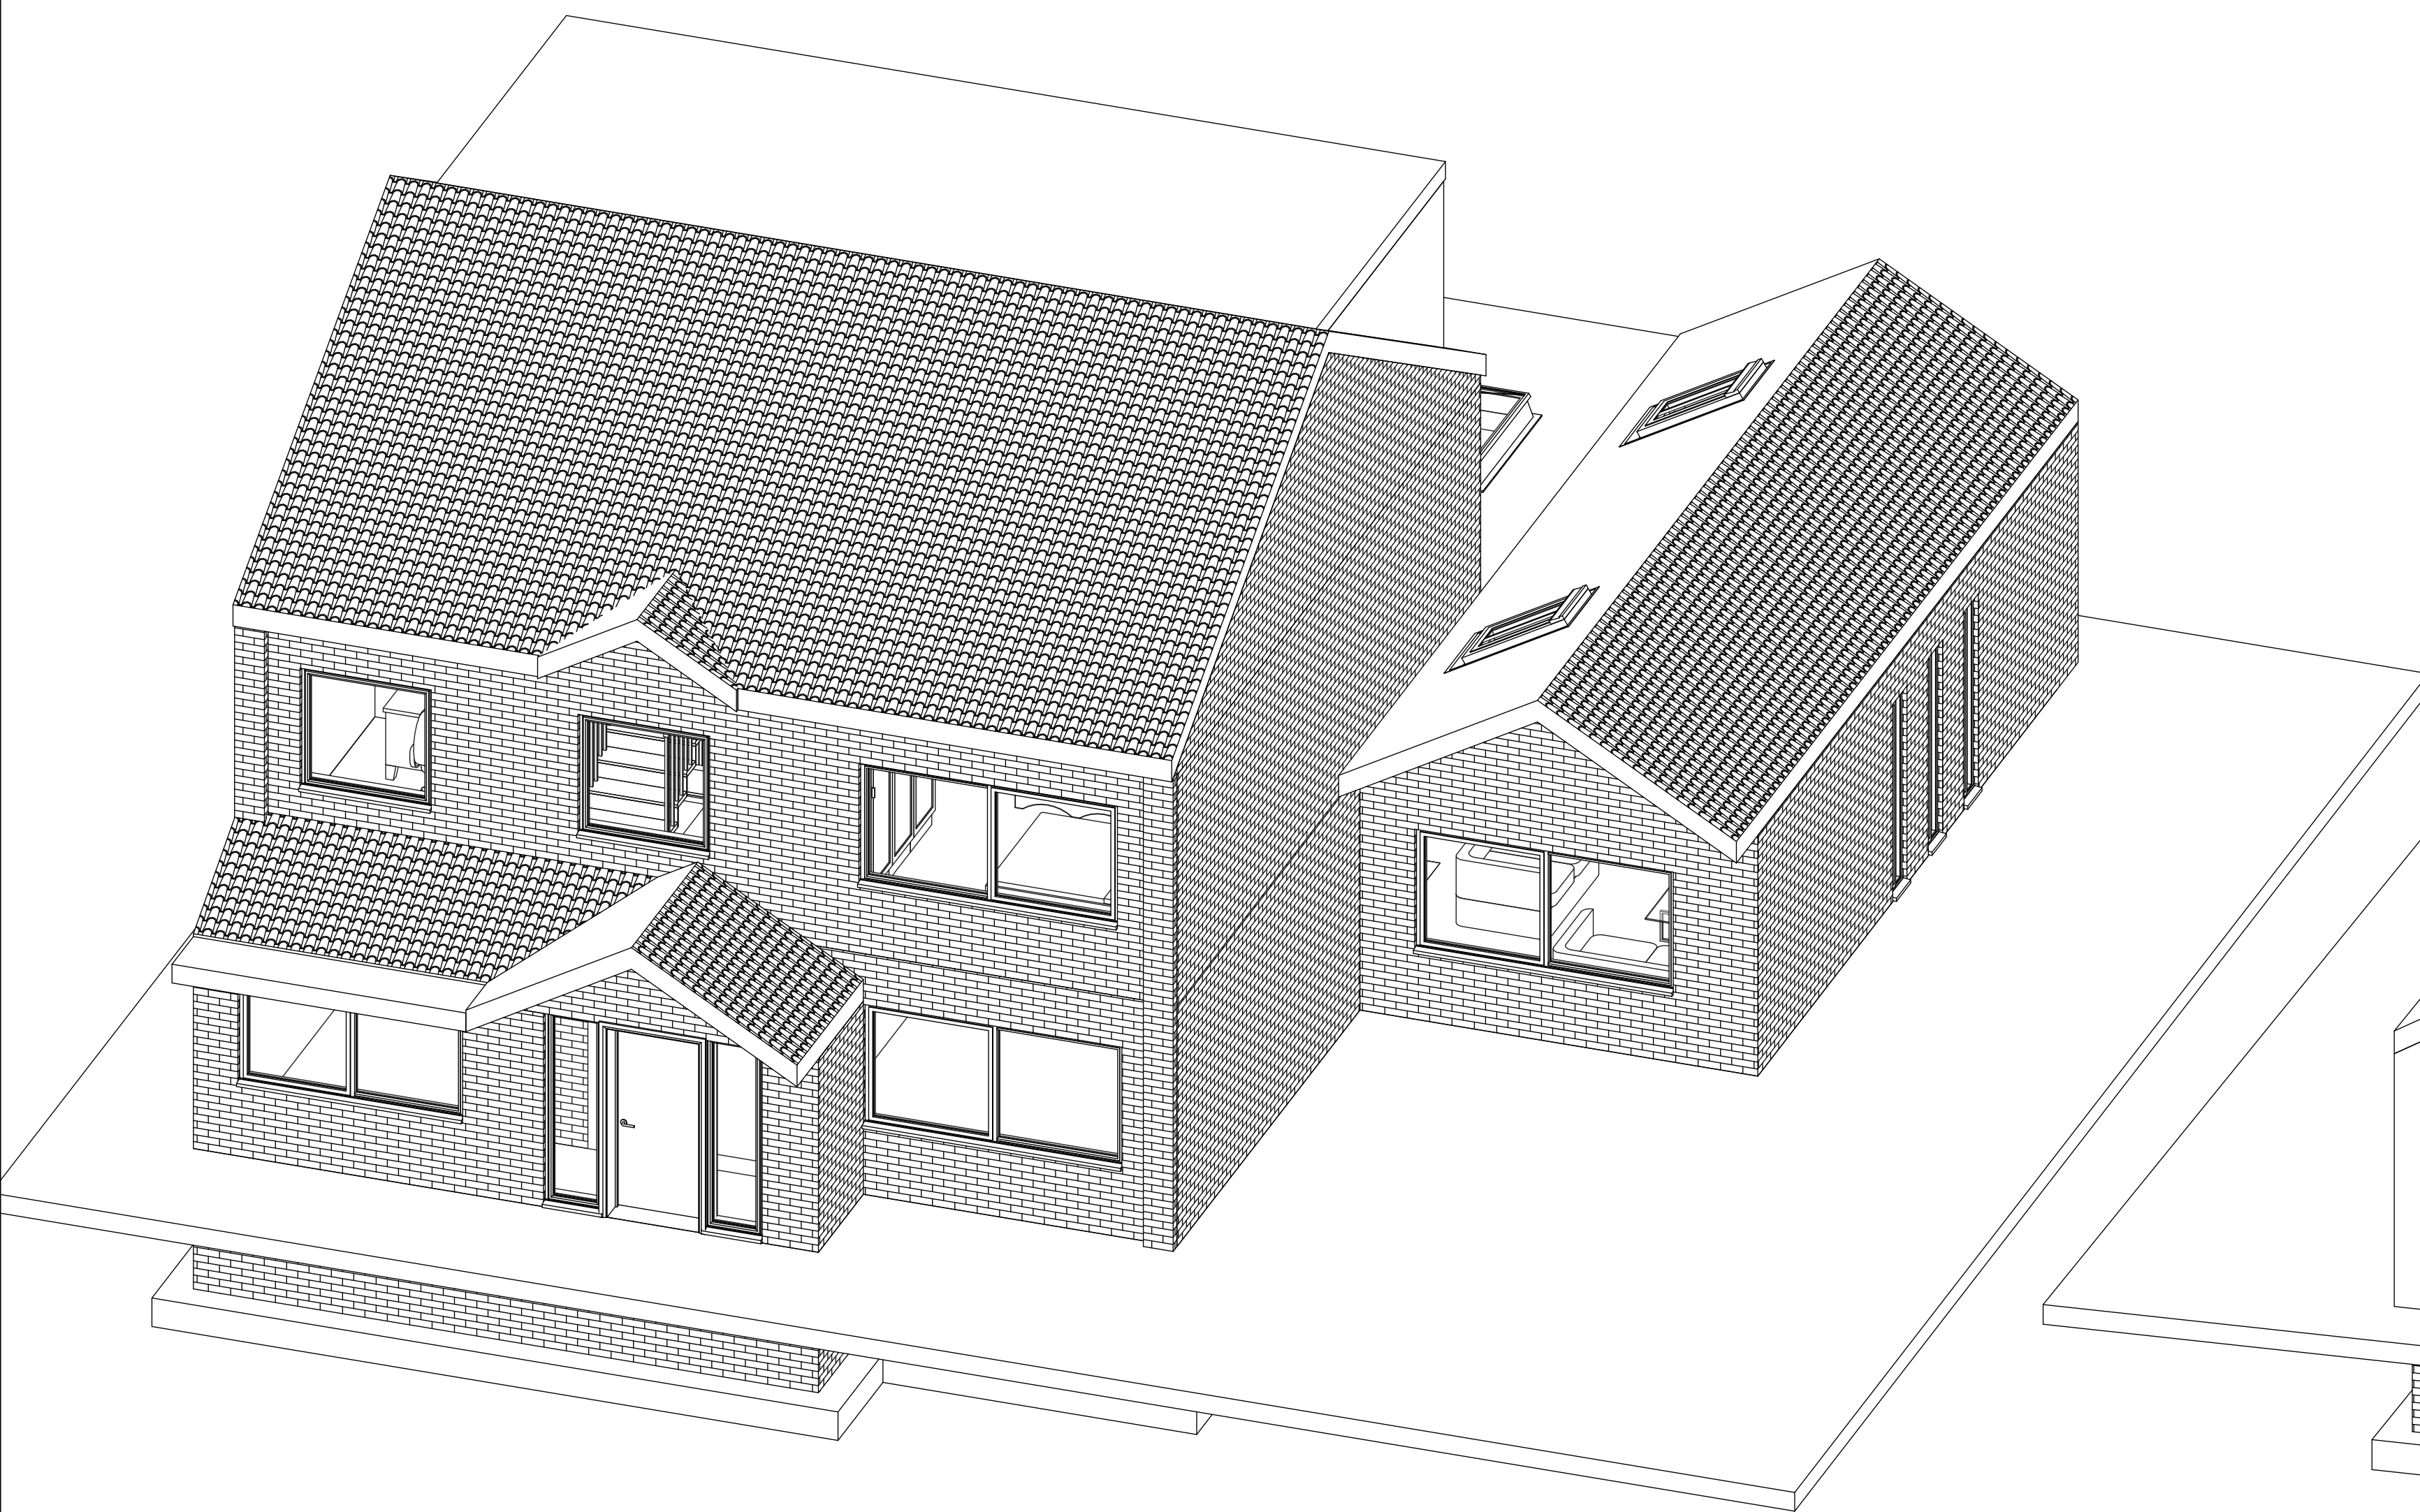


Proposed Front 3D

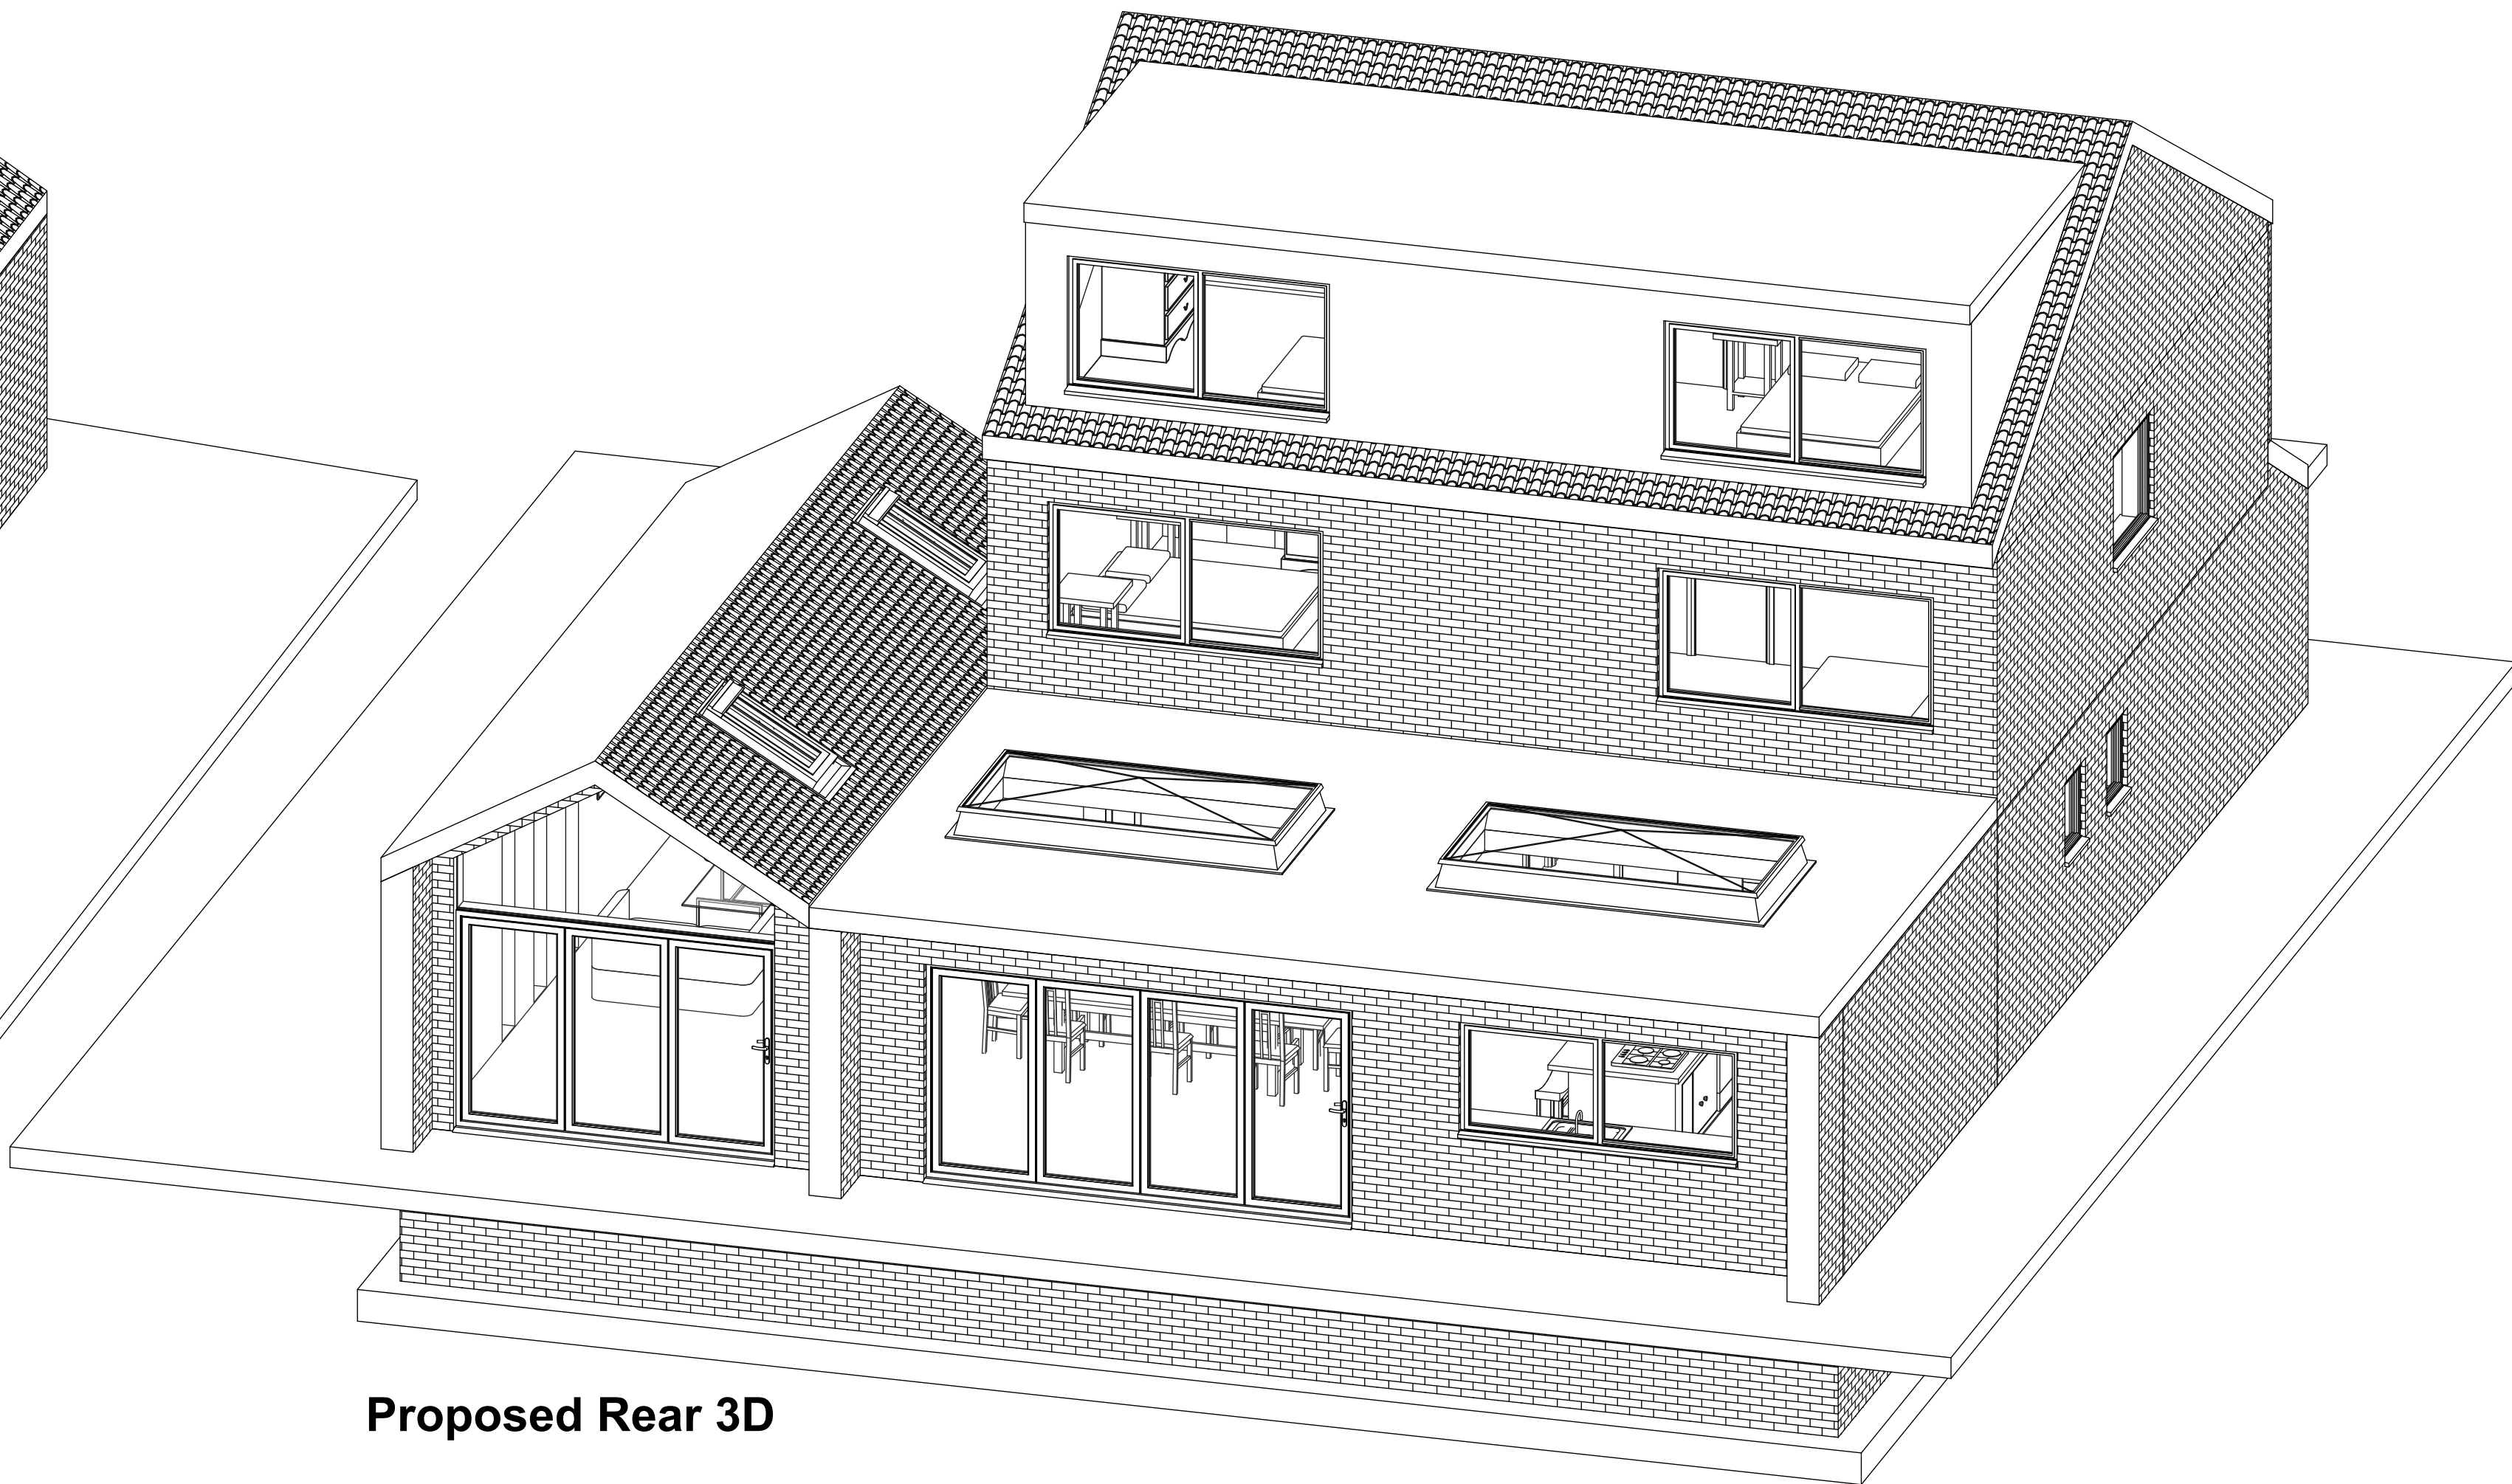

Proposed Rear 3D

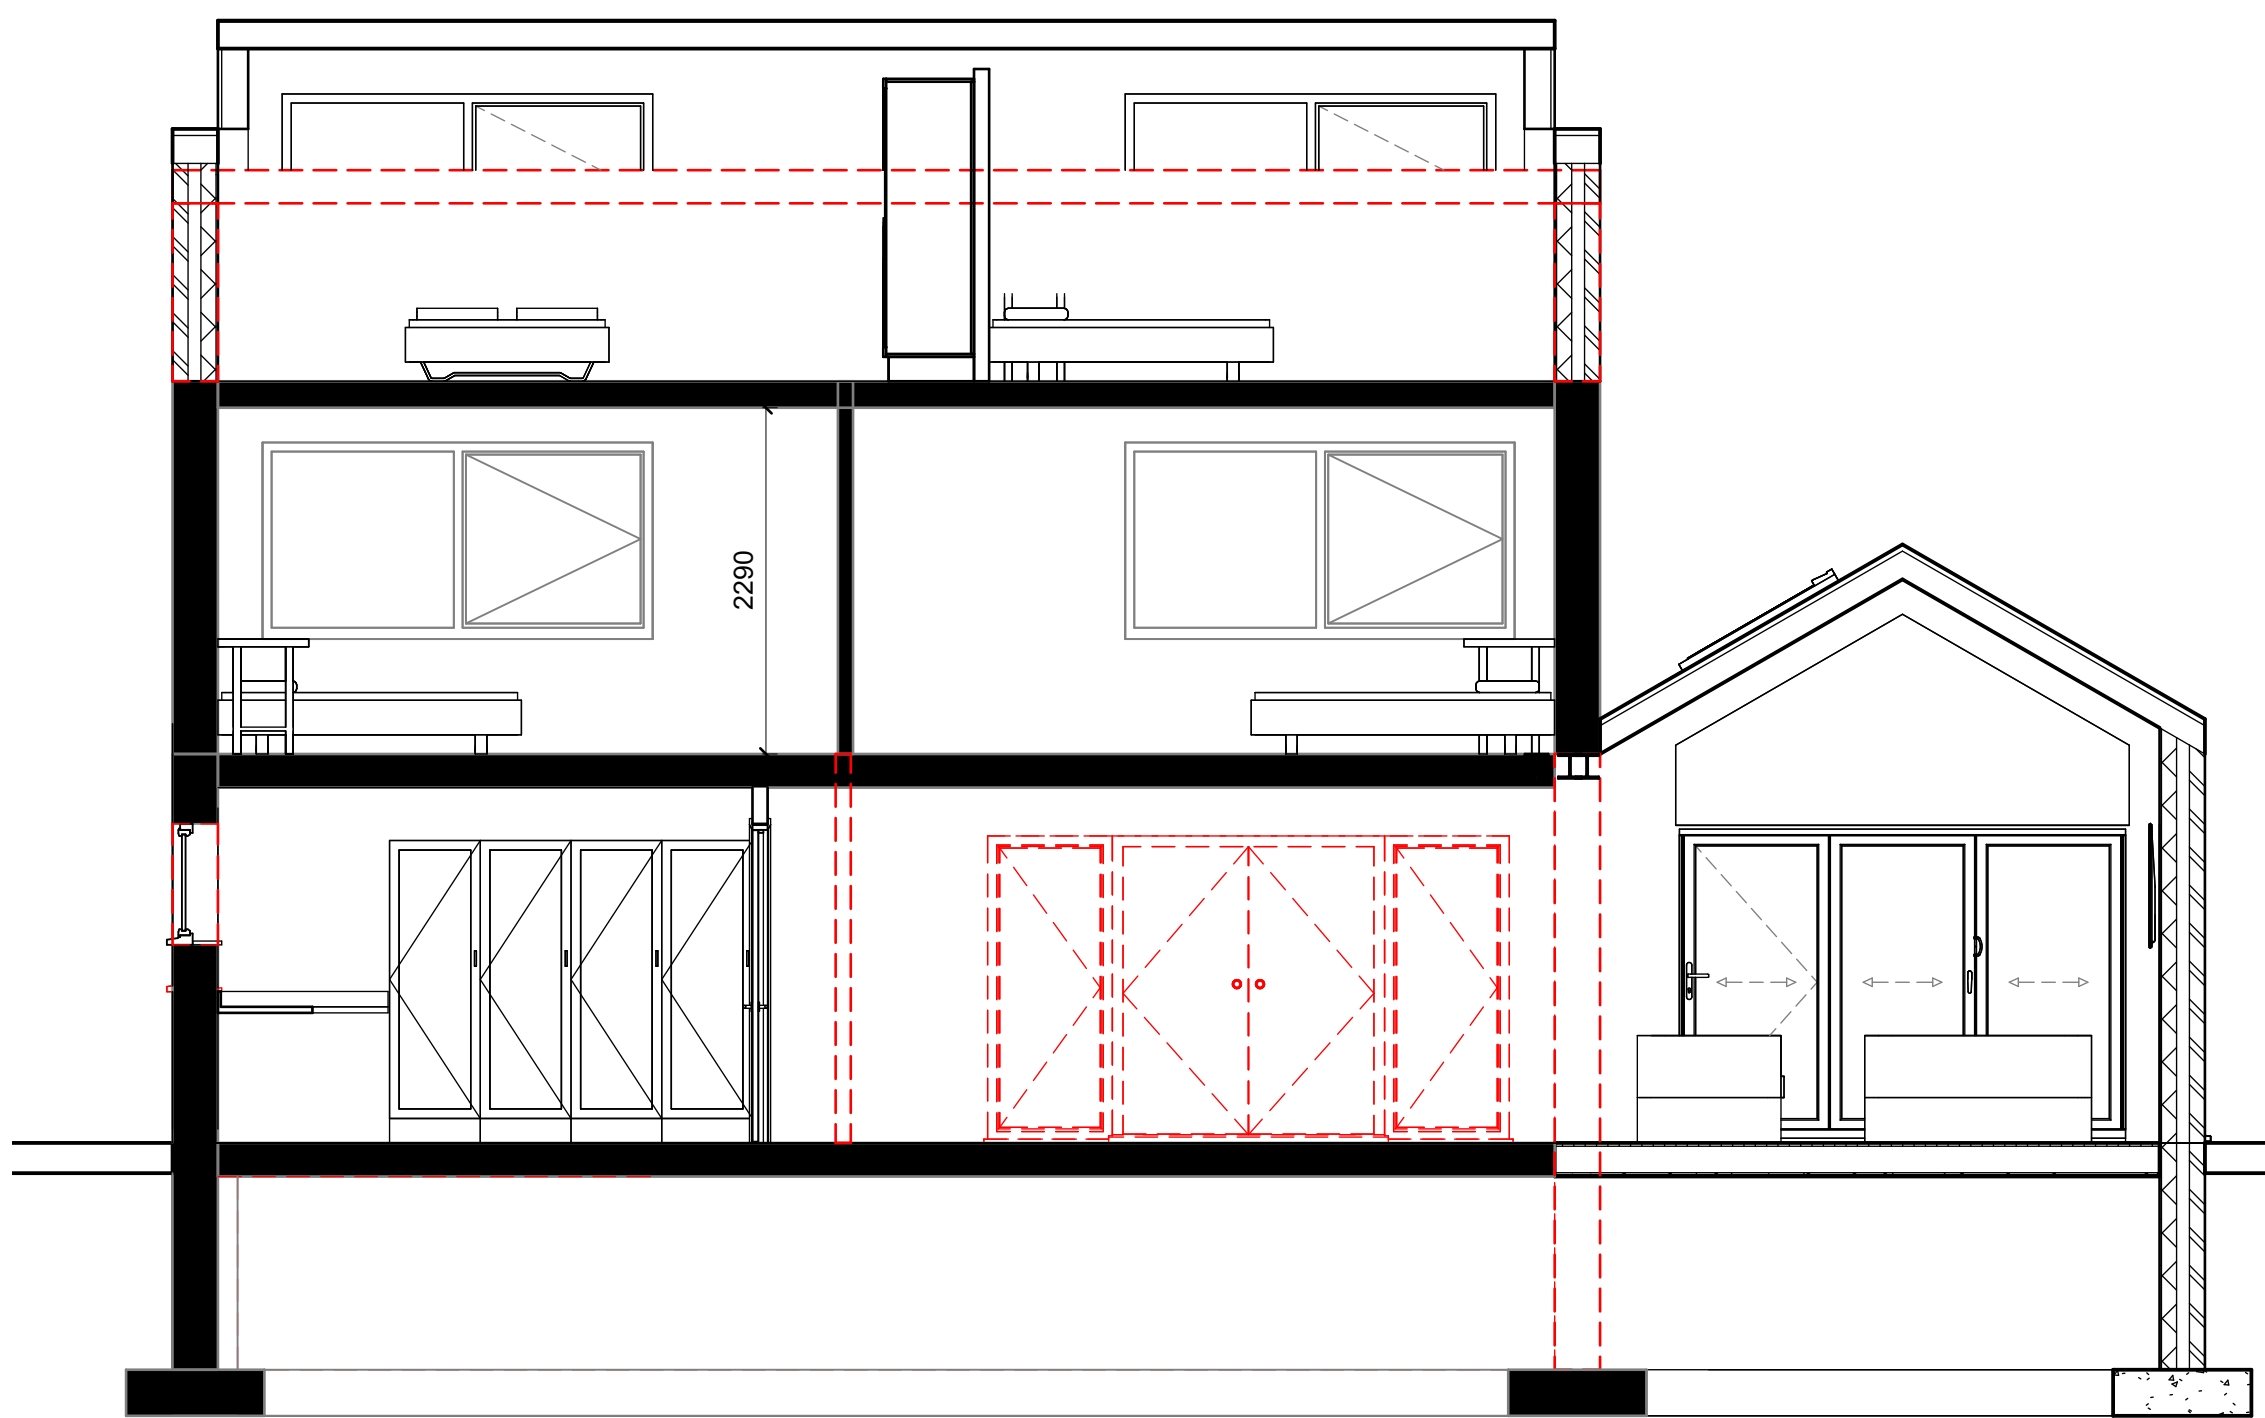

Proposed Section AA
1 : 50

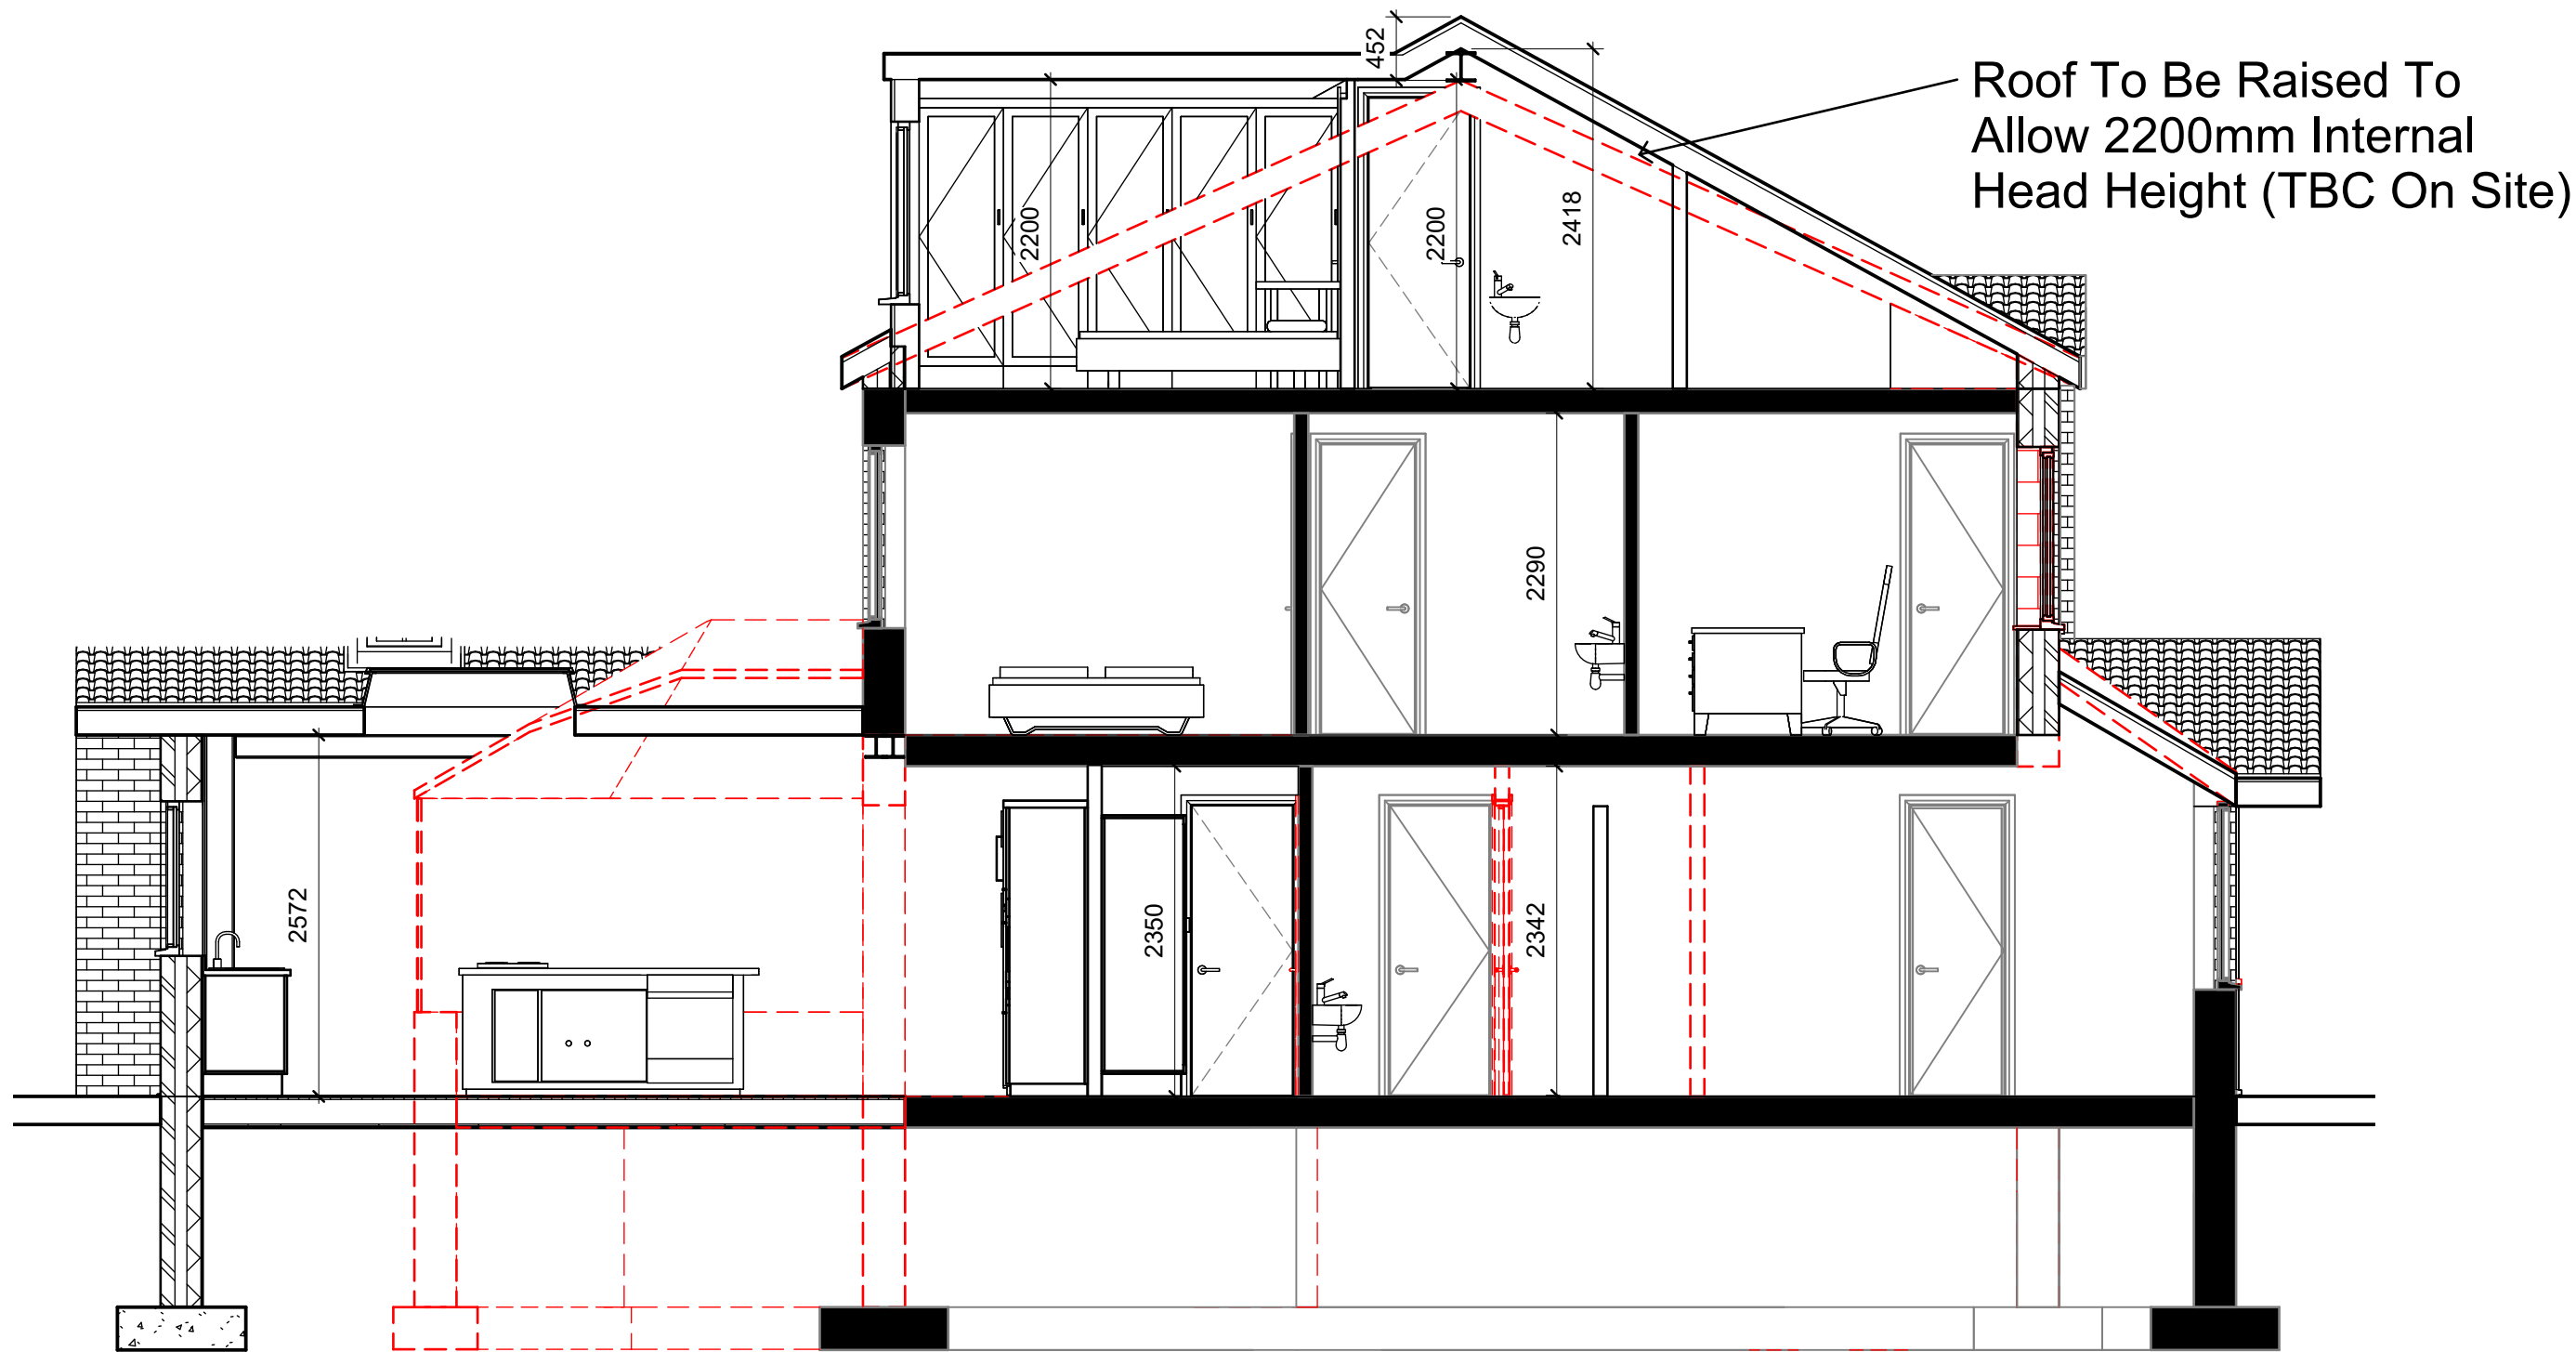

Proposed Section BB
1 : 50

Note:
All Dimensions Are Approximate
And TBC On Site By Contractor



TREND
ARCHITECTURE
T: 01484 941051
plan@trendarchitecture.co.uk
www.trendarchitecture.co.uk

Mr Bilal
62 Wordsworth Way, Rochdale, Lancashire,
OL11 5JE

Drawing Title:
Proposed Sections & 3D's

Drawing Number: TR-A24-0902-006
Scale: 1 : 50@A1

Date: 30/10/24
Revision: A

Drawn By: AM
Checked by: JA

Reason For Issue:
Building Regs