

Royle Works, Rochdale
Additional Tree Removal Plan


Removal of additional trees

- Additional earthworks (McAuliffe: Drawing no. MC 4083 CP PES1 241128) and a new access road (BTP Architects Drawing no. RR-BTP-00-SP-DR-A-4524_106) have been proposed to the northwest of the site .
- Due to ground level and surface changes, the propsed earthworks and access road will necessitate the removal of a further six trees from within a tree group.
- Six trees will require removal from tree group G47, as indicated on the Tree Removal Plan.



Do not scale this drawing (printed or electronic version).
Contractors must check all dimensions from site.
This drawing is copyright and is for use on this site only. This drawing should be read in conjunction with all relevant consultants drawings and specialist subcontractors / supply chain drawings and specifications.
All works to be carried out in accordance with the latest British Standards / Codes of Practice unless specifically directed otherwise in the specification.
Responsibility for the reproduction of this drawing in paper form, or issued in electronic format, lies with the recipient to check that all information has been replicated in full and is correct when compared to the original paper or electronic image.
Graphical representations of equipment on this drawing have been co-ordinated, but are approximations only. Please refer to the specifications and / or details for actual sizes and / or specific contractor construction information.

Notes:-

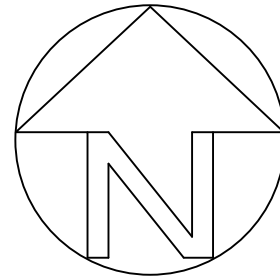

	Category A tree, group or hedge
	Category B tree, group or hedge
	Category C tree, group or hedge
	Category U tree, group or hedge
	Retained tree
	Removed tree
	Position estimated on site
	Proposed Pruning
	Redline Site Boundary

04	17/12/24	UPDATED PROPOSAL	AH	HL
03	12/12/24	UPDATED PROPOSAL	HL	AH
02	13/10/22	UPDATED PROPOSAL	AB	AH
01	26/10/21	UPDATED PROPOSAL	RH	EA
REV.	DATE	DESCRIPTION	DRAWN	CHK'D



A: Ground Floor, The Tower,
Deva City Office Park, Trinity Way,
Manchester M3 7BF

T: +44 (0) 161 312 3131

weareurbangreen.co.uk

Client: **PARTNERSHIPS NORTH
COUNTRYSIDE PROPERTIES**

Project: **ROYLE WORKS,
ROCHDALE**

Title: **TREE REMOVAL PLAN**


Issue: **PLANNING**

Drawn:	KO	Checked:	AB	Approved:	AB
--------	----	----------	----	-----------	----

Project:	11969	Scale @ A0:	1:500	Date:	02/12/19
----------	-------	-------------	-------	-------	----------

Dwg No:	UG_11969_ARB_TRP_01	Revision:	04
---------	---------------------	-----------	----

Notes:-

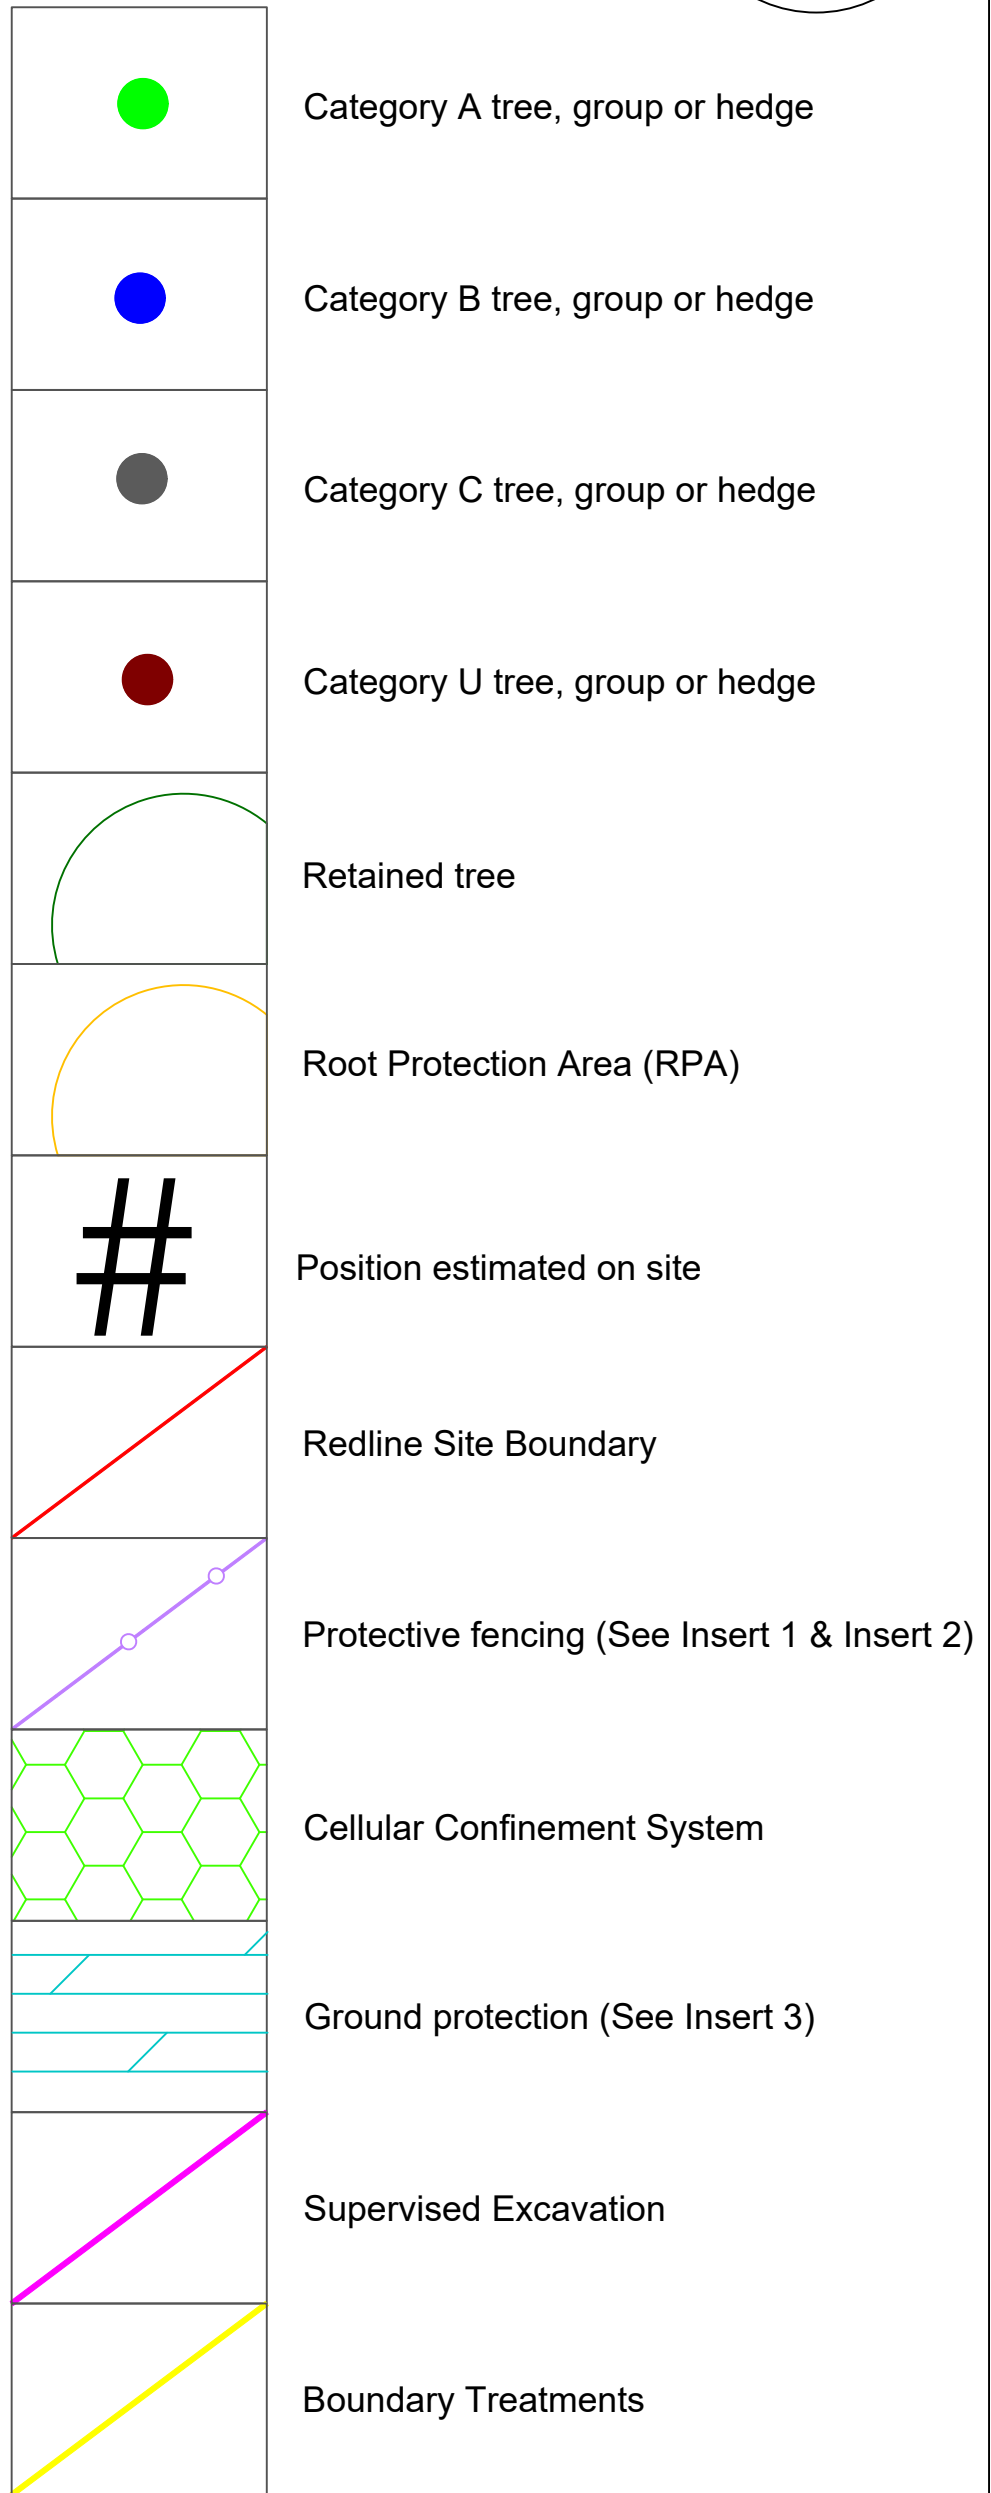

U R B A N
G R E E N

T: +44 (0) 161 312 3131

Client: **PARTNERSHIPS NORTH
COUNTRYSIDE PROPERTIES**

Project: **ROYLE WORKS,
ROCHDALE**


Title:

TREE PROTECTION PLAN

Issue: **PLANNING**

Drawn:	KO	Checked:	AB	Approved:	AB
Project:	11969	Scale @ A0:	1:500	Date:	02/12/19
Dwg No:	UG_11969_ARB_TPP_01			Revision:	04

Insert 1: Tree protective fencing specification

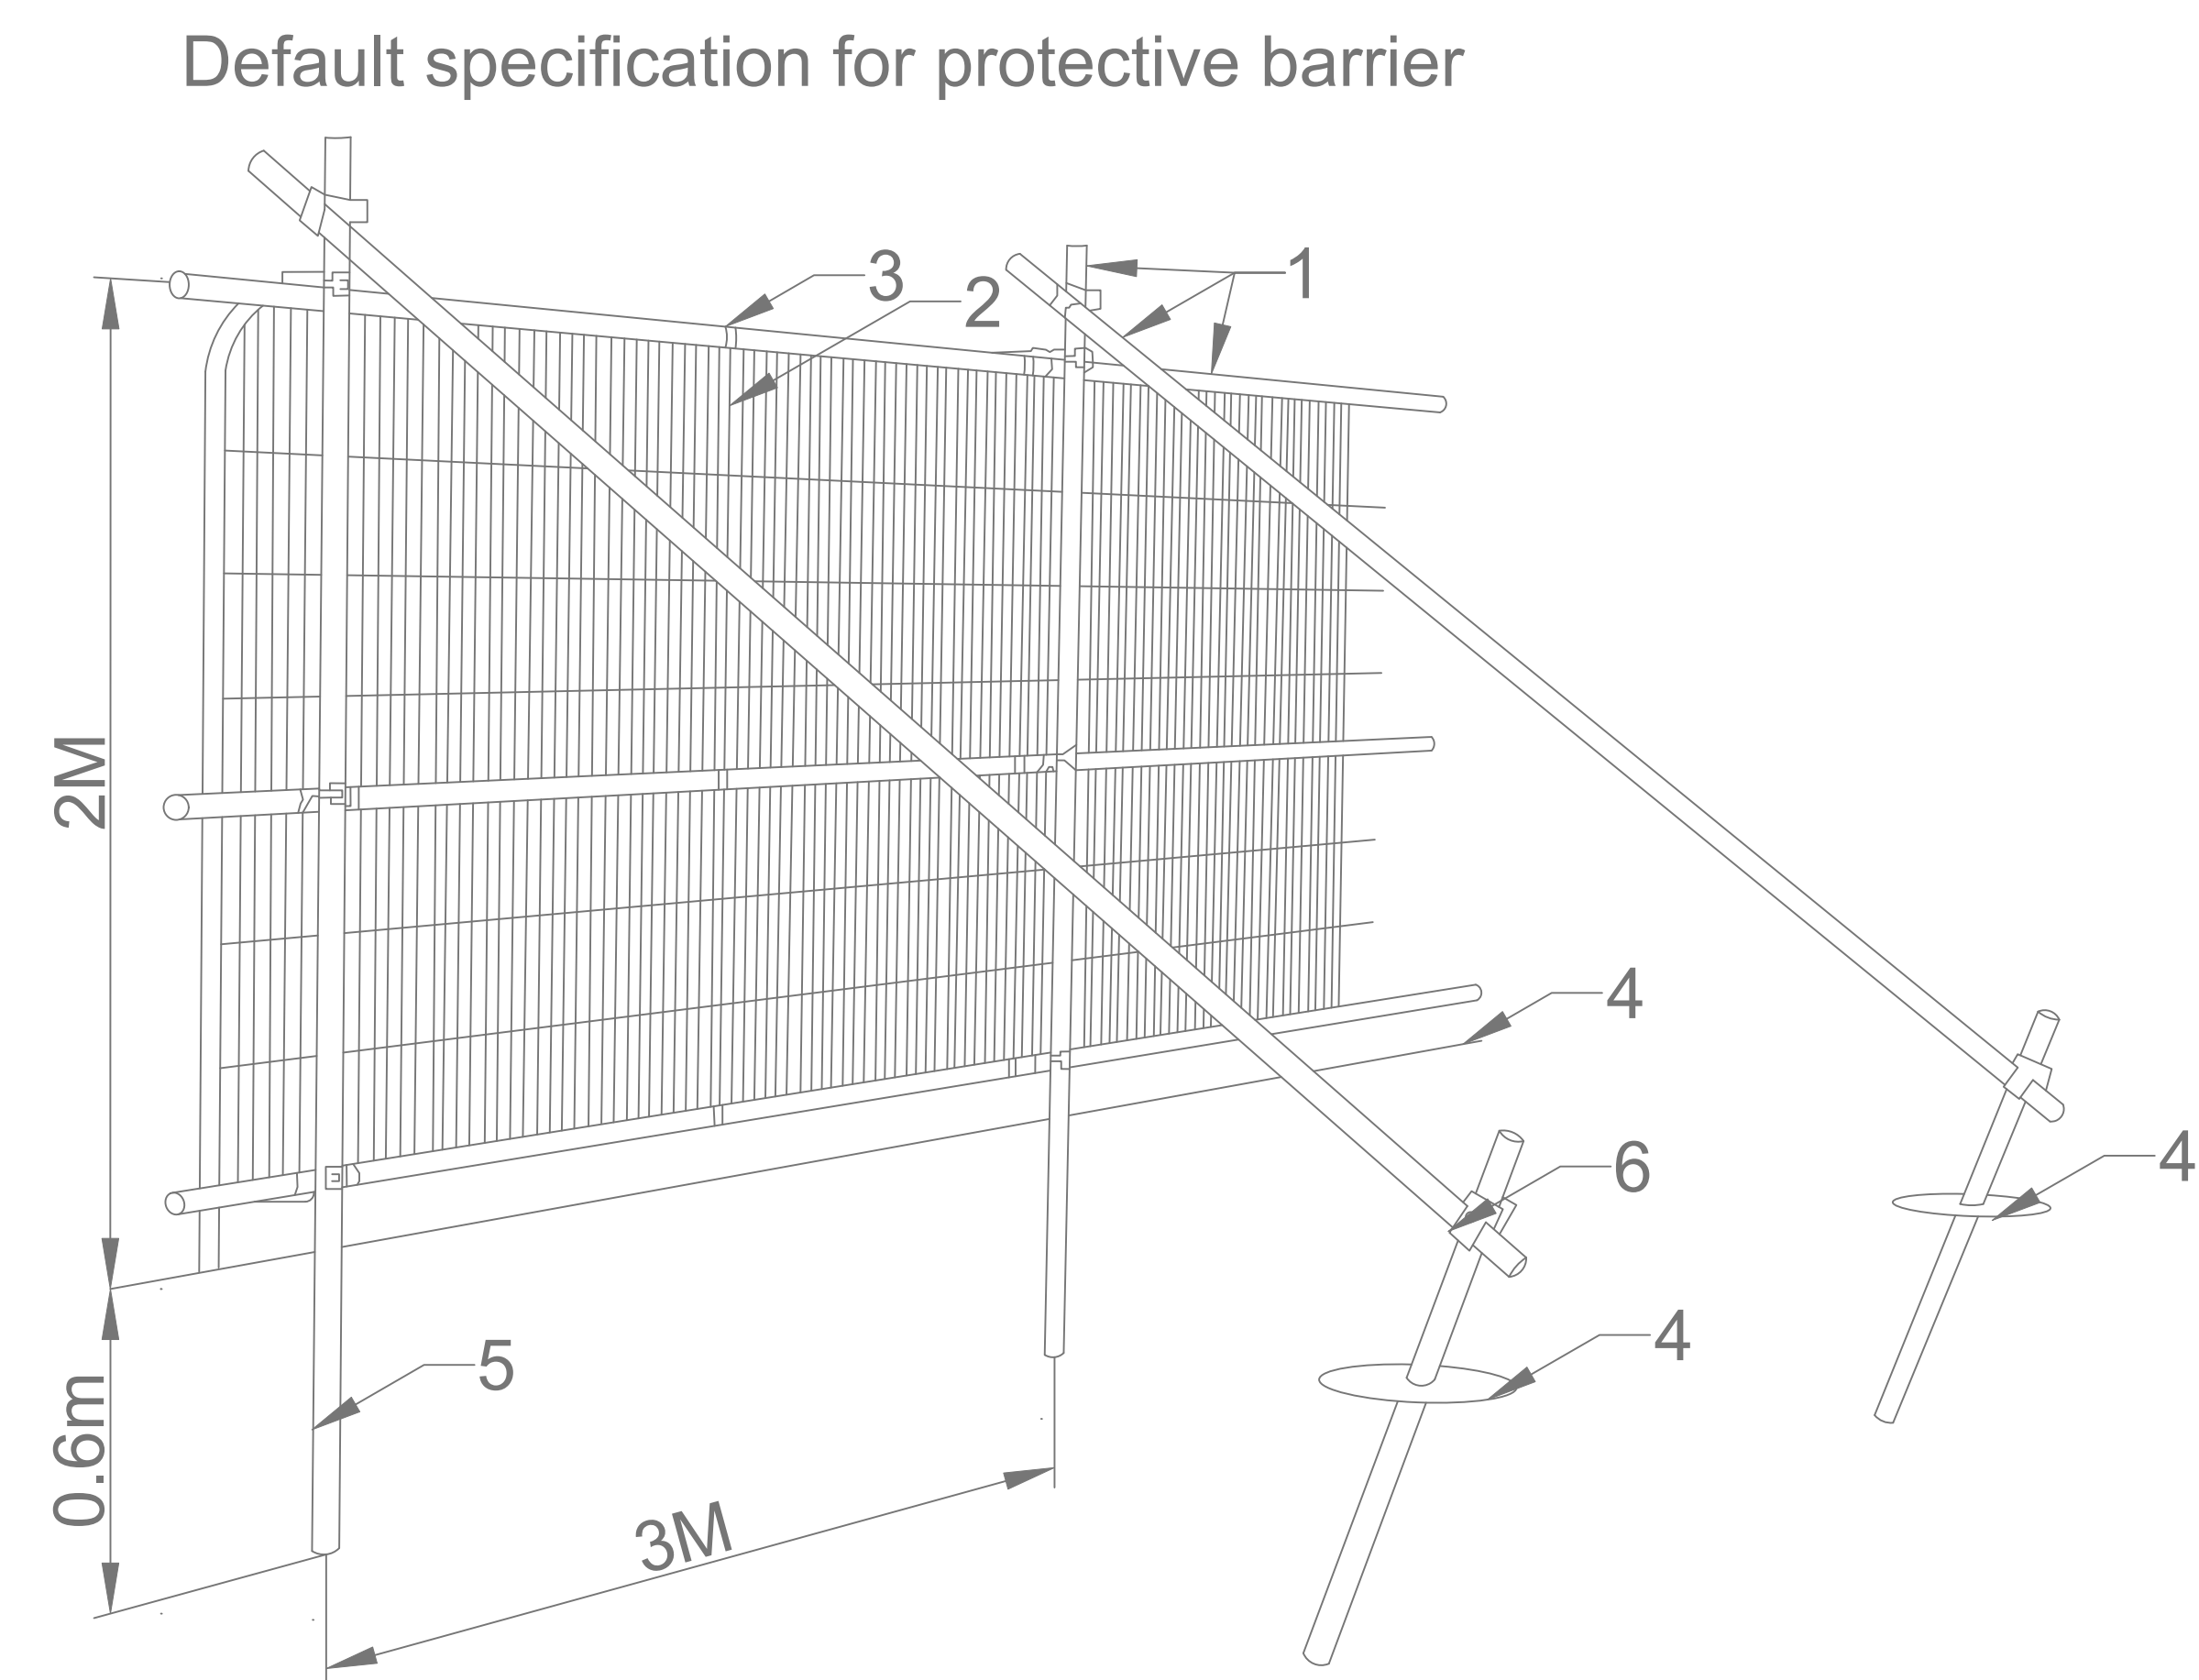


- Key
- 1 Standard scaffold poles
 - 2 Heavy gauge 2m tall galvanised tube and welded mesh infill panels
 - 3 Panels secured to upright and cross-members with wire ties
 - 4 Ground level
 - 5 Uprights driven into the ground untill secure (minimum depth 0.6m)
 - 6 Standard scaffold clamps

Insert 2: Tree protection notice



Insert 3: Ground protection specification

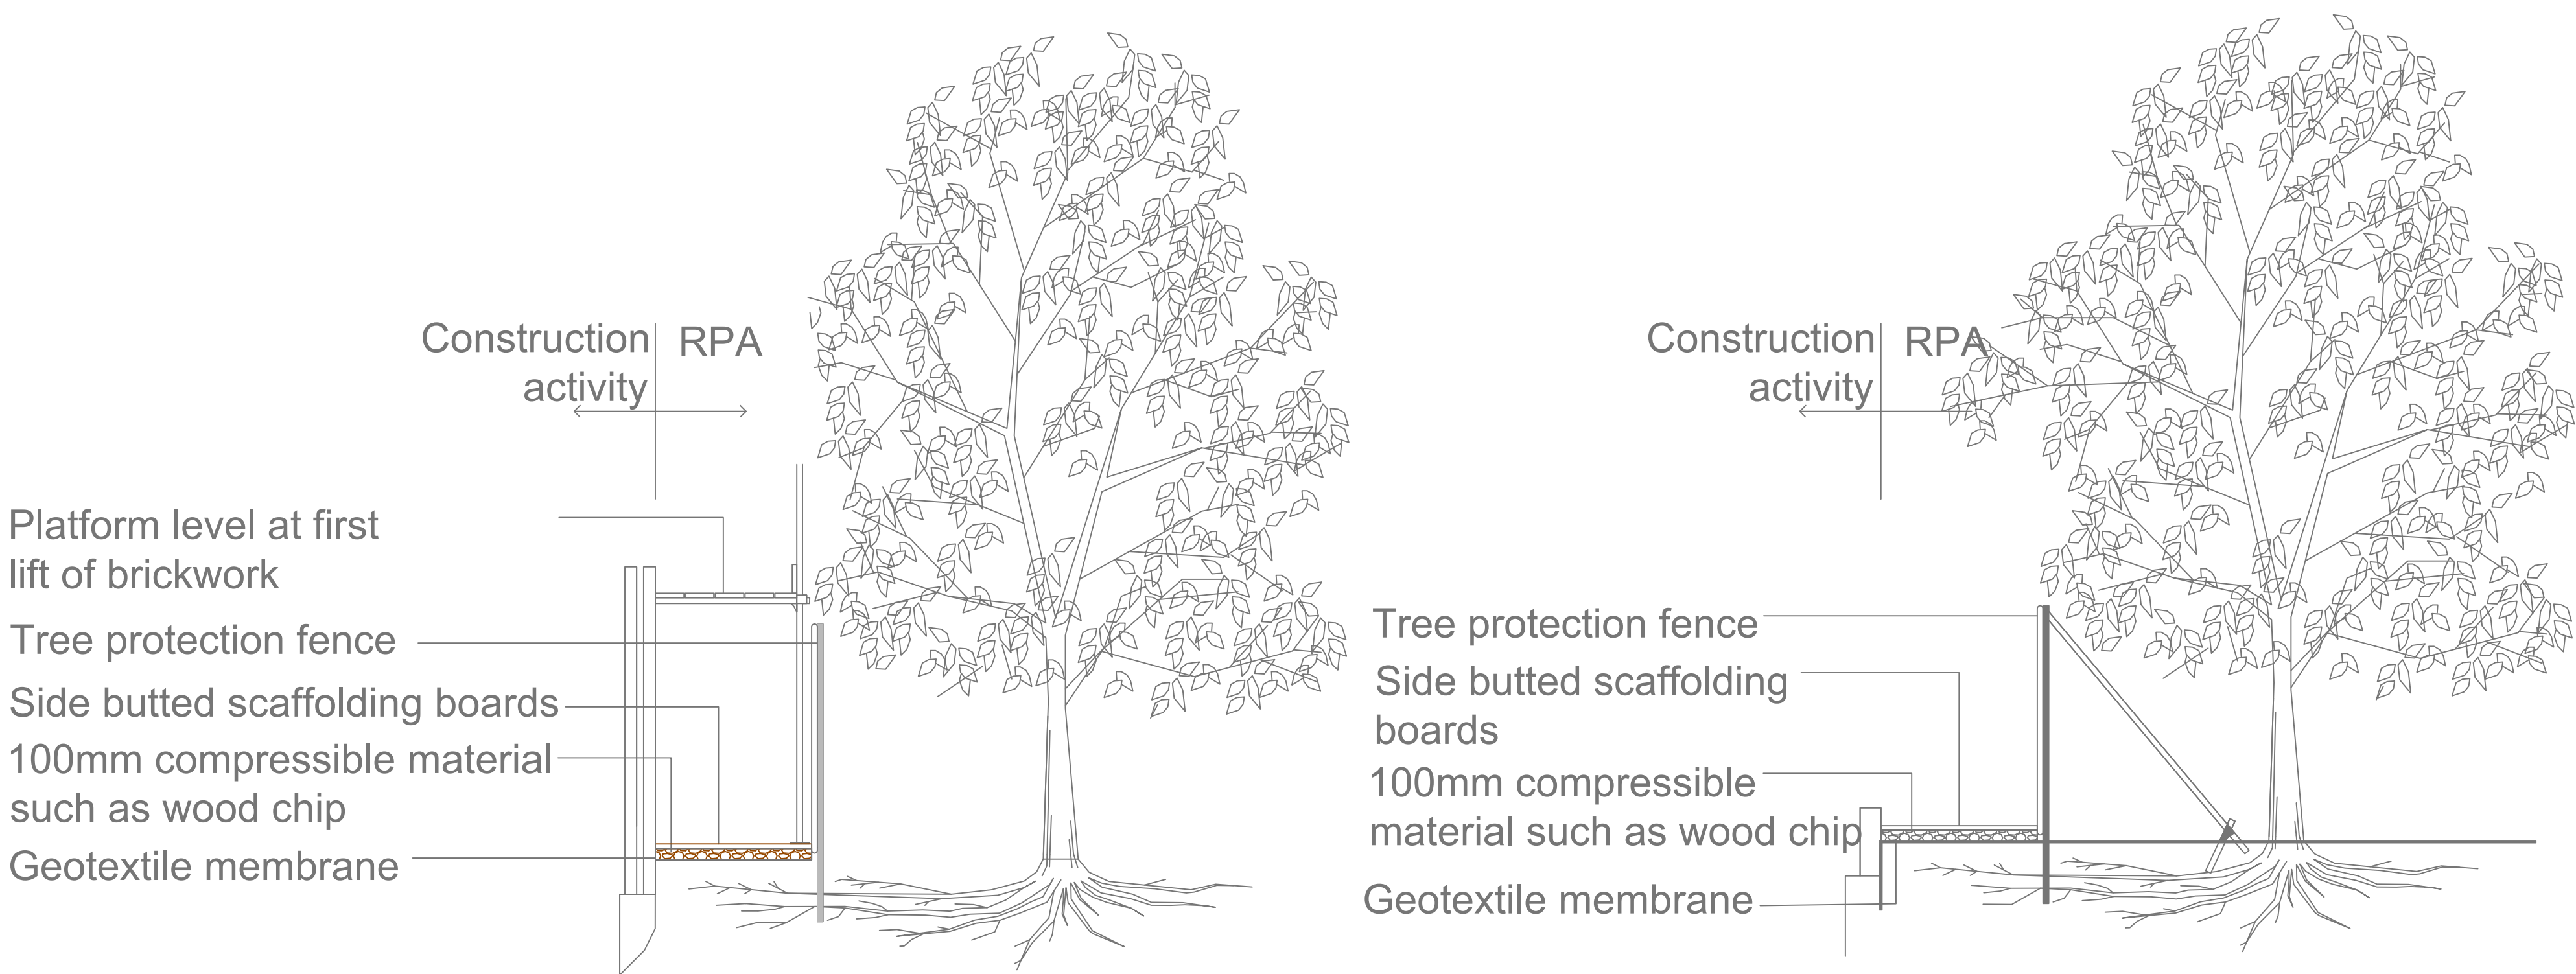

Do not scale this drawing (printed or electronic version).
Contractors must check all dimensions from site.
This drawing is copyright and is for use on this site only. This drawing should be read in conjunction with all relevant consultants drawings and specialist subcontractors / supply chain drawings and specifications.
All works to be carried out in accordance with the latest British Standards / Codes of Practice unless specifically directed otherwise in the specification.
Responsibility for the reproduction of this drawing in paper form, or issued in electronic format, lies with the recipient to check that all information has been replicated in full and is correct when compared to the original paper or electronic image.
Graphical representations of equipment on this drawing have been co-ordinated, but are approximations only. Please refer to the specifications and / or details for actual sizes and / or specific contractor construction information.

Notes:-

REV.	DATE	DESCRIPTION	DRAWN	CHK'D
URBAN GREEN A: Ground Floor, The Tower, Deva City Office Park, Trinity Way, Manchester M3 7BF T: +44 (0) 161 312 3131 weareurbangreen.co.uk				
Client: PARTNERSHIPS NORTH COUNTRYSIDE PROPERTIES				
Project: ROYLE WORKS, ROCHDALE				
Title: TREE PROTECTION INDEX				
Issue: PLANNING				
Drawn: KO	Checked: AB	Approved: AB		
Project: 11969	Scale @ A0: N/A	Date: 02/12/19		
Dwg No: UG_11969_ARB_TPI_01			Revision: 00	