



ROCH VALLEY WAY

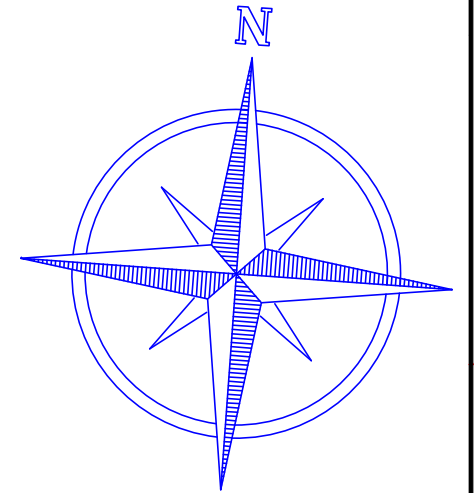

34 32
LINNET HILL

PROPOSED BLOCK PLAN

SCALE: 1:500

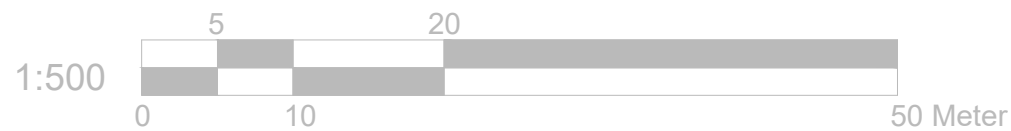

36

PROPOSED
REAR GARDEN
Garden Pathway
GRASS

Ornamental Tree
Prunus domestica 'Plum Tree'
Malus domestica 'Pink Lady'
Prunus avium 'Cherry Tree'
Pyrus communis 'Beurre Hardy'
Ornamental Tree
GRASS

REFERENCE DRAWINGS

GENERAL NOTES

This drawing is for planning purposes only; do not use it for any other intent.
Structural Design and Building Control Approval must be obtained before starting construction.
This drawing is copyrighted; reproduction without prior permission is prohibited.

No	DATE	REVISION	BY	CHK

DRAWN
AM

CLIENT/PROJECT

34 LINNET HILL

DRAWING No.

D13REV1

TITLE

PROPOSED BLOCK PLAN

SCALE: 1:500 @A3

DATE: 17-01-2025