




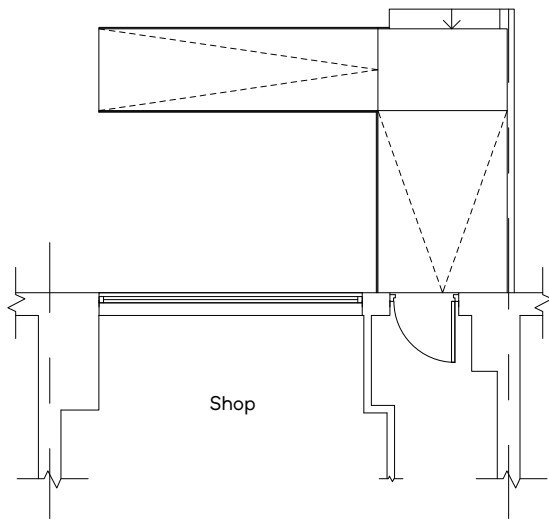

GROUND FLOOR PLAN
(EXISTING)

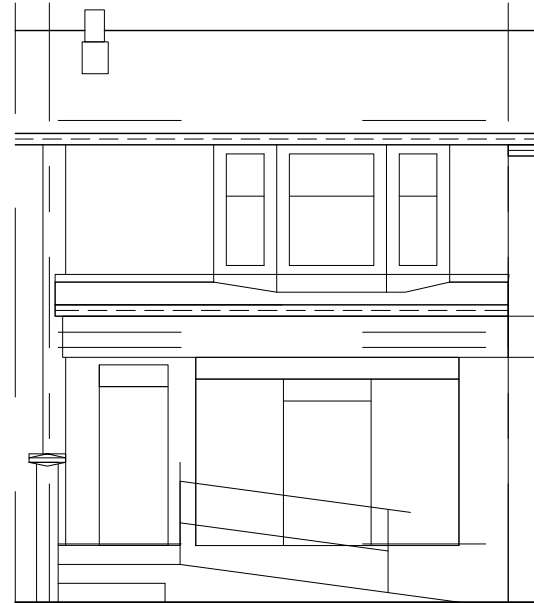

FRONT ELEVATION
(EXISTING)

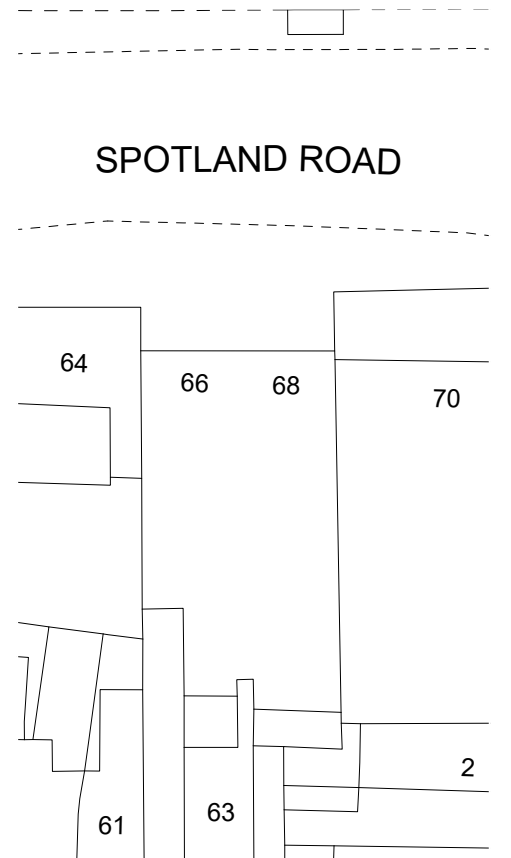

SITE PLAN
(EXISTING)

Building Design Services

M.FAROOQ
418 Bury Road
Rochdale
OL11 5EU
01706 712231
0796 7605 763

bds

For:

MR Zafeer Ahmed

PROPOSED FRONT
CANOPY

68 Spotland Road
Rochdale
OL12 6PQ


Scale:

(Plan)
1:100 @ A3
(Elevation)
1:100 @ A3


(Site Plan)
1:500 @ A3

Job No. & Sheet


2257/1

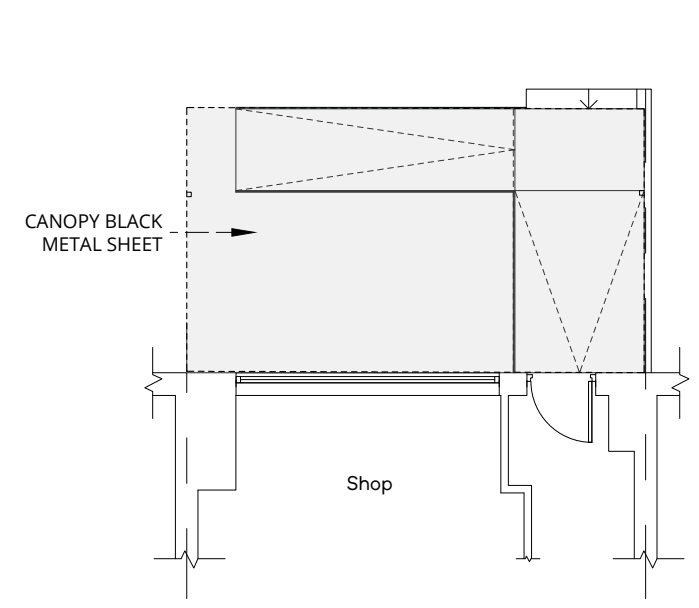


GROUND FLOOR PLAN
(PROPOSED)

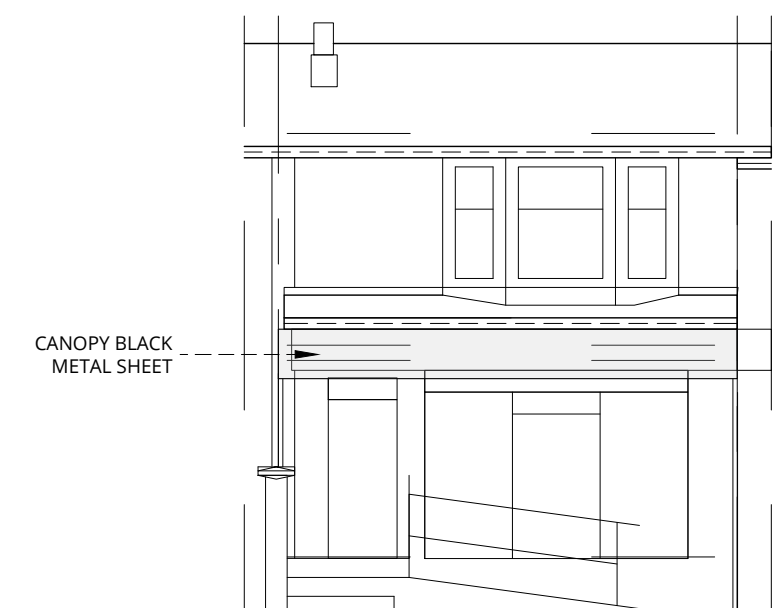

FRONT ELEVATION
(PROPOSED)

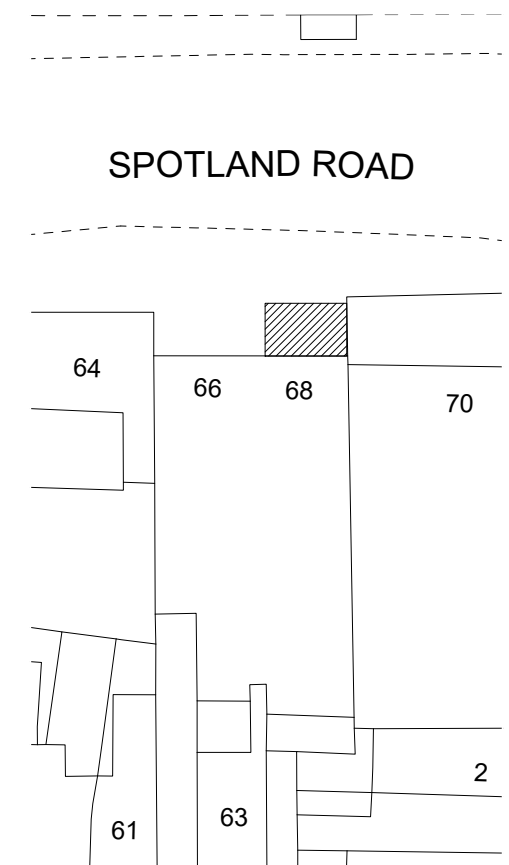

SITE PLAN
(PROPOSED)

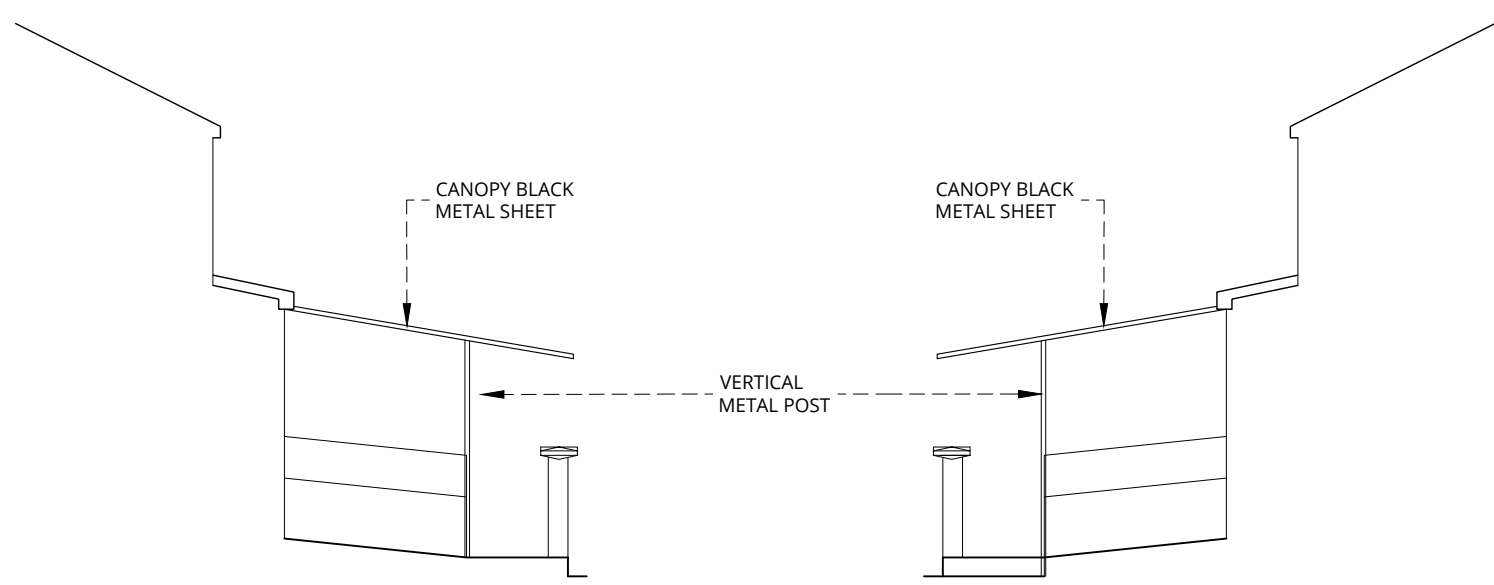

SIDE ELEVATION
(PROPOSED)

SIDE ELEVATION
(PROPOSED)