


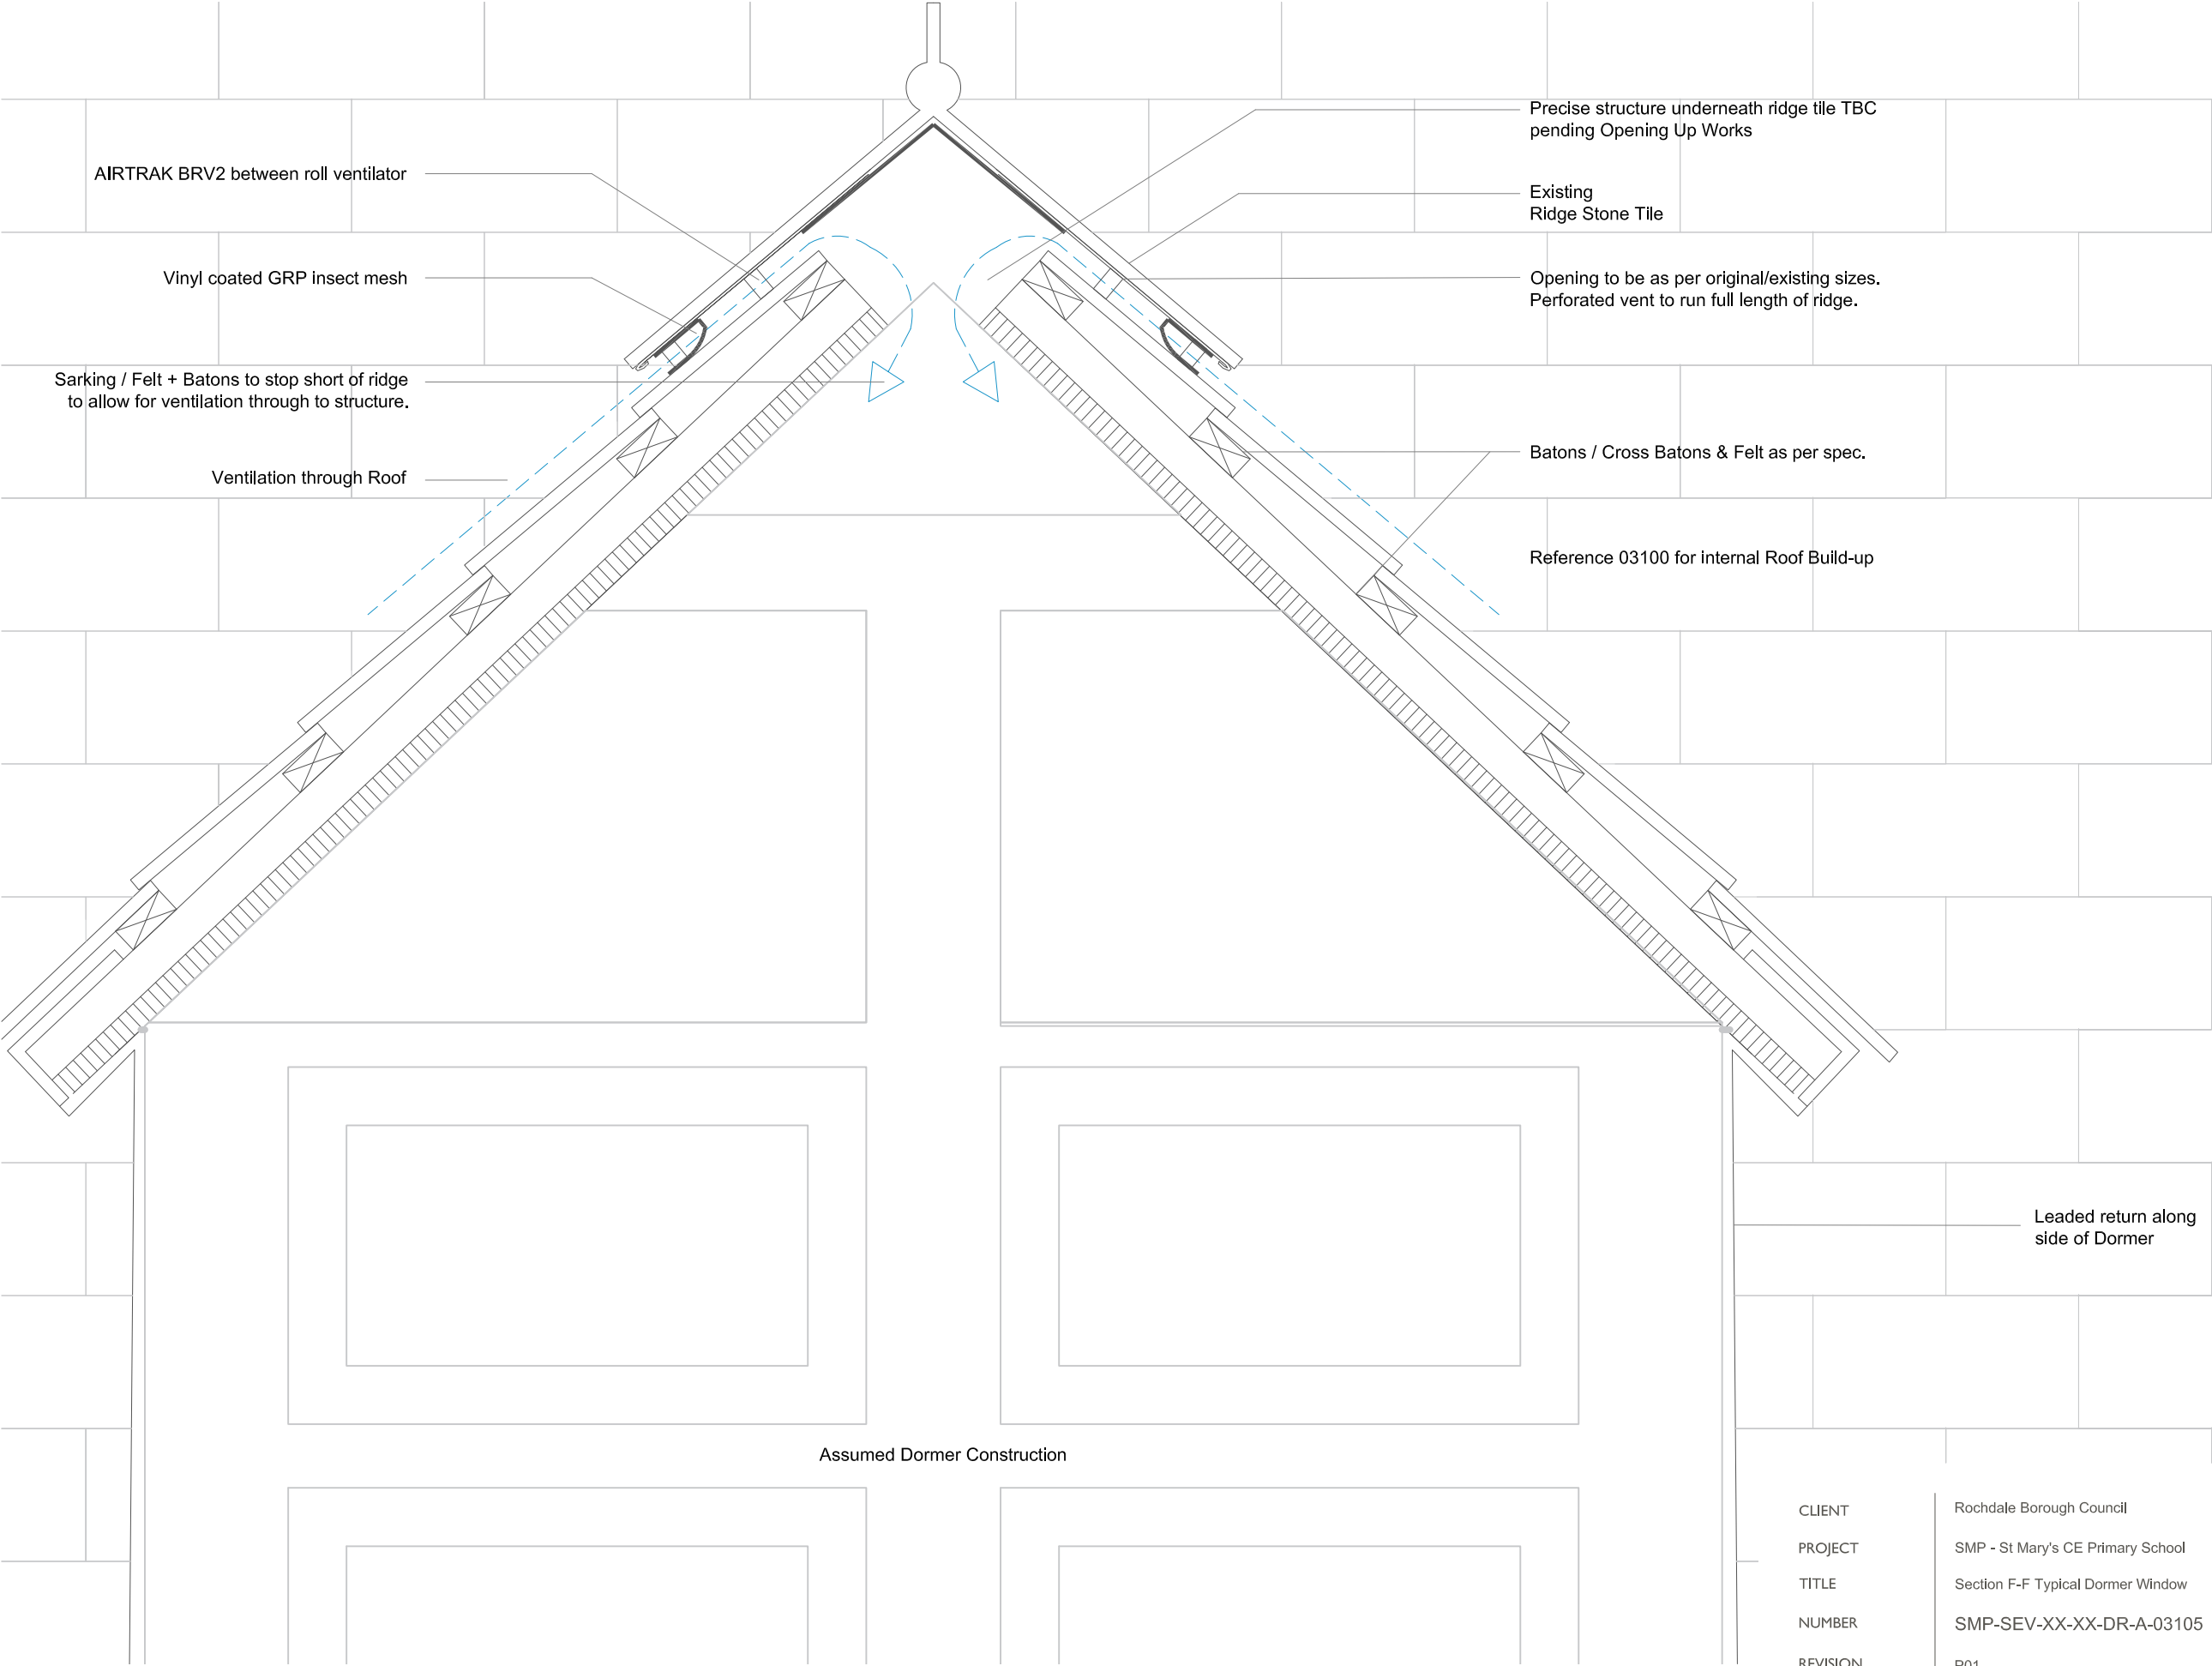

1. DO NOT SCALE FROM THIS DRAWING - USE FIGURE DIMENSIONS ONLY.
2. TO BE READ IN CONJUNCTION WITH ALL OTHER CONSULTANTS / SPECIALISTS DRAWINGS. REPORT ANY DISCREPANCIES BEFORE AFFECTED WORK COMMENCES.
3. ALL SETTING OUT DIMENSIONS TO BE CHECKED ON SITE BY CONTRACTOR BEFORE WORK COMMENCES.



REVISIONS	P02	05/12/23	SM	
	P01	20/10/23	SM	SGi
		DATE; DRAWN; CHECK		

CLIENT	Rochdale Borough Council		
PROJECT	SMP - St Mary's CE Primary School		
TITLE	Section F-F Typical Dormer Window		
NUMBER	SMP-SEV-XX-XX-DR-A-03105		
REVISION	P01		
STATUS	Planning		
SCALE	1:5		@ A3
DATE	20/10/23		
DRAWN BY	SM		
CHECKED BY	SGi		

seven
SEVENARCHITECTURE.CO.UK

Studios at
61 Oxford Street
MANCHESTER, M1 6EQ
t : 0161 236 5656

Clarendon House, Victoria Avenue
HARROGATE, HG1 1DY
t : 01423 709 807

Galeri 6, Doc Fictoria
CAERNARFON, LL55 1SG
t: 01286 685 253

24 Greville Street, **LONDON**
EC1N 8SE
t : 0203 036 0697