
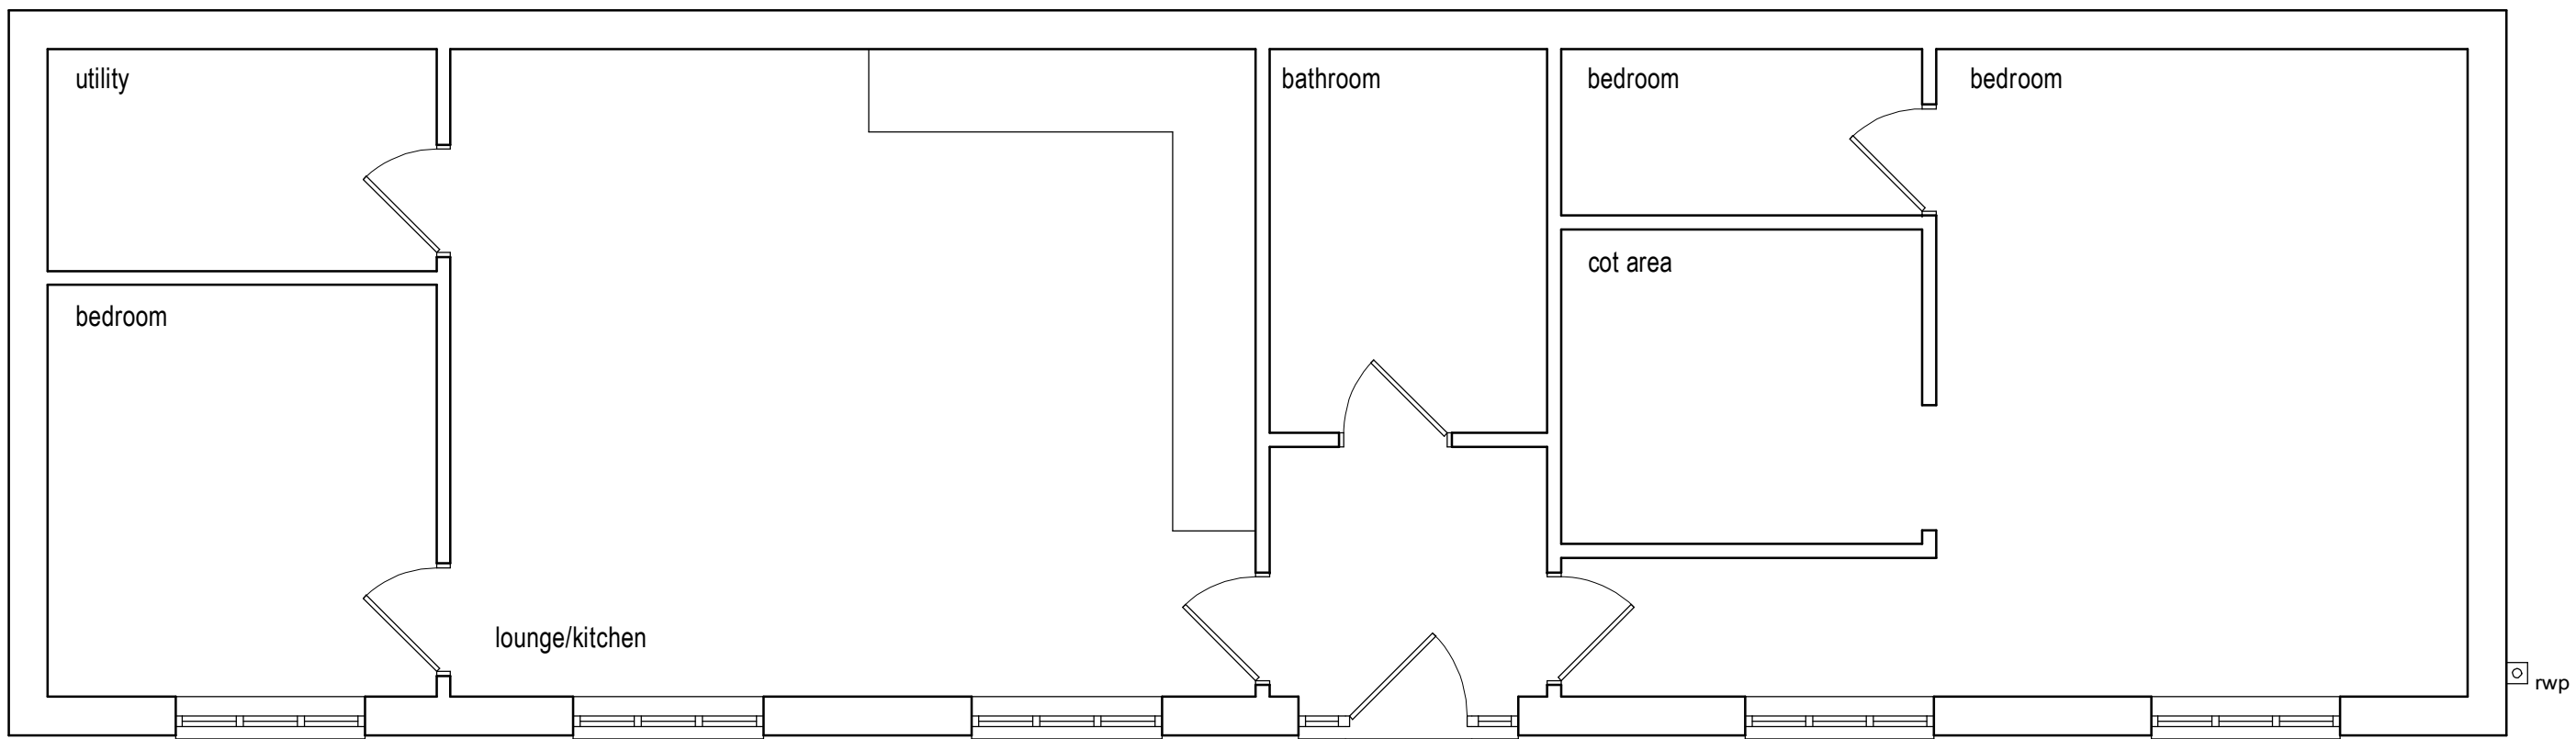
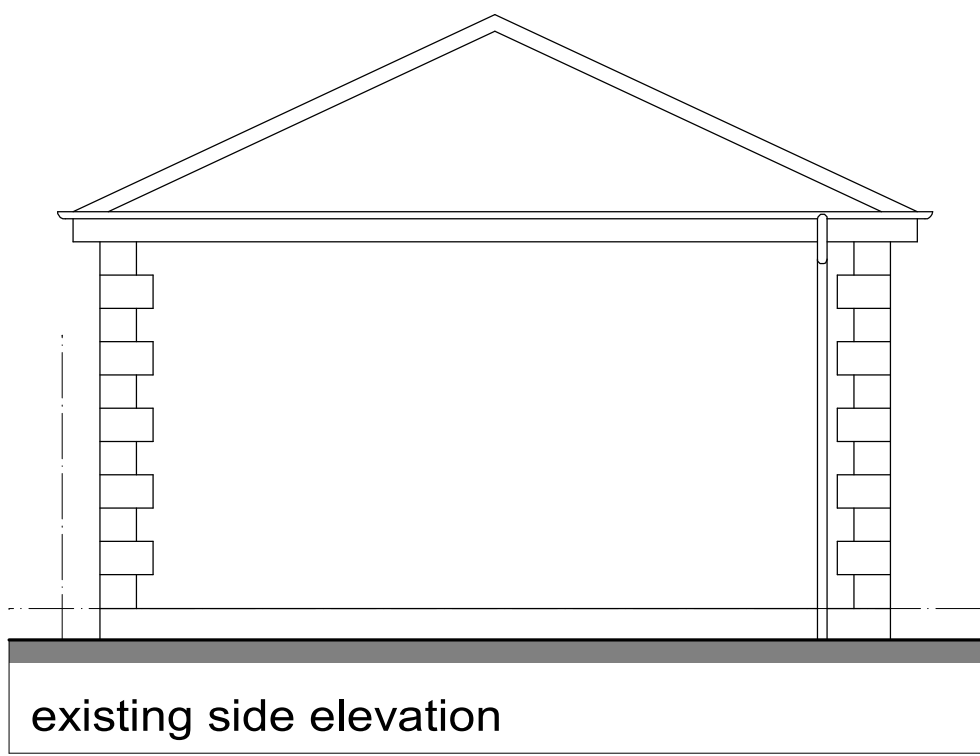
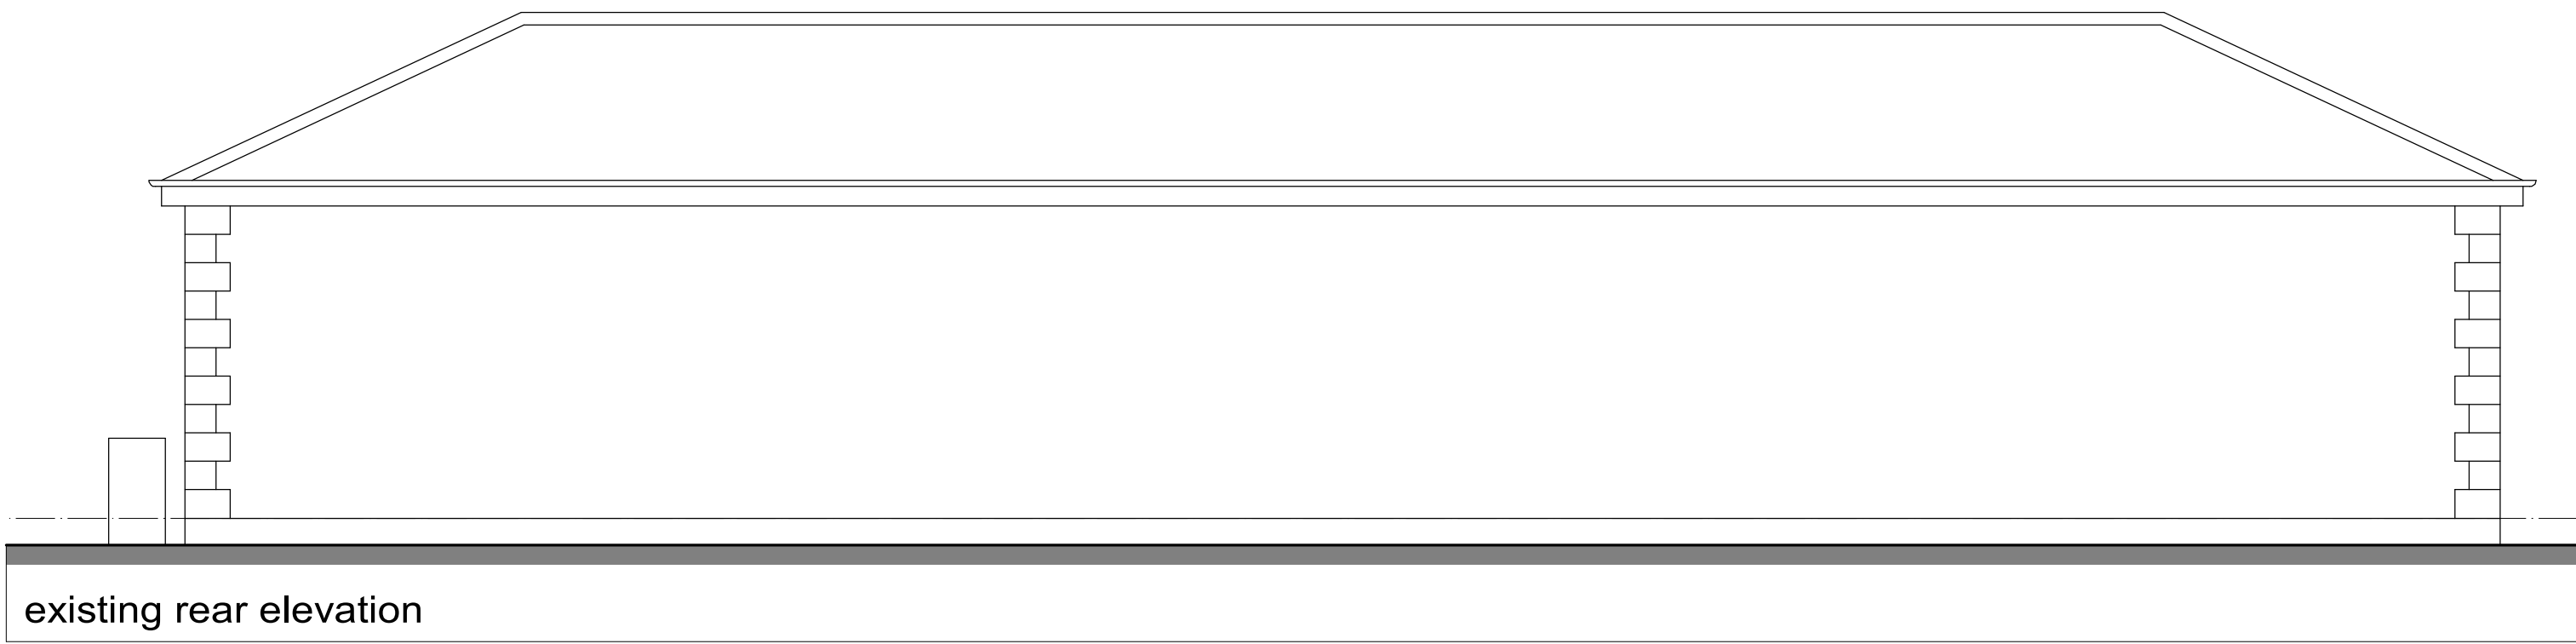


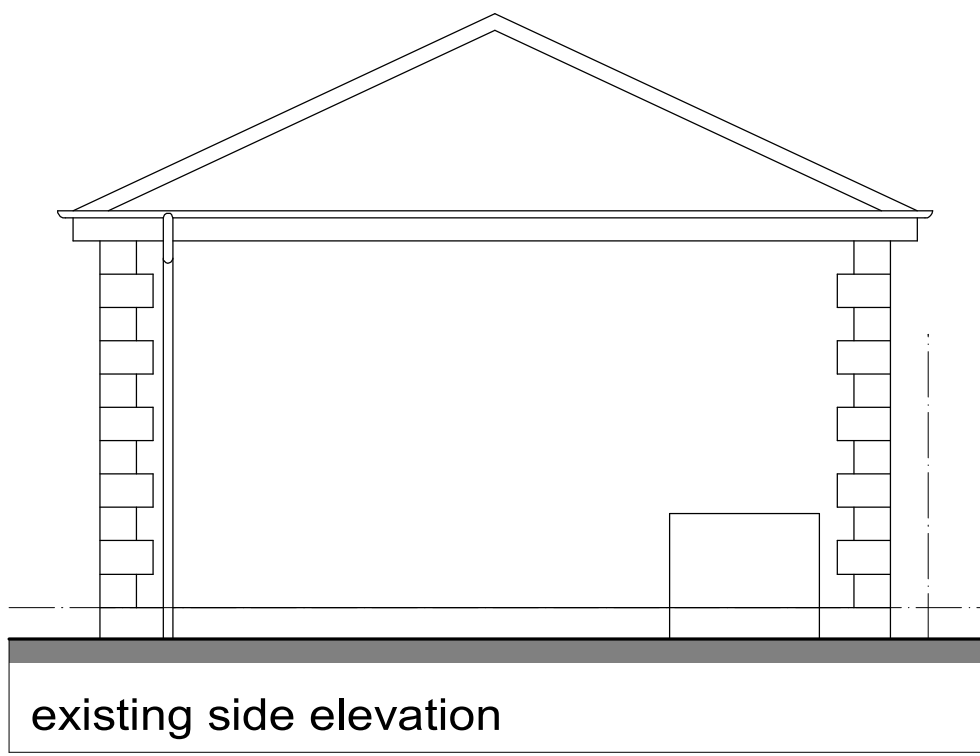

ground floor plan

This drawing has been prepared for the sole purpose of obtaining Planning Permission and Building Regulations Approval ONLY. All structural calculations are to be checked by a structural engineer prior to construction.

All dimensions & details are to be checked on site prior to construction. Any discrepancies reported to ExtensionsNW prior to any work undertaken. Any work undertaken prior to full planning & building regulations approval is at the holder's own risk. ExtensionsNW will not be held responsible for any problems arising.

This drawing is the copyright of ExtensionsNW and any reproduction in whole or part is strictly forbidden.
Permitted on 04/10/2024.
ExtensionsNW reserves the right to modify and make necessary alterations dependent on site conditions.

D	
C	
B	
A	
DATE	

SCALE	1:50	DATE	Oct 23
DRAWN	JDJ	P.P	B.R
CUSTOMER			
Mr D Hughes			
PROJECT			
Extension to bungalow			
LOCATION			
Dane Mews, William Street, Middleton. M24 2JT			
LOCAL AUTHORITY			

Extensions
NW

3 Colindale Street, Runcorn, Merseyside, CH4 9BZ
Mob: 07964348881
Web: www.extensionsnw.co.uk E-mail: info@extensionsnw.co.uk

JOB No.	REV.
3328 - 02	