
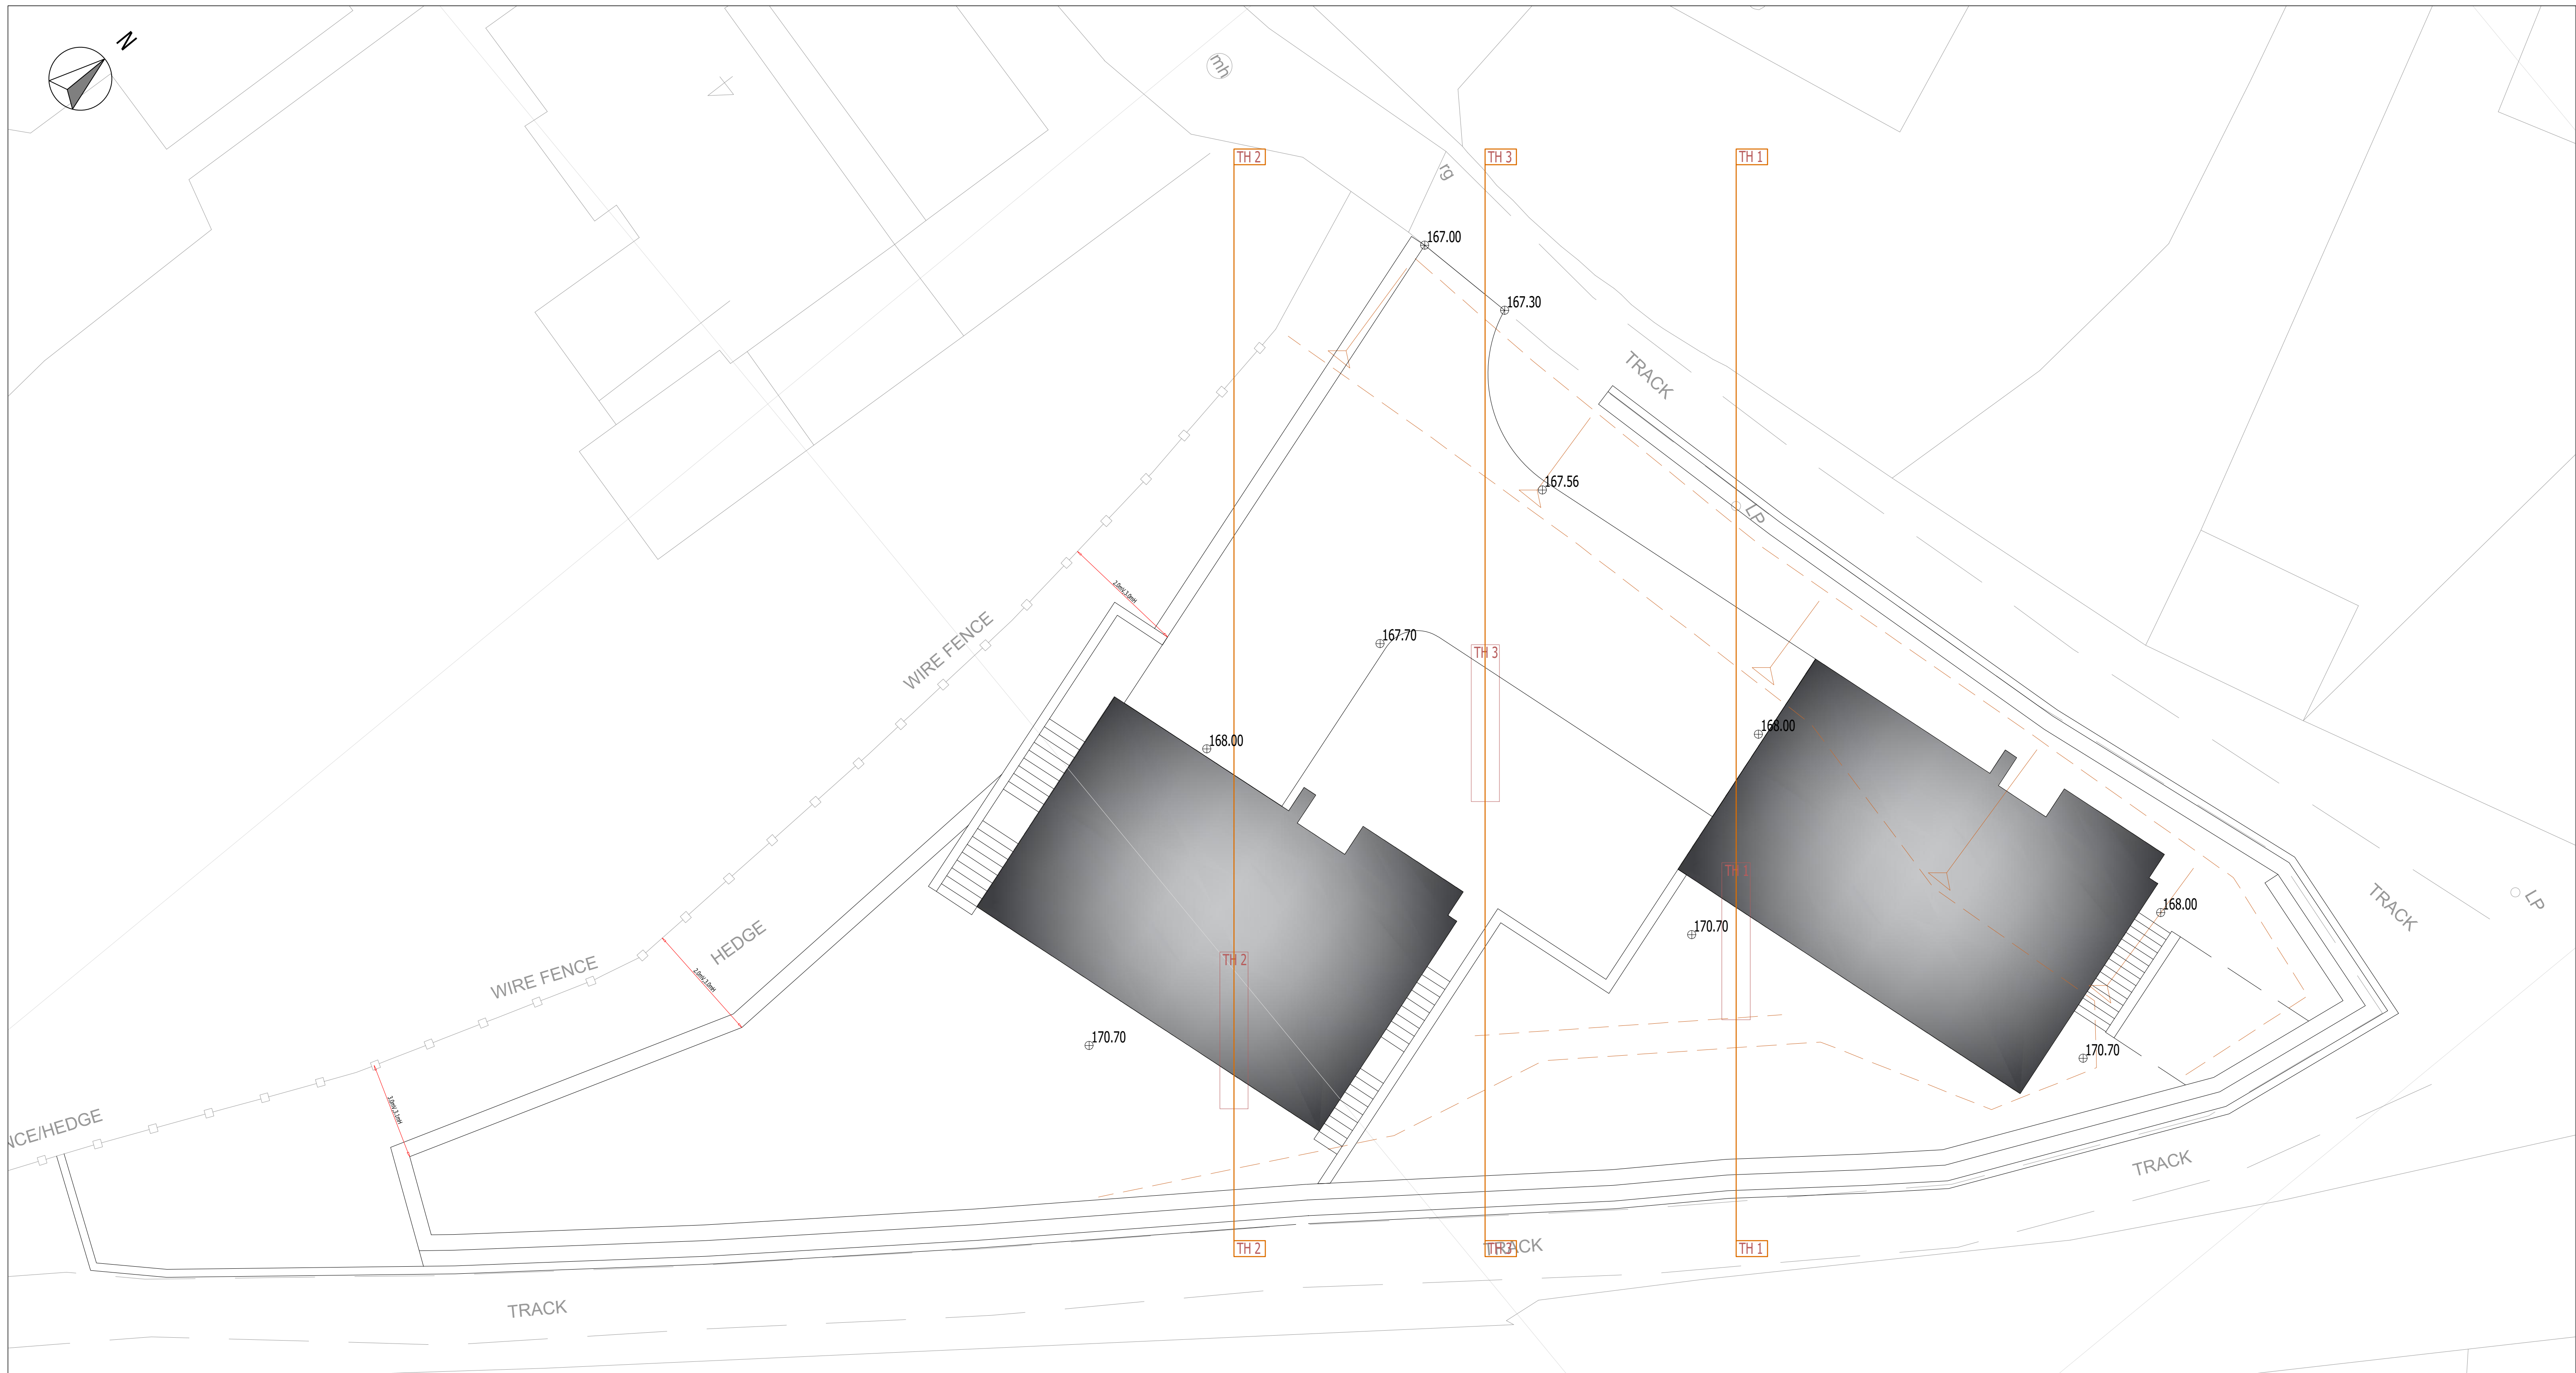


site investigation plan (1:200)

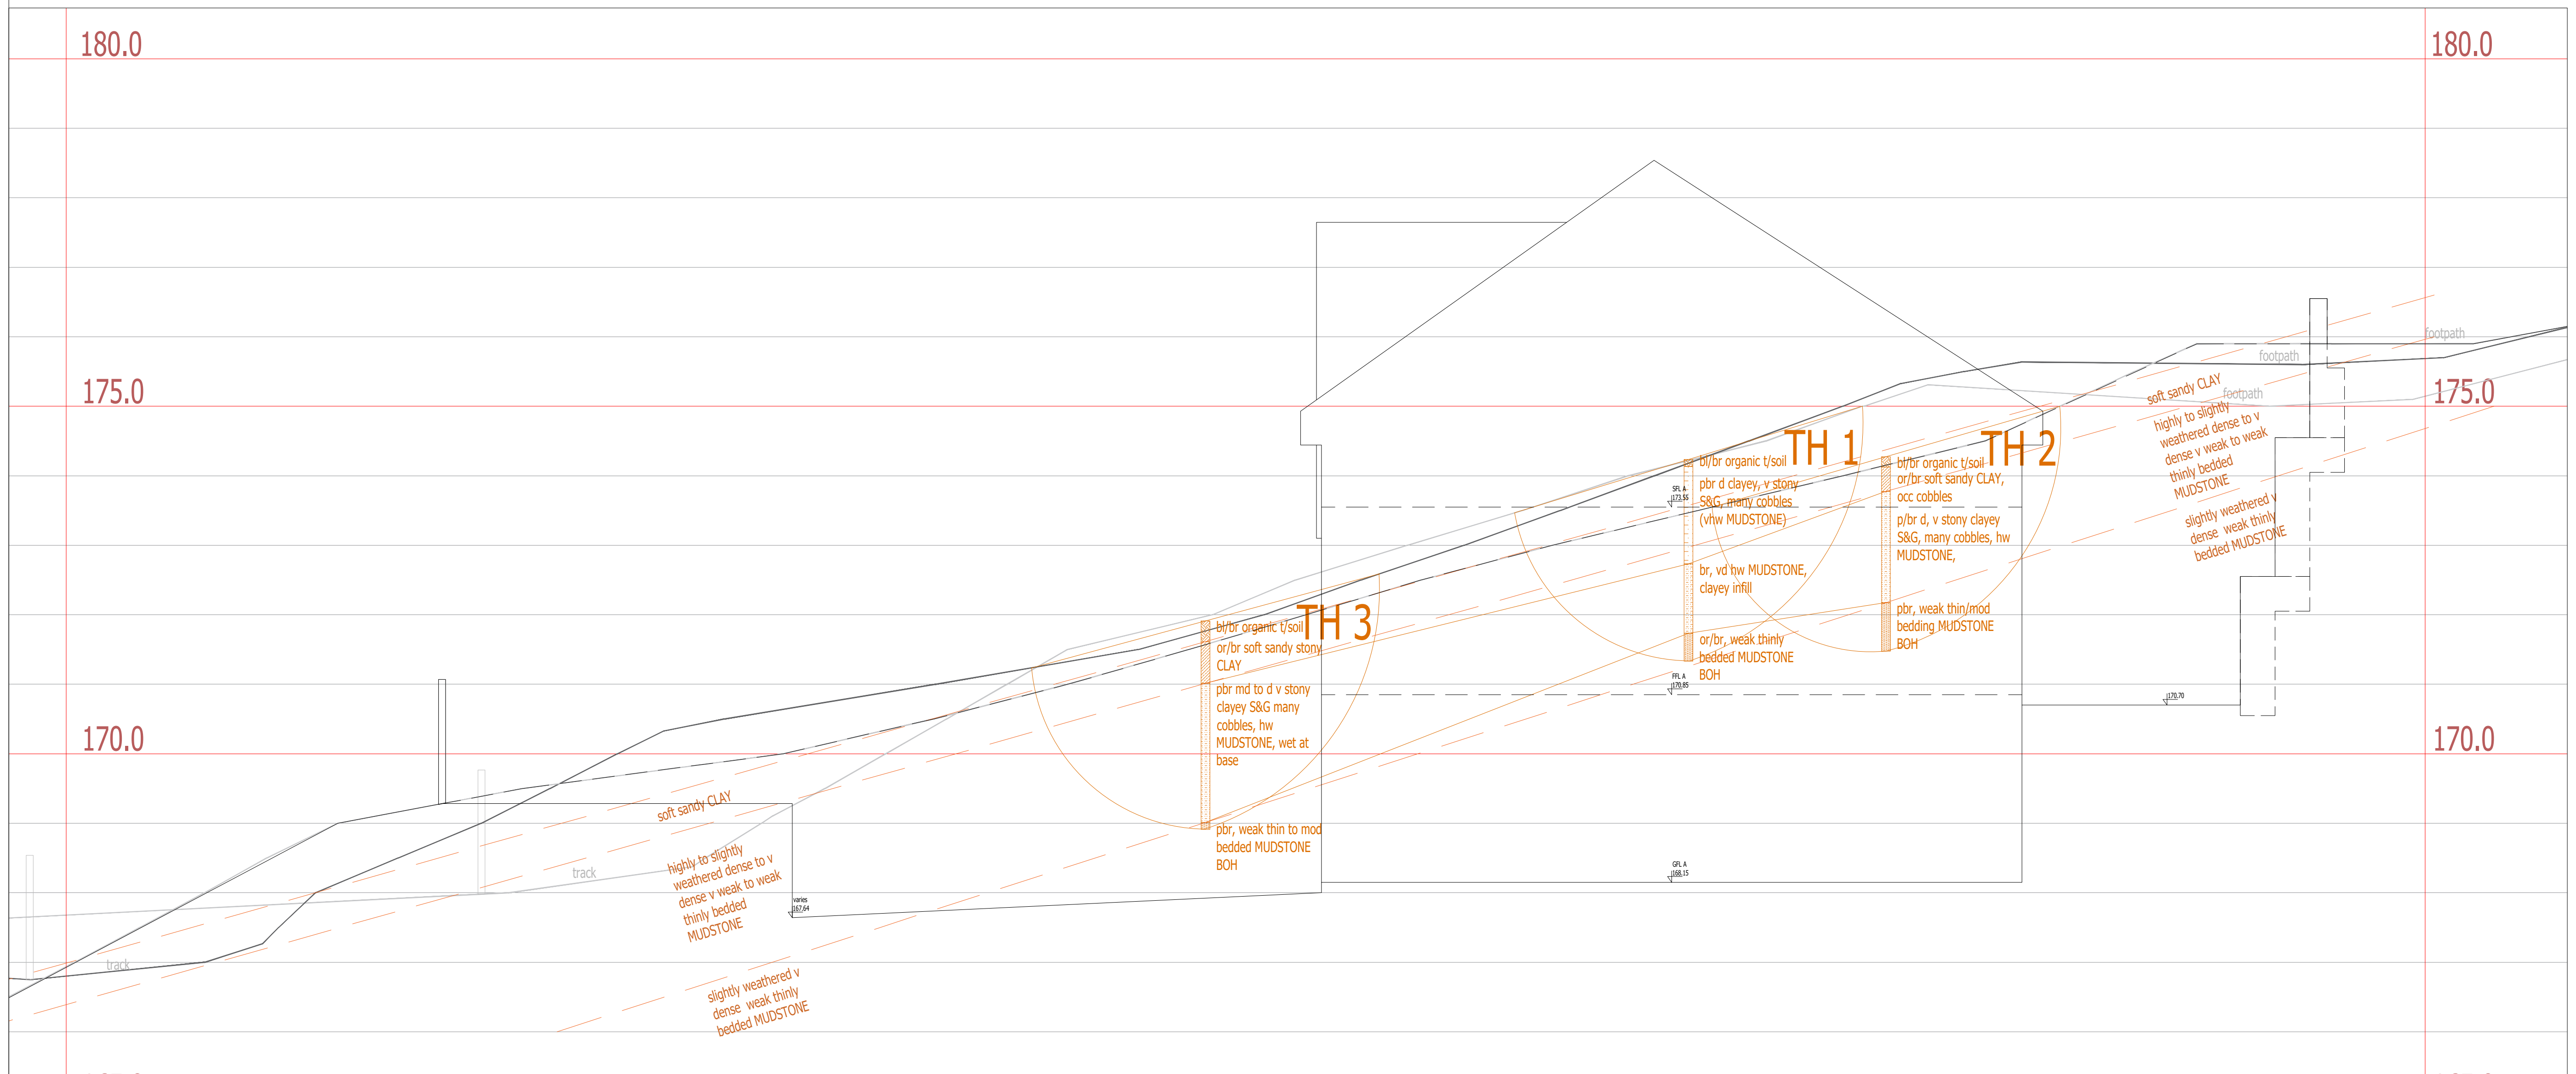

site investigation section trial hole 2 (1:100)

Site Investigation Notes.
based upon topgraphical survey & OS map data
all levels in maOD
trial holes tjba 10 aug 23 6.5 t mech backacter, 0.9 m toothed bucket

record

T J BOOTH ASSOCIATES
CONSULTING CIVIL & GEOTECHNICAL ENGINEERS
20A Eastgate Street
Rochdale
Lancashire
OL16 1DH
Tel:01706 868288

guardian hallmark / rudman st, shawclough

site investigation plan & sections

AMENDMENTS/ ISSUES			
rev 0	original record	aug 23	tjb
REVISION	REASON/ CHANGE	DATE	BY

FILE NAME: dwg-tjba-guardian-rudman st-220823

SCALE: 1 : 100 @ A2