




- Assessment Boundary
- Application Boundary
- Designated Sites
- Non-statutory Designated Sites
- Statutory Designated Sites

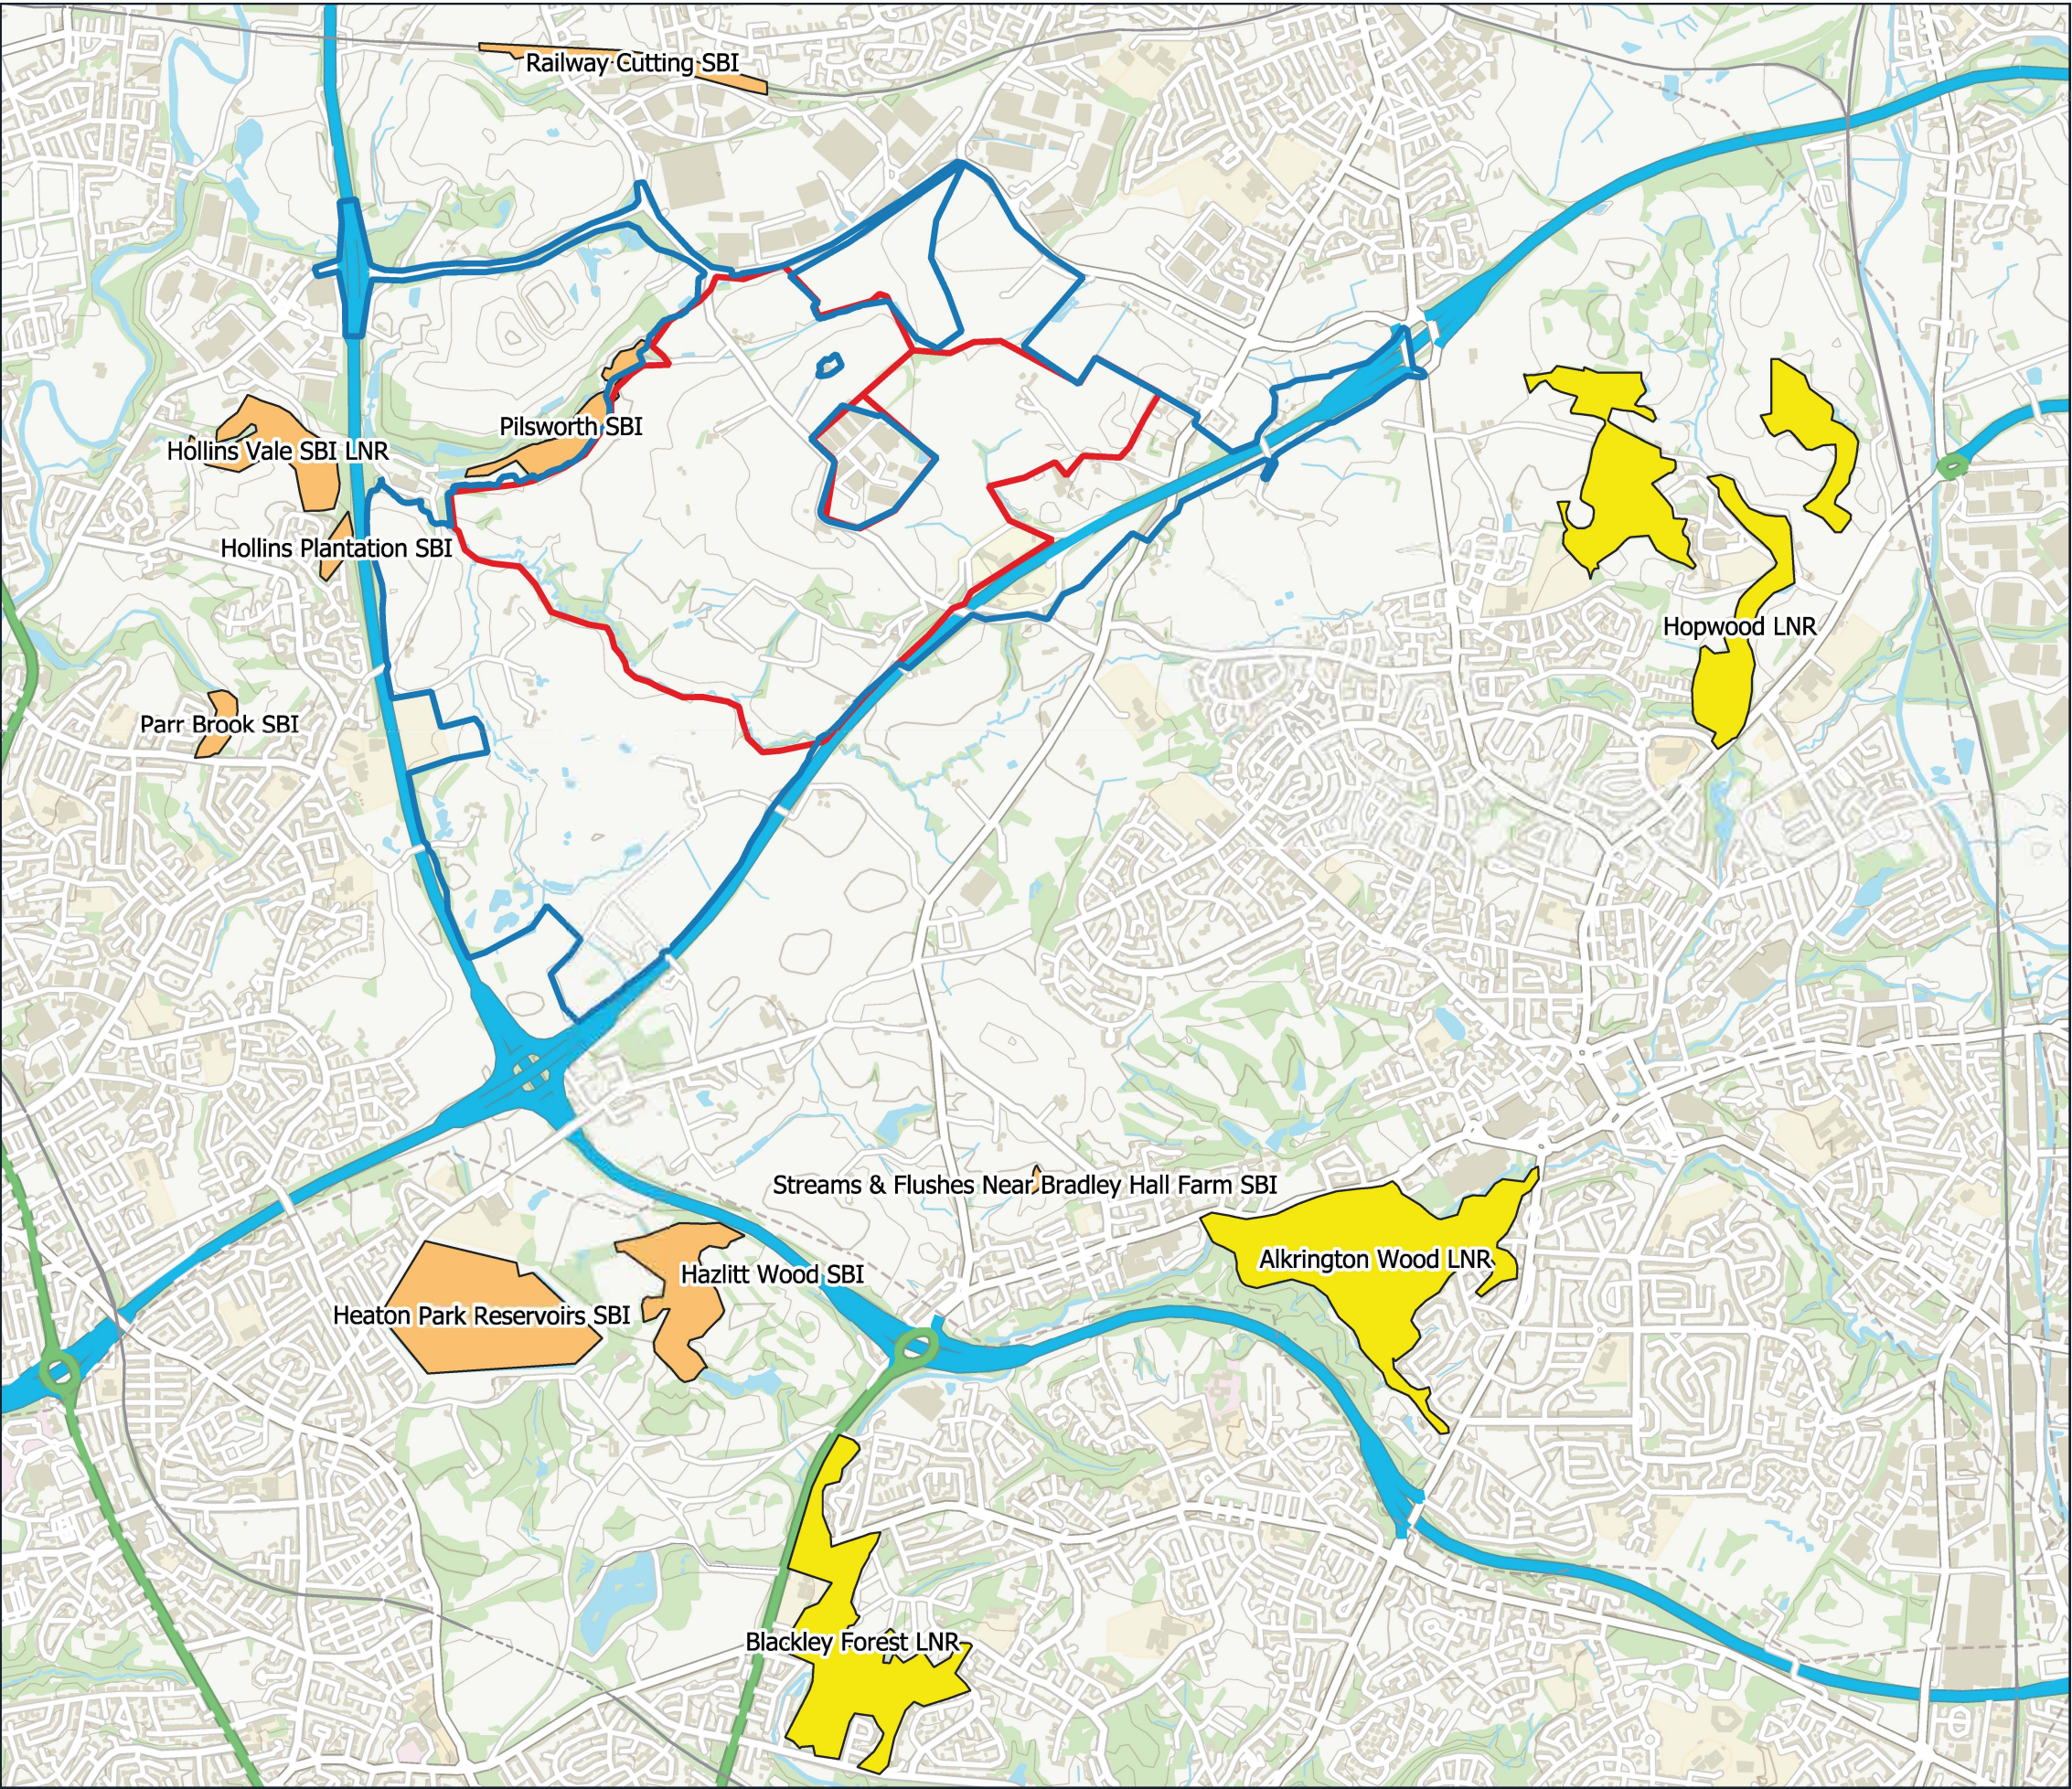

Project	Northern Gateway
Drawing Title	Designated Sites Plan
Scale	As Shown (Approximate)
Drawing No.	Figure 11.2
Date	April 2025
Checked	 Tyler Grange

3 Jordan Street, Deansgate, Manchester,
M15 4PY
T: 0161 236 8367 E:
info@tylergrange.co.uk W:
www.tylergrange.co.uk