




1 | Ex North Elevation
1 : 50



2 | Ex East Elevation
1 : 50



3 | Ex South Elevation
1 : 50

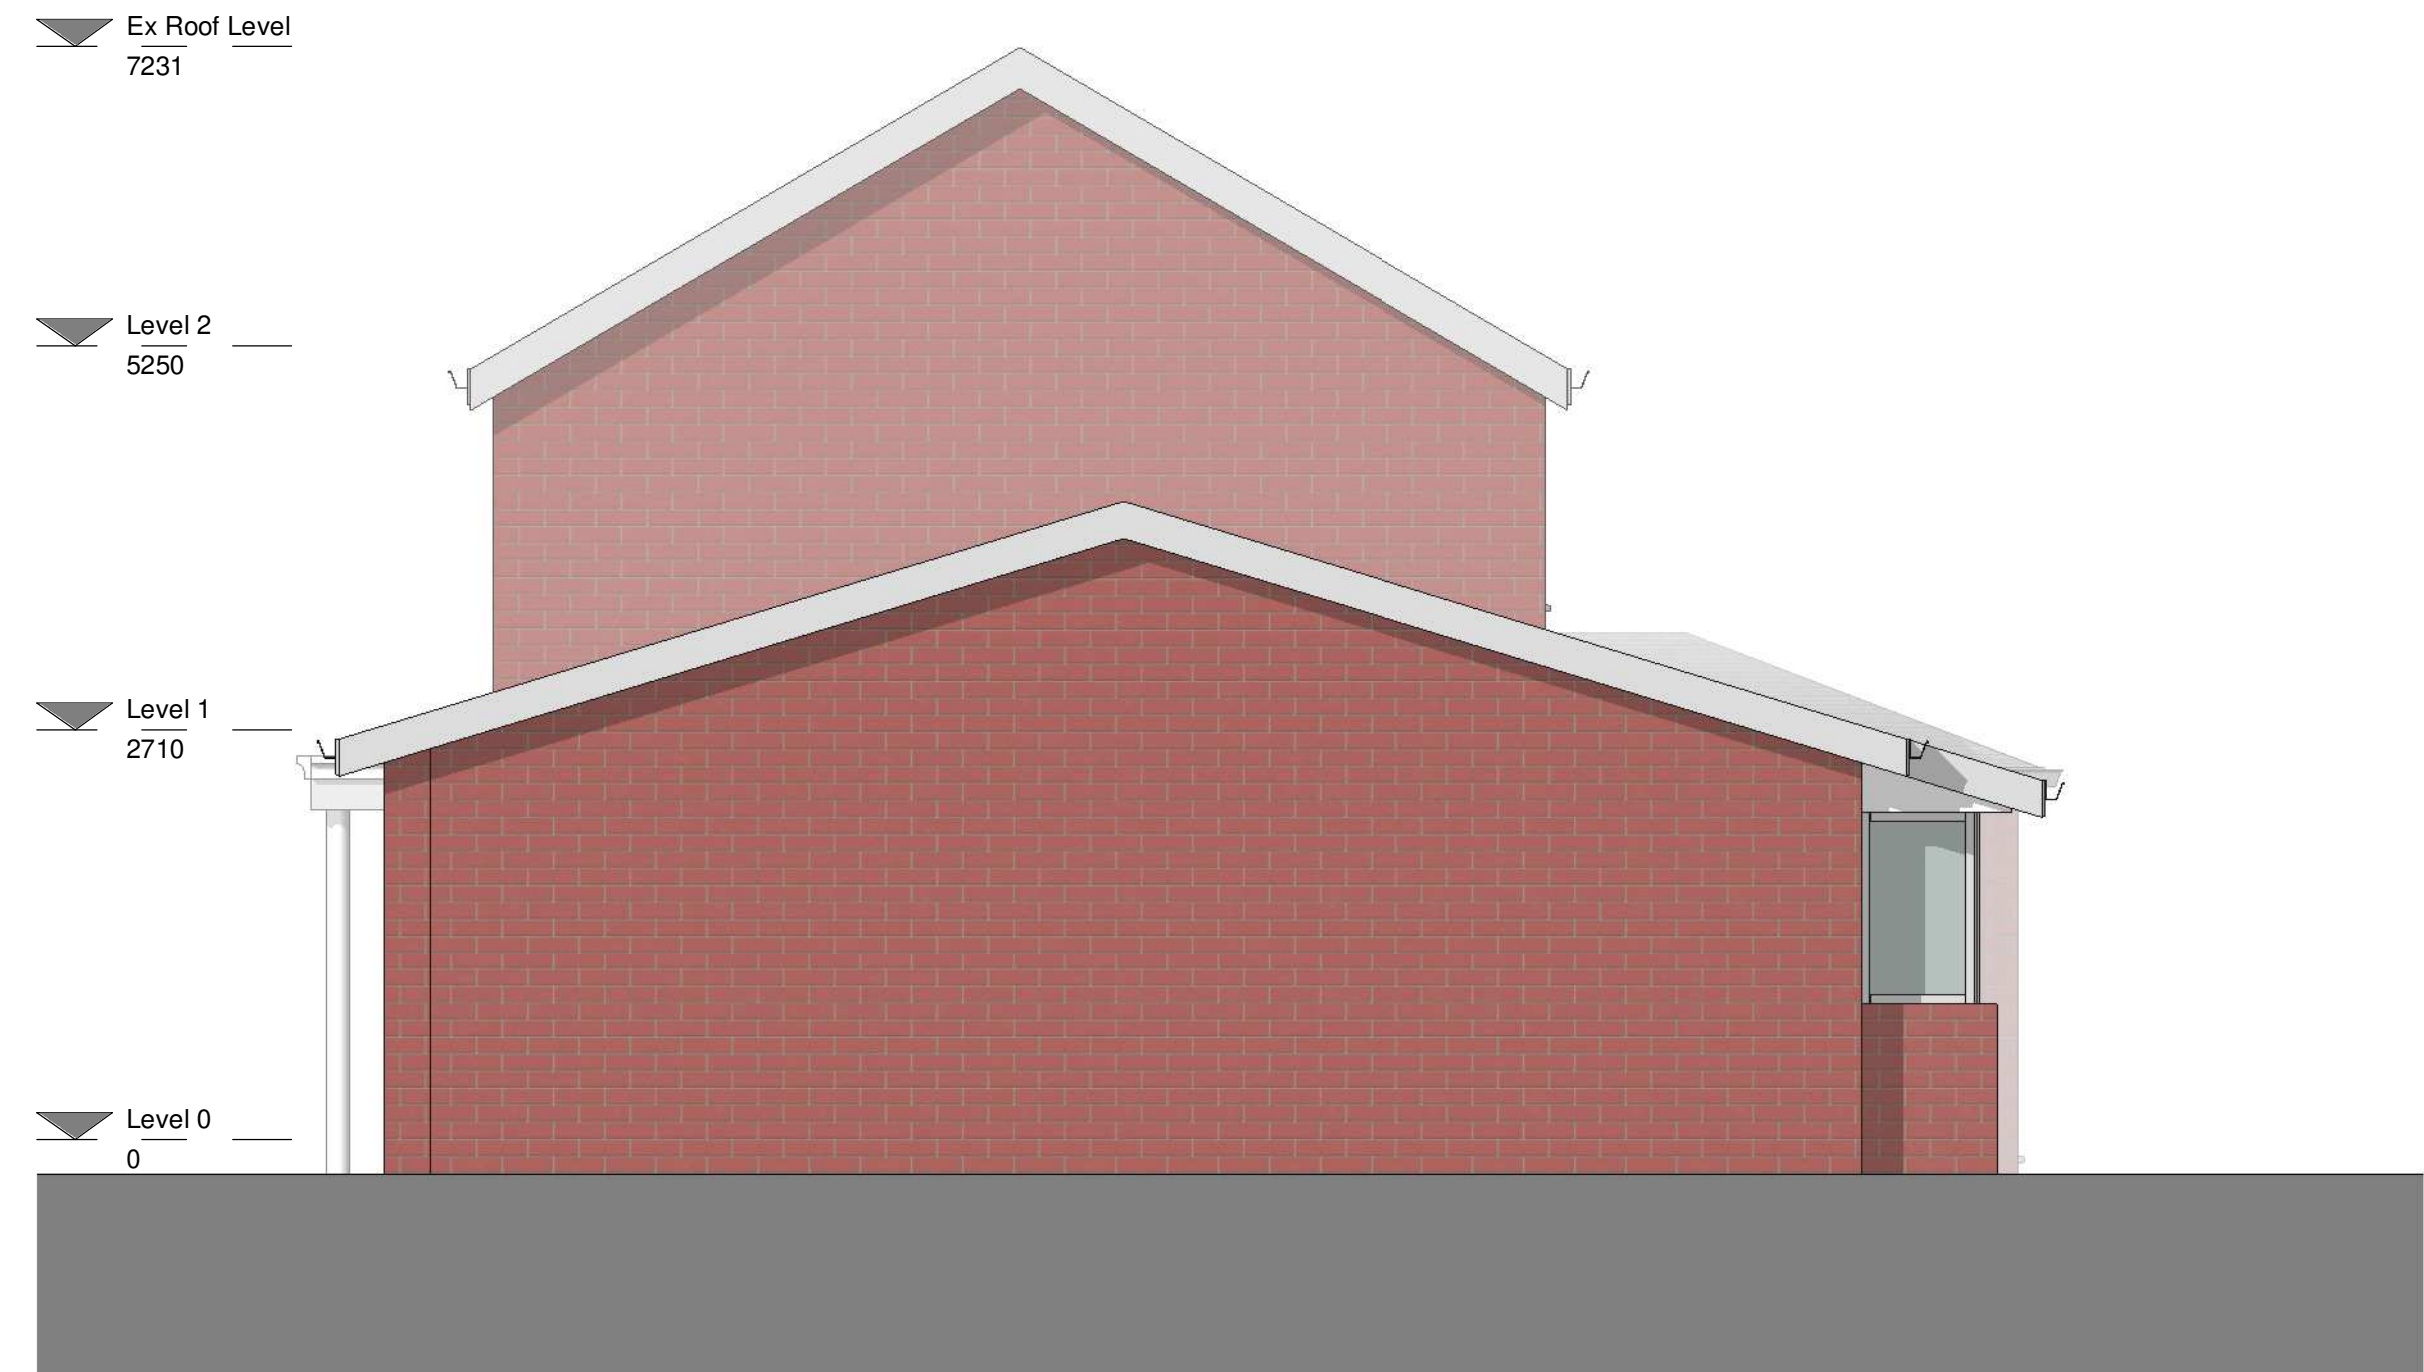

4 | Ex West Elevation
1 : 50