



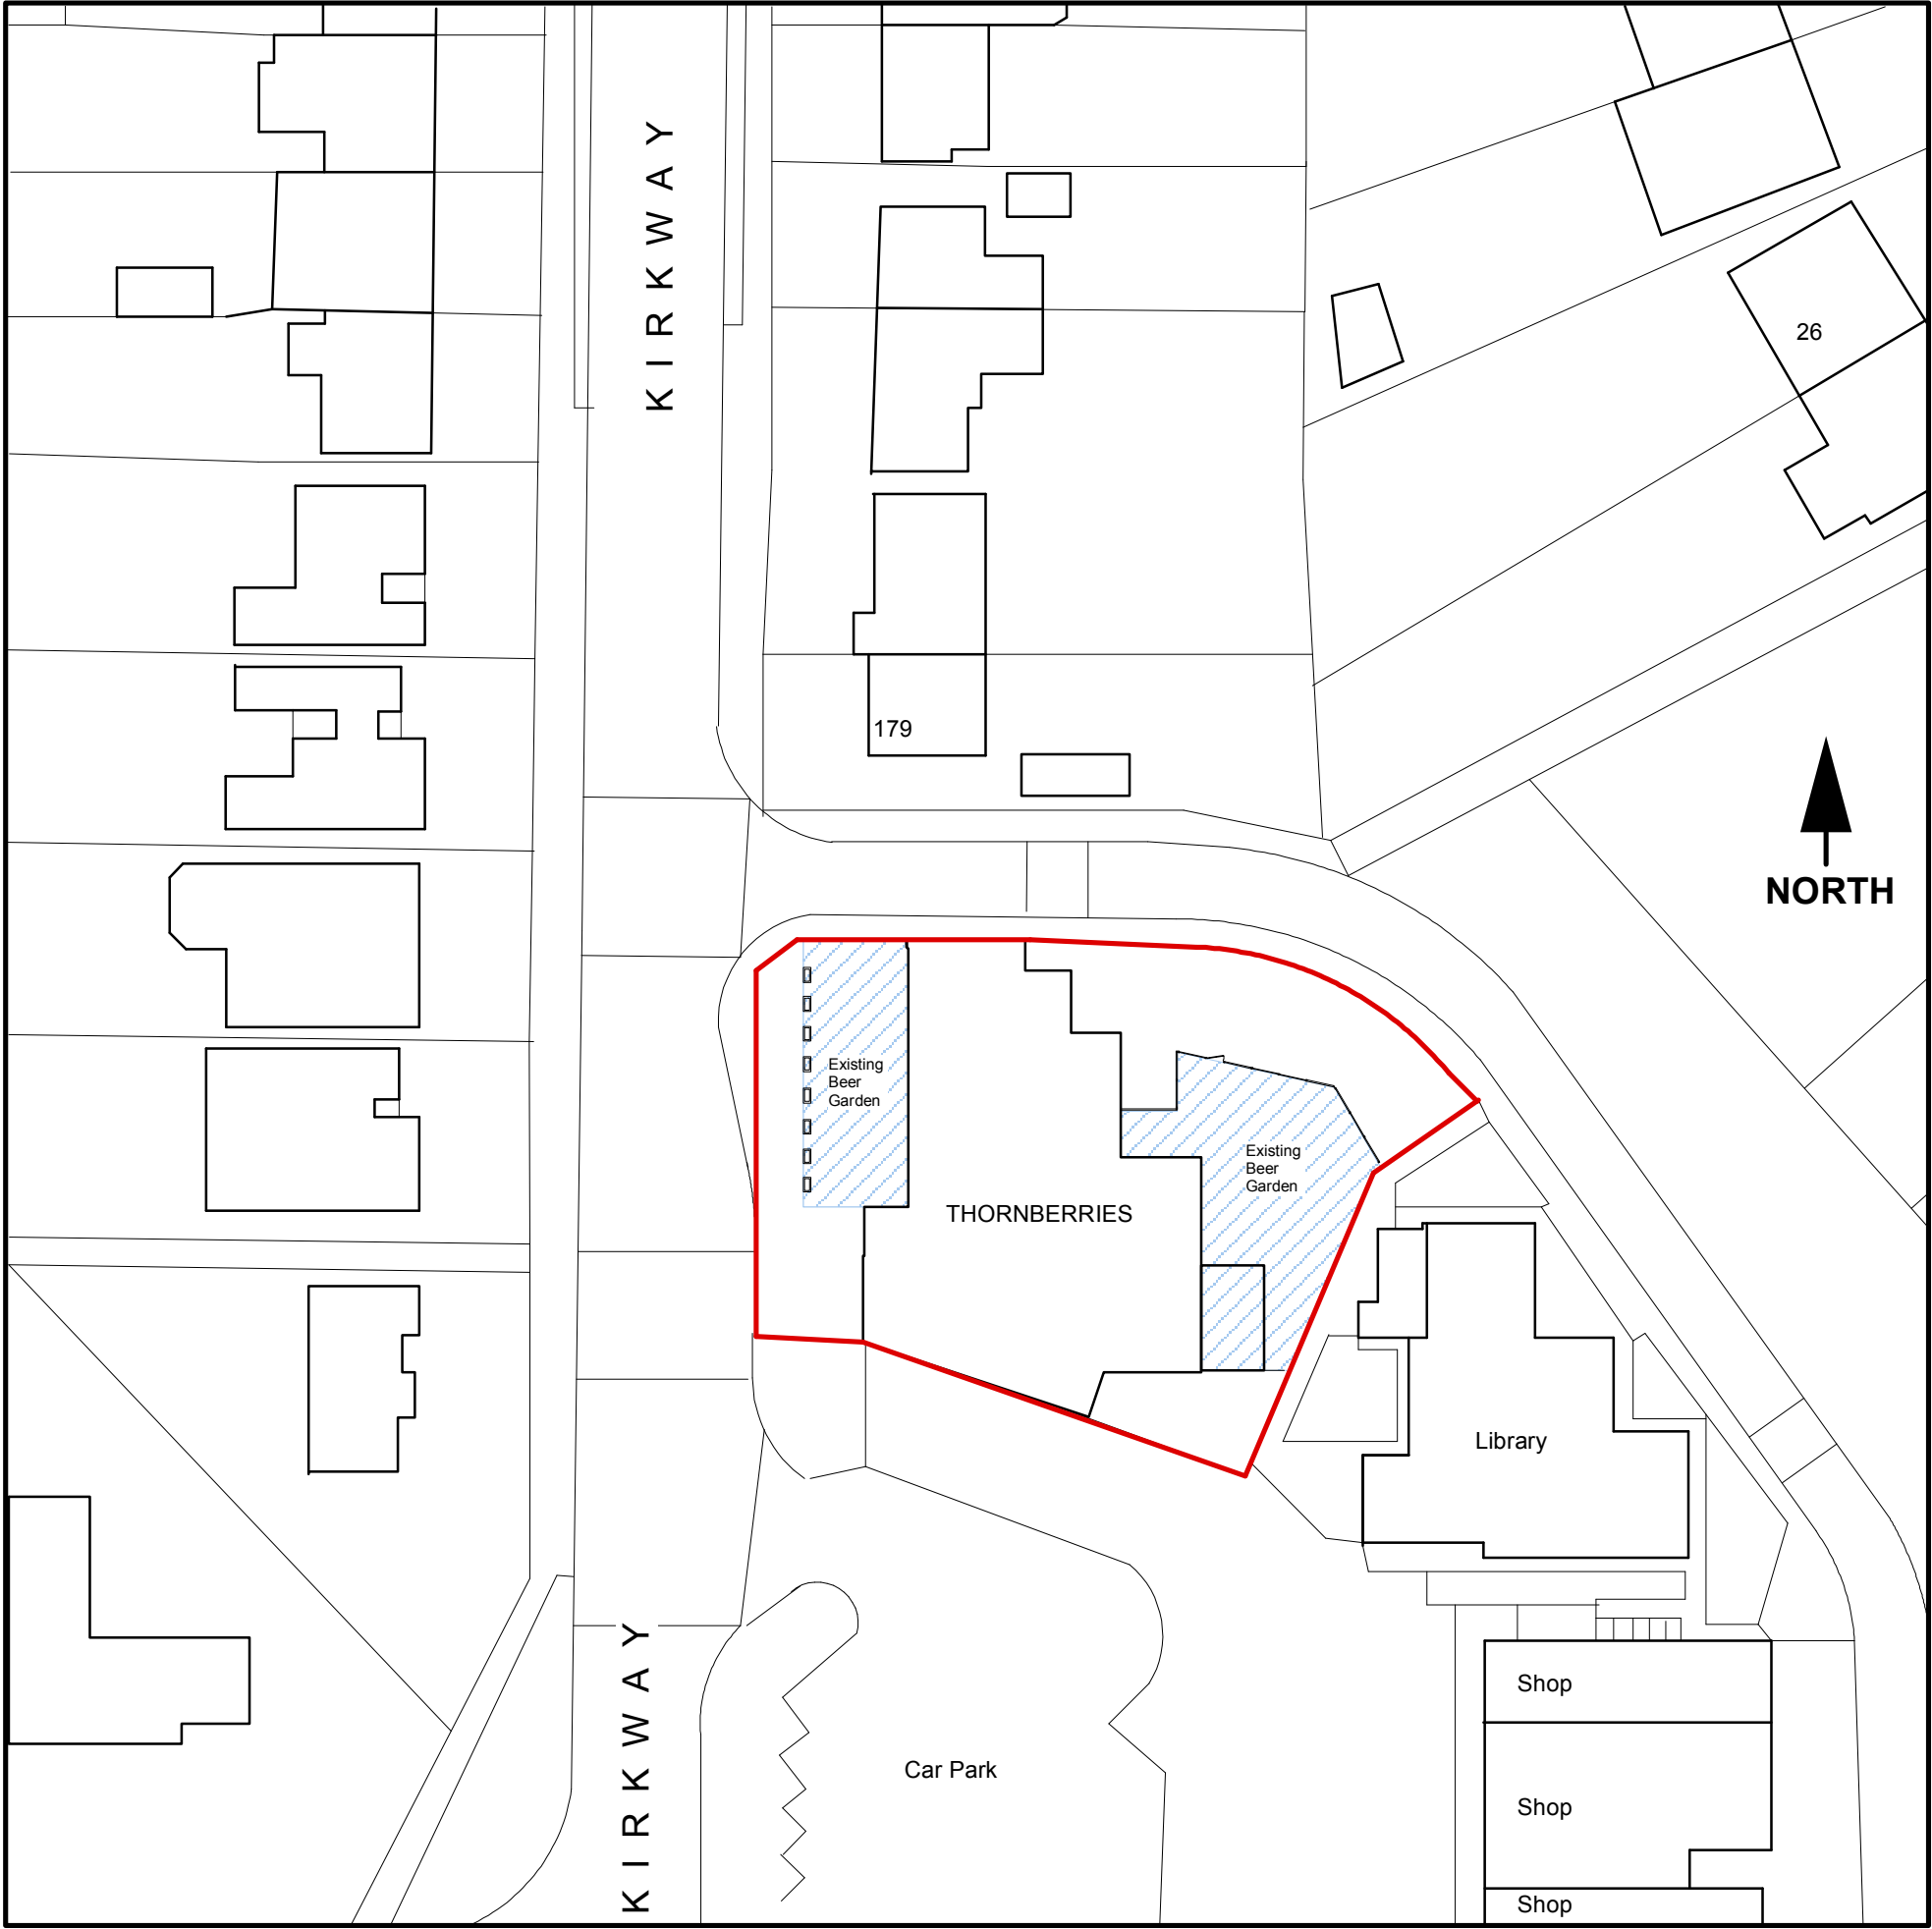

EXISTING BLOCK PLAN Scale 1:500

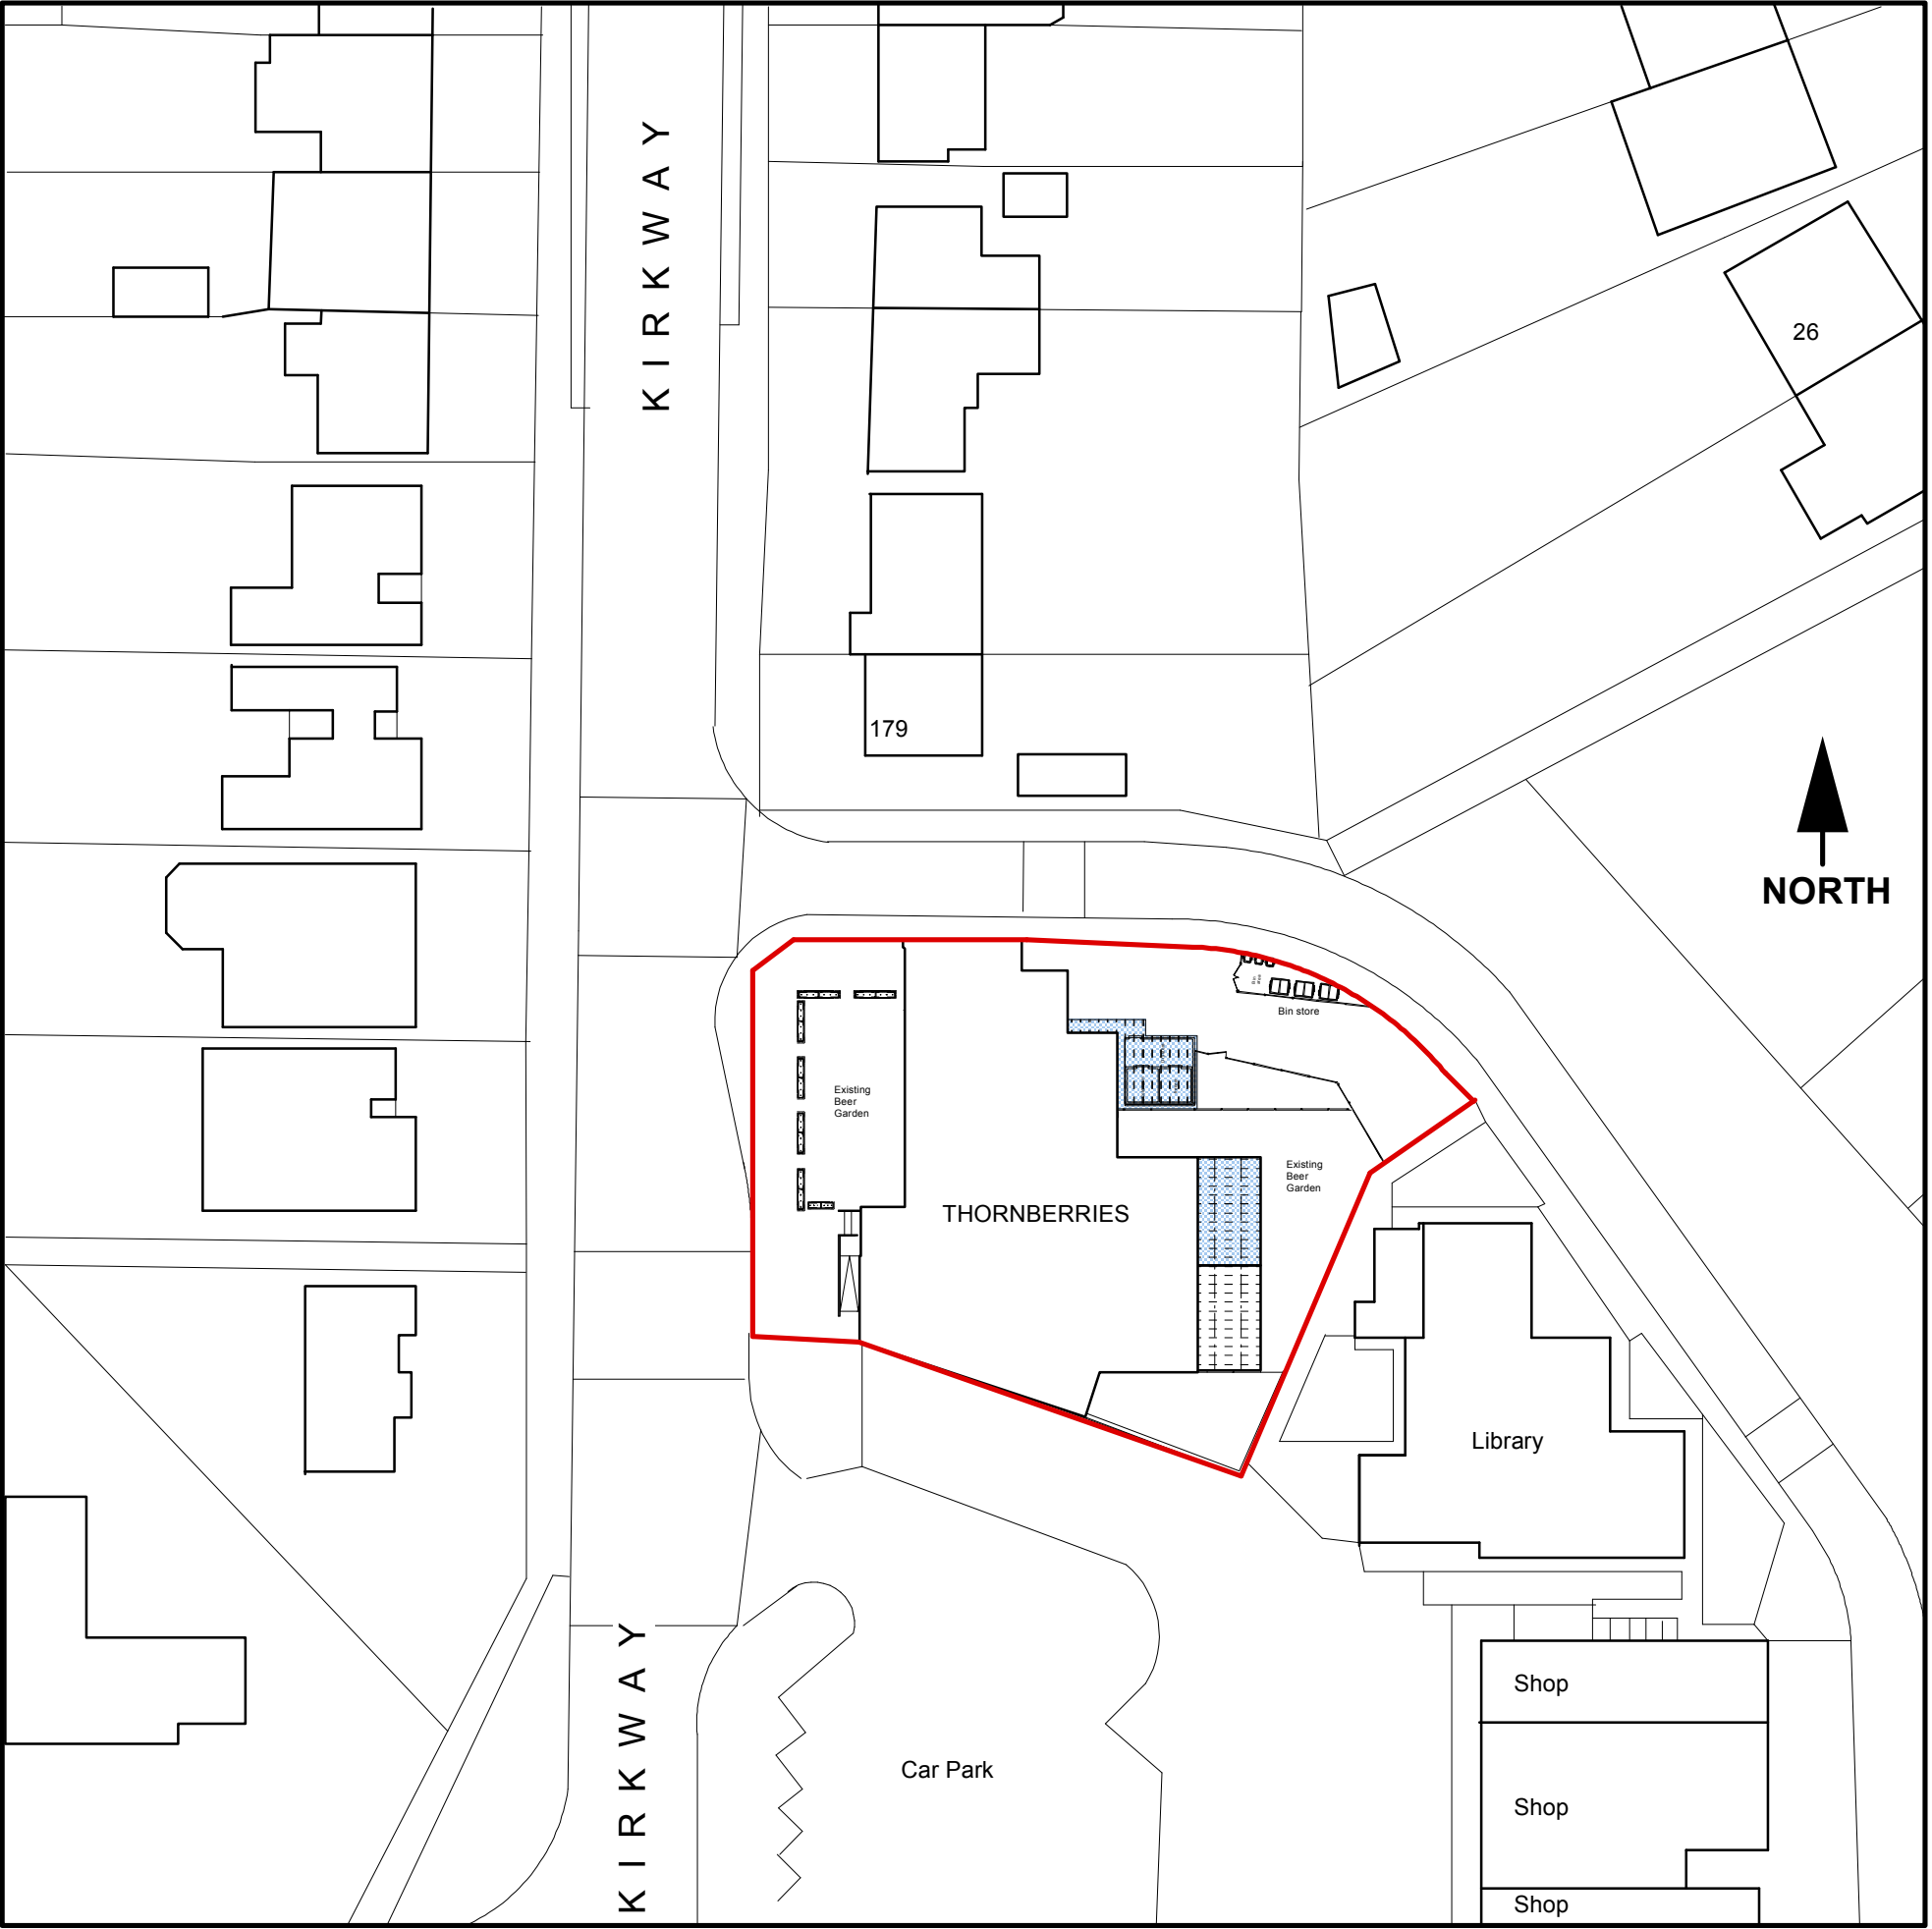

PROPOSED BLOCK PLAN Scale 1:500

|            |                                                                         |       |          |
|------------|-------------------------------------------------------------------------|-------|----------|
| CLIENT     | Joseph Holt Ltd<br>The Brewery<br>Empire Street<br>Manchester<br>M3 1JD |       |          |
| PROJECT    | Thornberries<br>179A Kirkway<br>Middleton<br>Manchester<br>M24 1LW      |       |          |
| DRAWING    | Existing & Proposed<br>Block plan                                       |       |          |
| DRAWING NO | PL 2371.008A                                                            | DRAWN | AAL      |
| DATE       | 14.12.2023                                                              | SCALE | 1:500@A1 |