
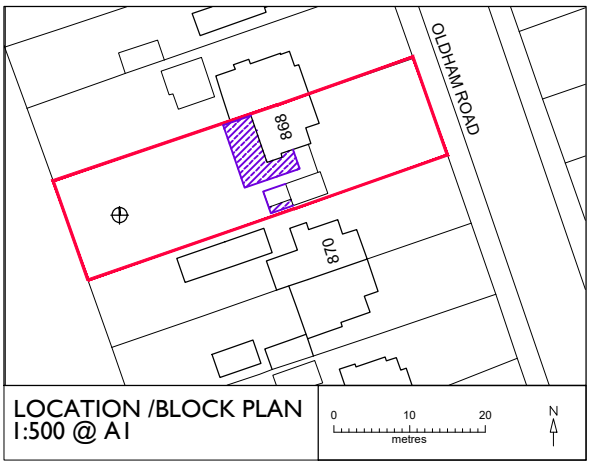
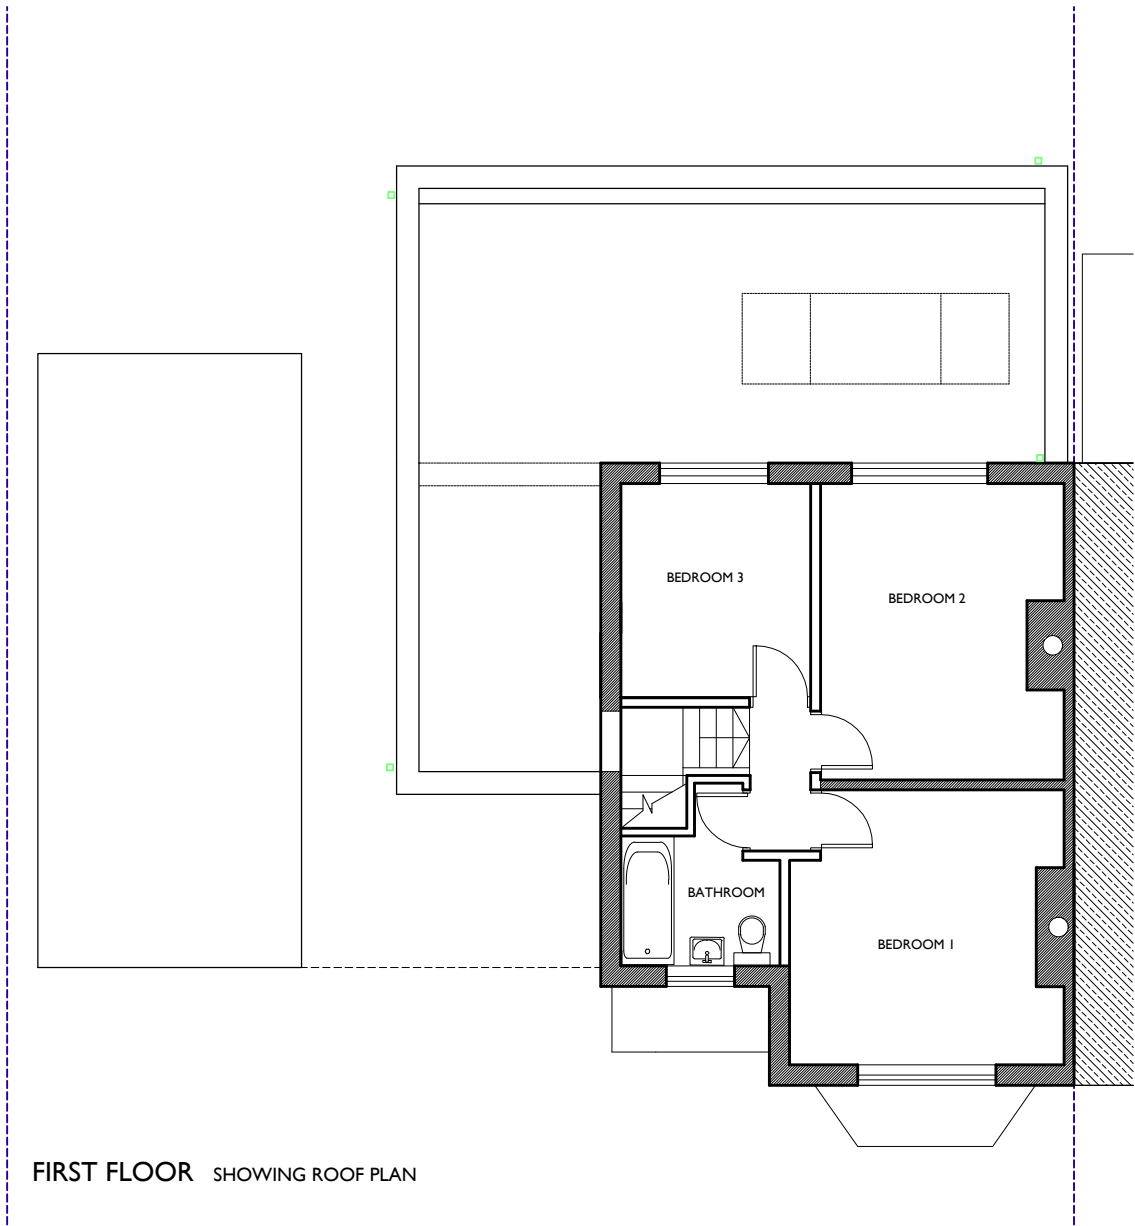


NOTES:

CONTRACTORS MUST VERIFY ALL DIMENSIONS ON SITE BEFORE COMMENCEMENT OF ANY WORK OR PREPARING MANUFACTURING DRAWINGS

CONTRACTOR TO NOTIFY THE ARCHITECT OF ANY DISCREPANCIES

Minor Amendments- Drawing re-issued for new application	Mar 25
---	--------

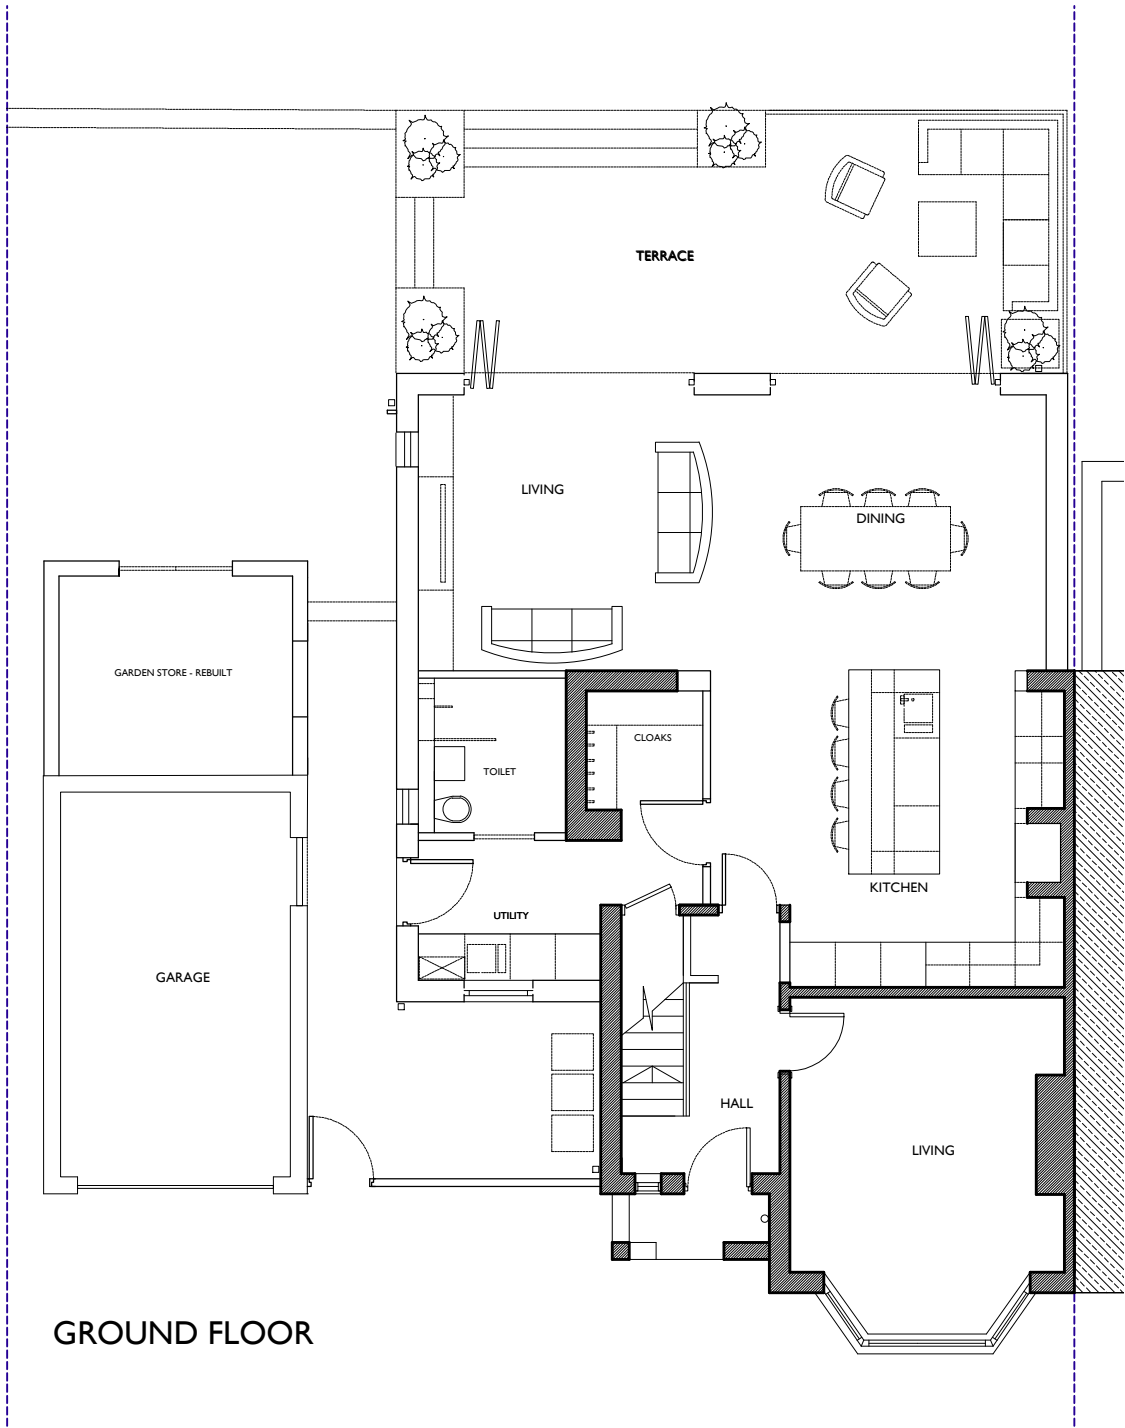

emma craig
Architectural Design
t: 07931 586751 e: emmacraig@gmail.com

CLIENT
S & J WEBB

PROJECT
**868 OLDHAM ROAD
ROCHDALE OL11 2BN**

DRAWING TITLE
**PLANS
PROPOSED**

SCALE 1:100 @A3	1:50 @A1	DATE AUG 21
JOB No 40	DRAWING No 03	REVISION B