

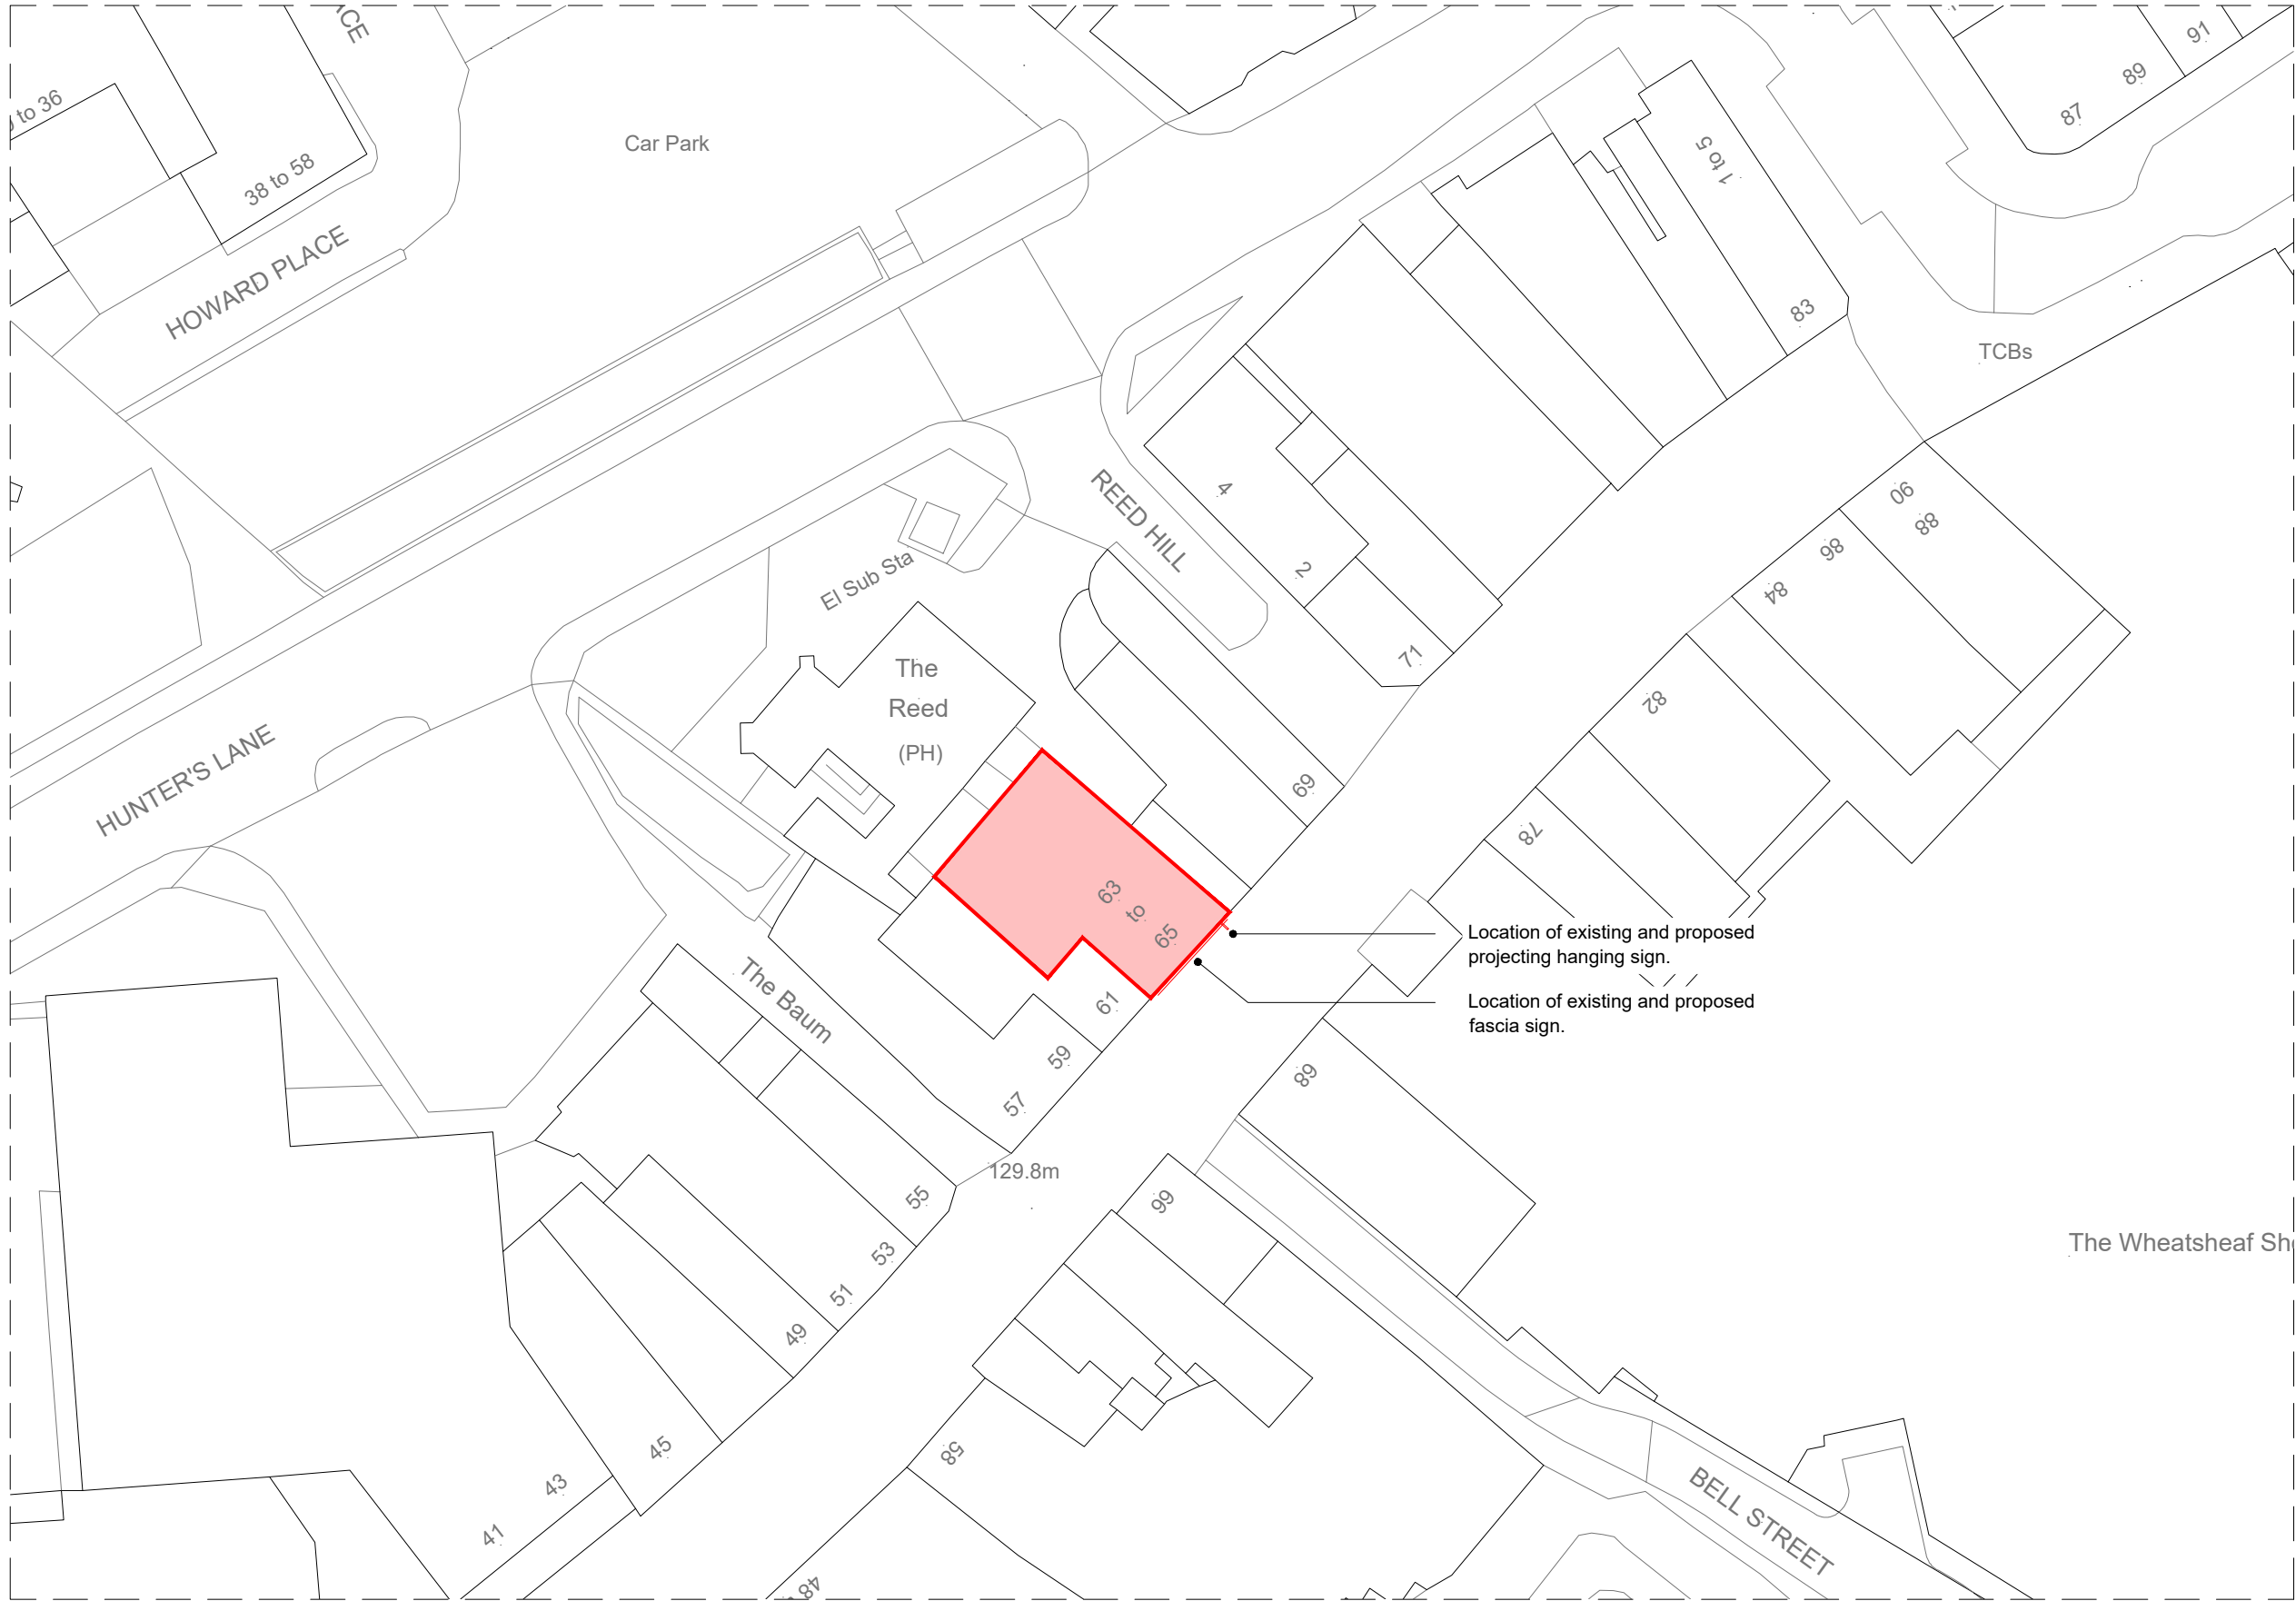


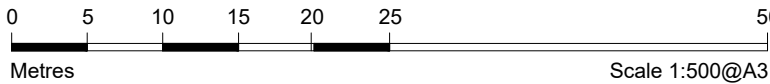

EXISTING & PROPOSED BLOCK PLAN
1:500 @ A3

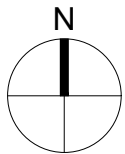

Notes.
This Drawing is the copyright and property of Santander UK PLC. It must not be copied or published without written consent.

Do not scale from this drawing.

Rev	Description	Date	By
A	HANGING AND FASCIA SIGN LOCATIONS INDICATED	14/05/24	BG



Project
Rochdale YS
63-65 Yorkshire Street,
Lancashire, OL16 1BZ

Title
Existing and Proposed
Block Plan

Scale
1:500 @ A3

Drn TD	App
Date 05/04/2024	Date

Consultants' drawing number 2201-A-1874-1000	brand
---	-----------

Client drawing number RochdaleYS-1874-BP-EX-PR	rev. A
---	-----------