


Unit M3, Rochdale (Ref: LP-1)

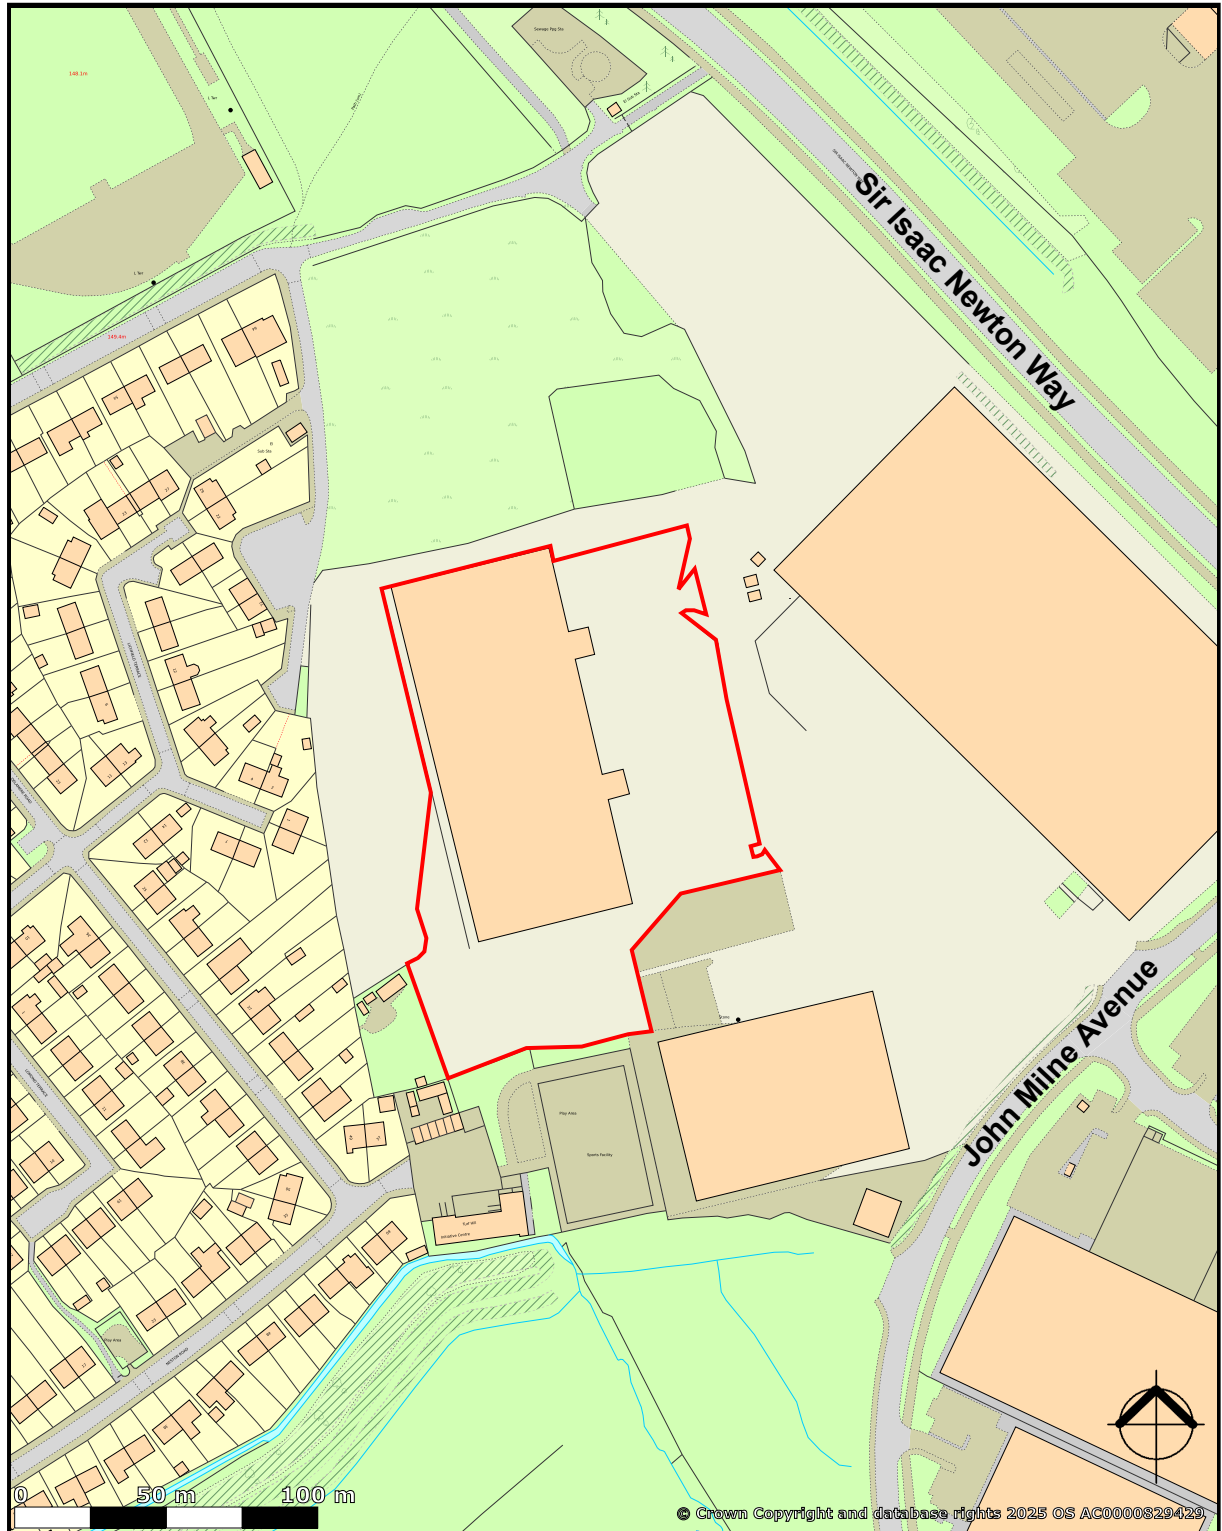

created on **edoza**

Plotted Scale - 1:2,500