


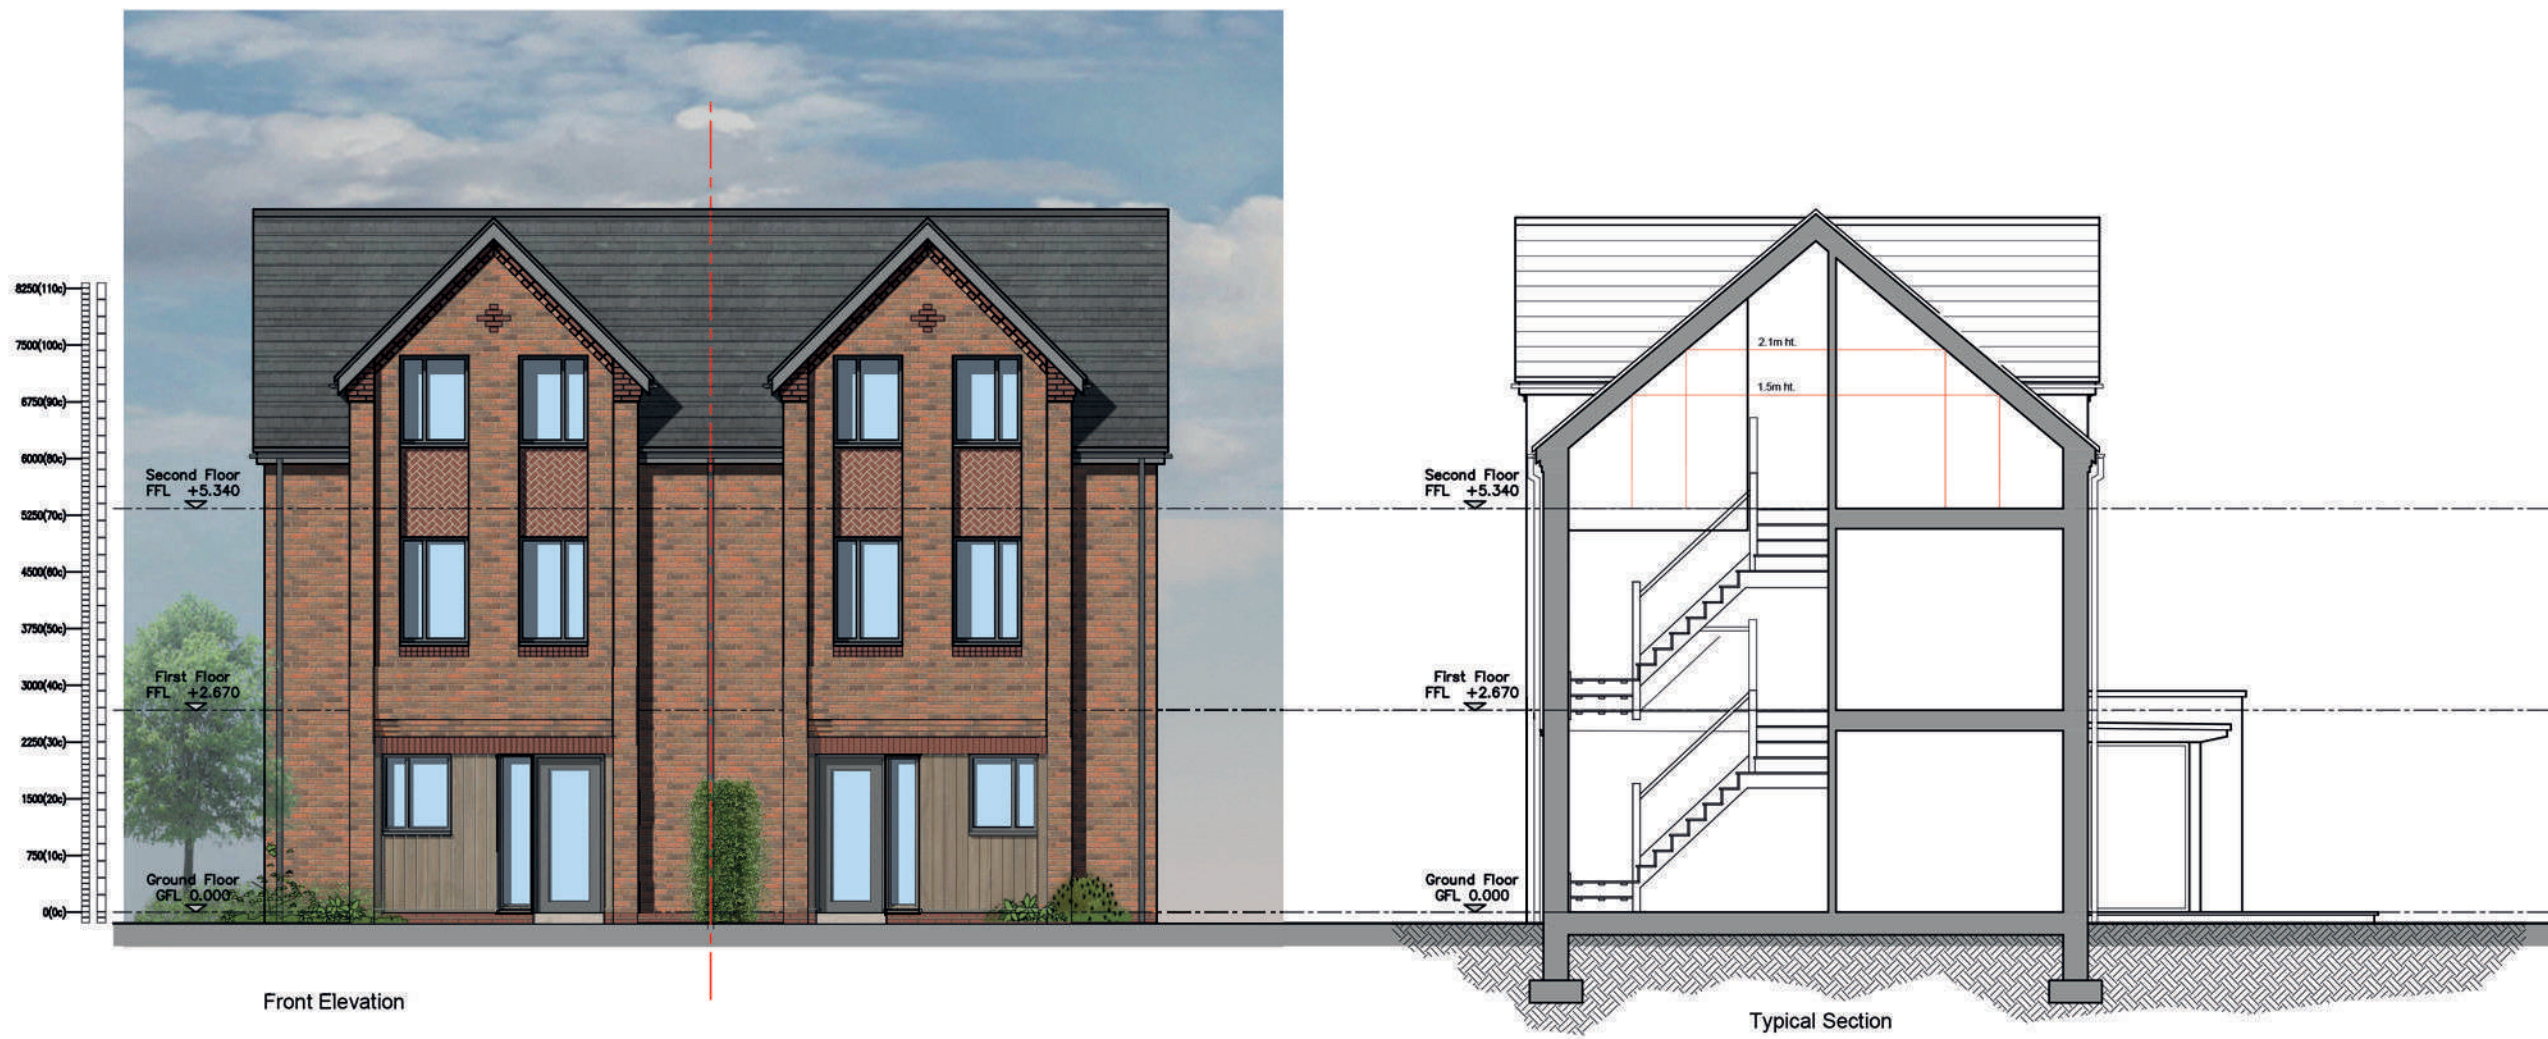

MÜLLER

PROPERTY GROUP

Project				 Bower Mattin Unit 23/ 24 Beechfield House Winterton Way Macclesfield Cheshire SK11 0LP Chartered Architects Surveyors
Parkfield, Middleton, Manchester, M24 4EB				
Title				
House Type P Elevations				
Scale 1:100@A3	Date	Job No 23590	Original	
Drawn By	Checked	Sequential No 104	Revision C	
Category L	CiSfb Element			