



File name: C:\Users\ukdxw10\WSP_08650\South Heywood - Work in Progress\11 Shared\Water Drawings\70089657 -WSP-SHP3-WAT-DR-D-0101 DWG, printed on 30 March 2023 13:01:49, by Waters, David

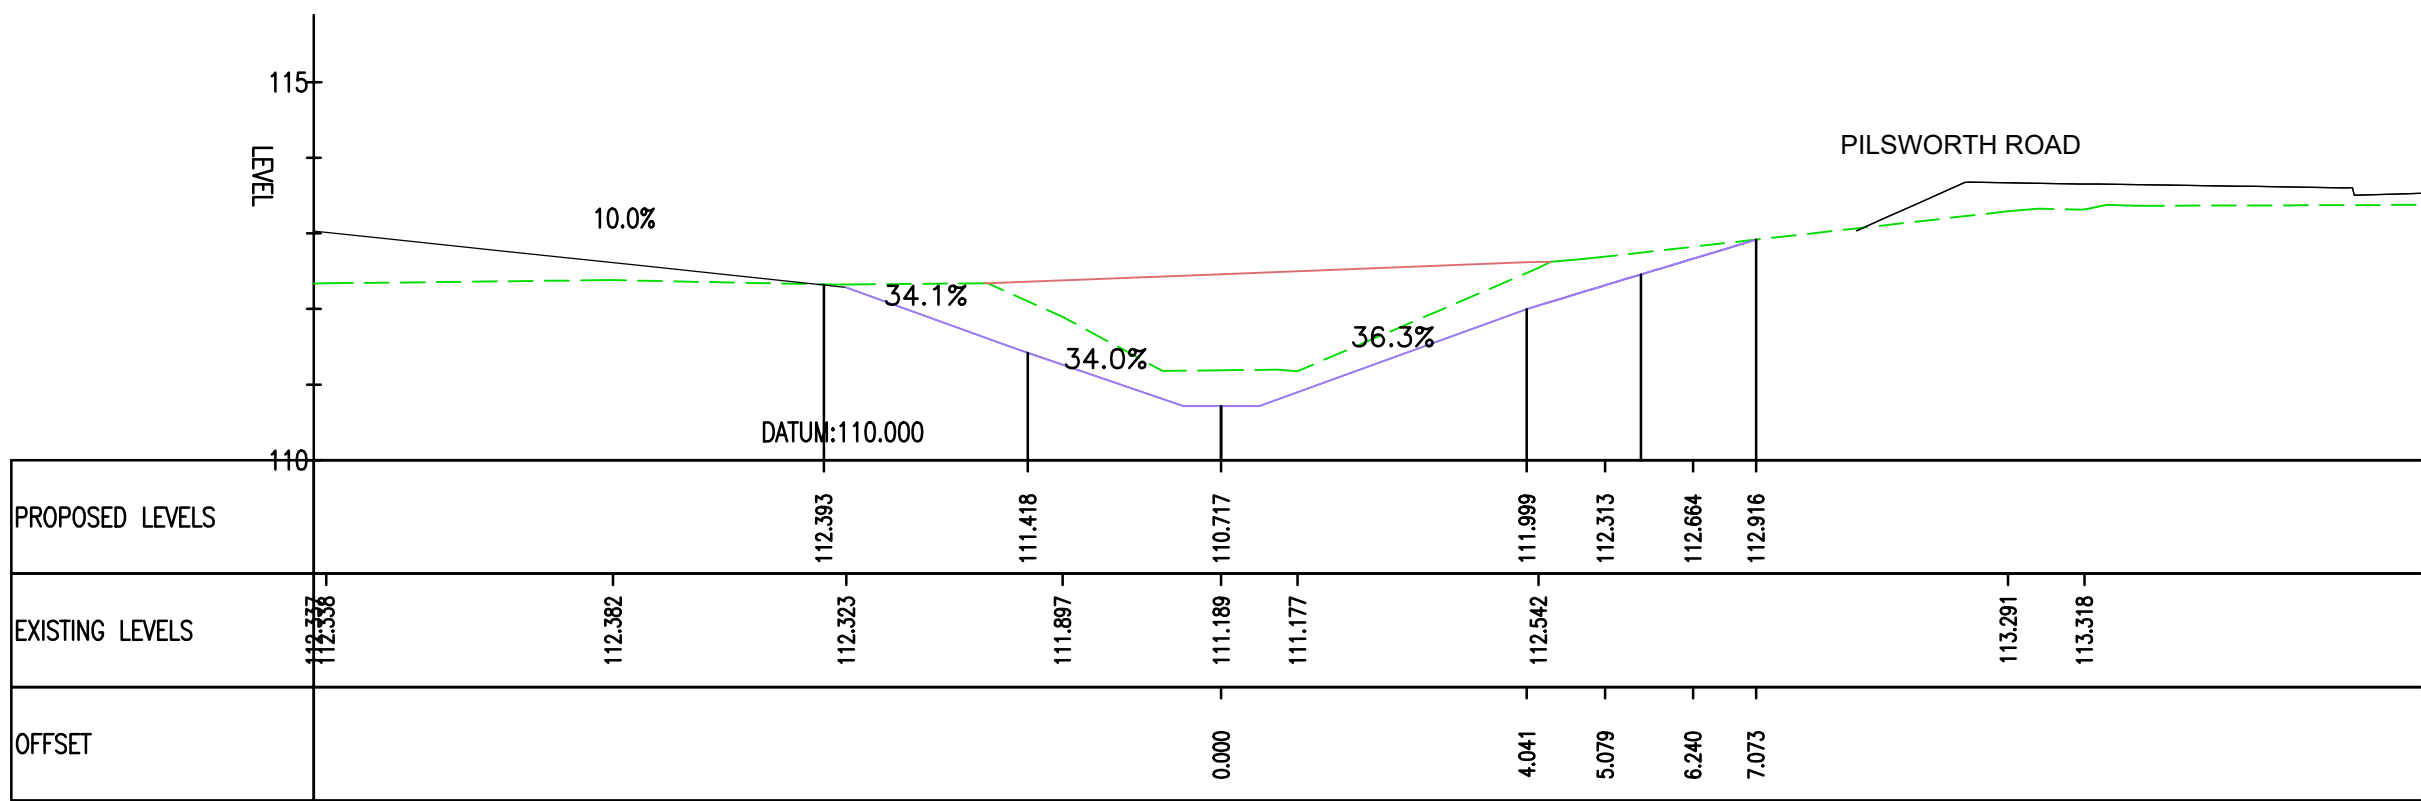


CHAINAGE 10m

SCALE 1: 100 @ A1
SCALE 1: 200 @ A3

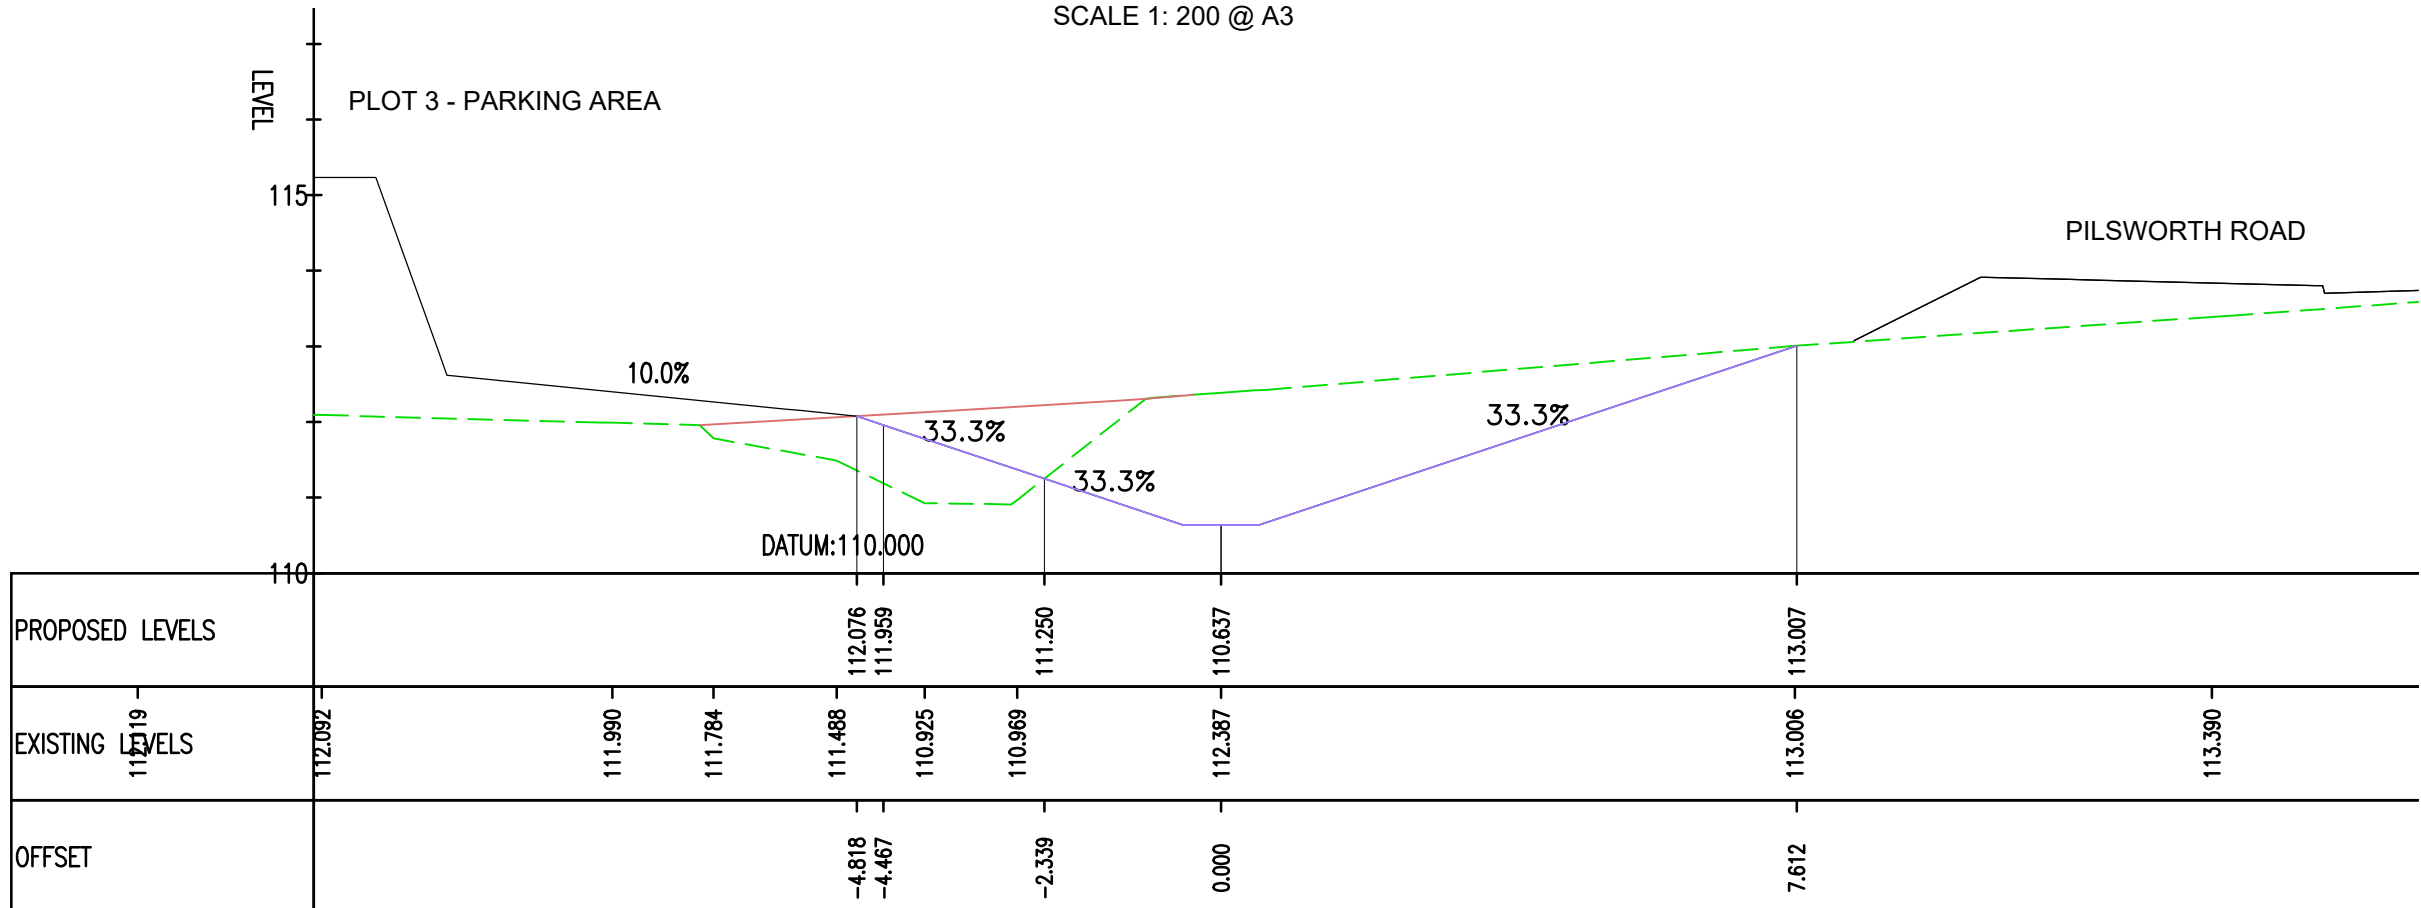


CHAINAGE 30m

SCALE 1: 100 @ A1
SCALE 1: 200 @ A3

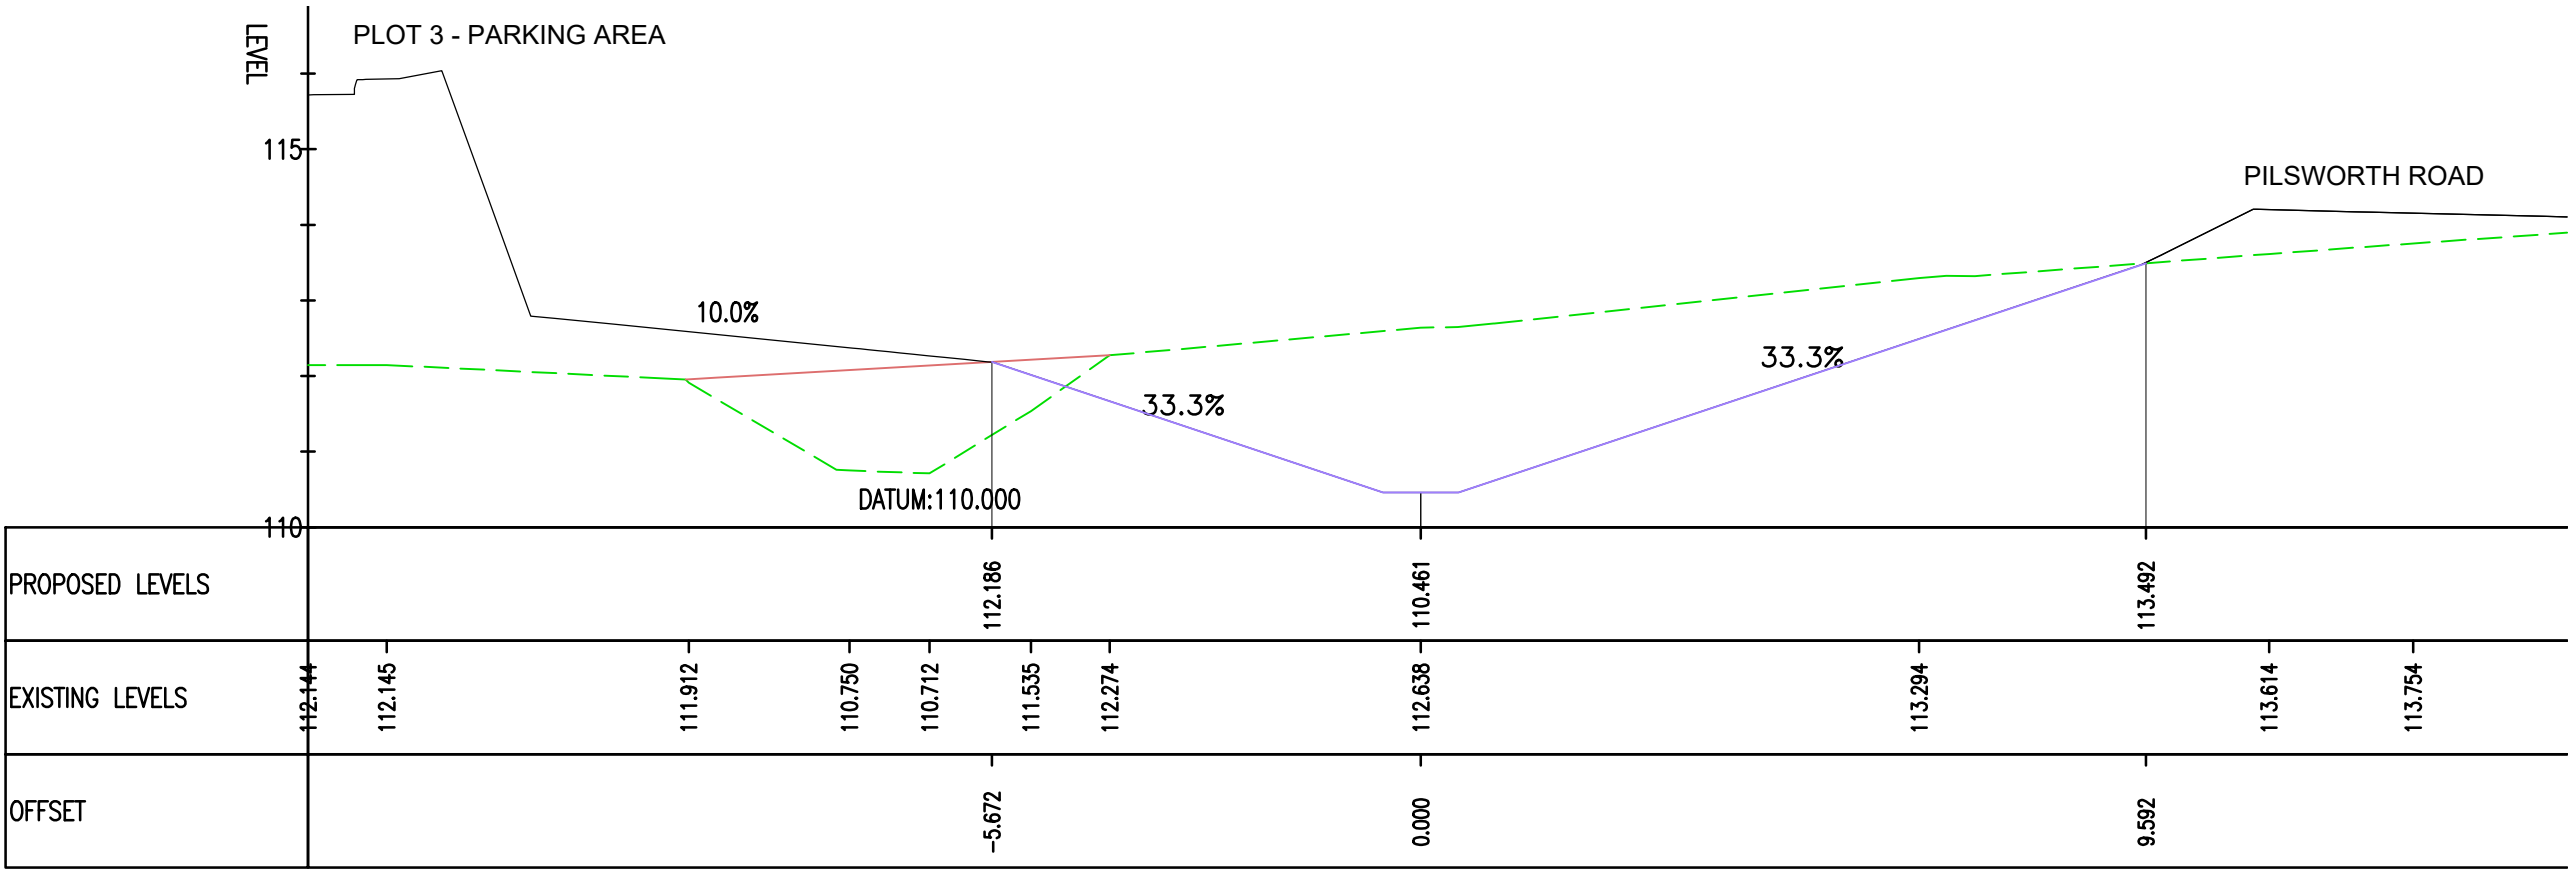


CHAINAGE 50m

SCALE 1: 100 @ A1
SCALE 1: 200 @ A3

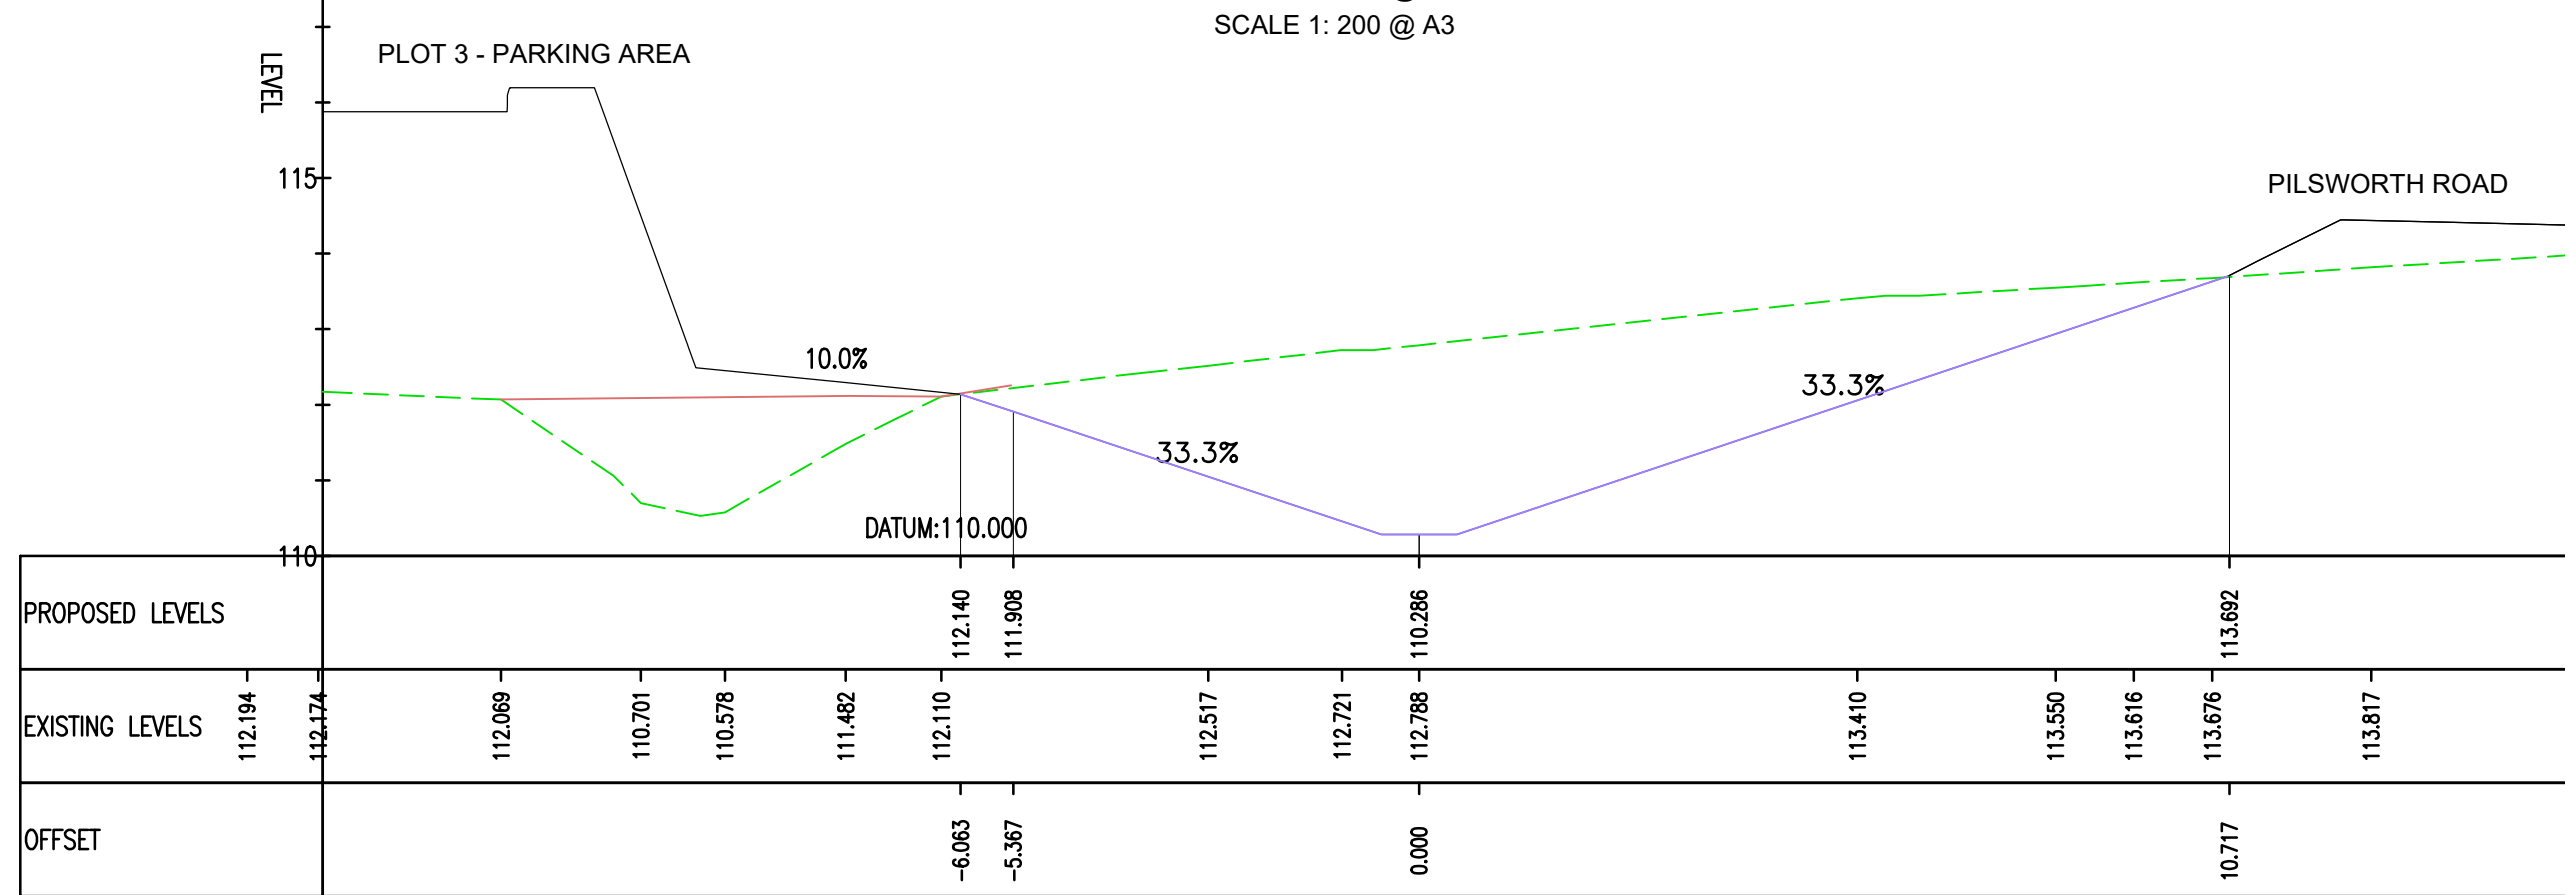


CHAINAGE 70m

SCALE 1: 100 @ A1
SCALE 1: 200 @ A3

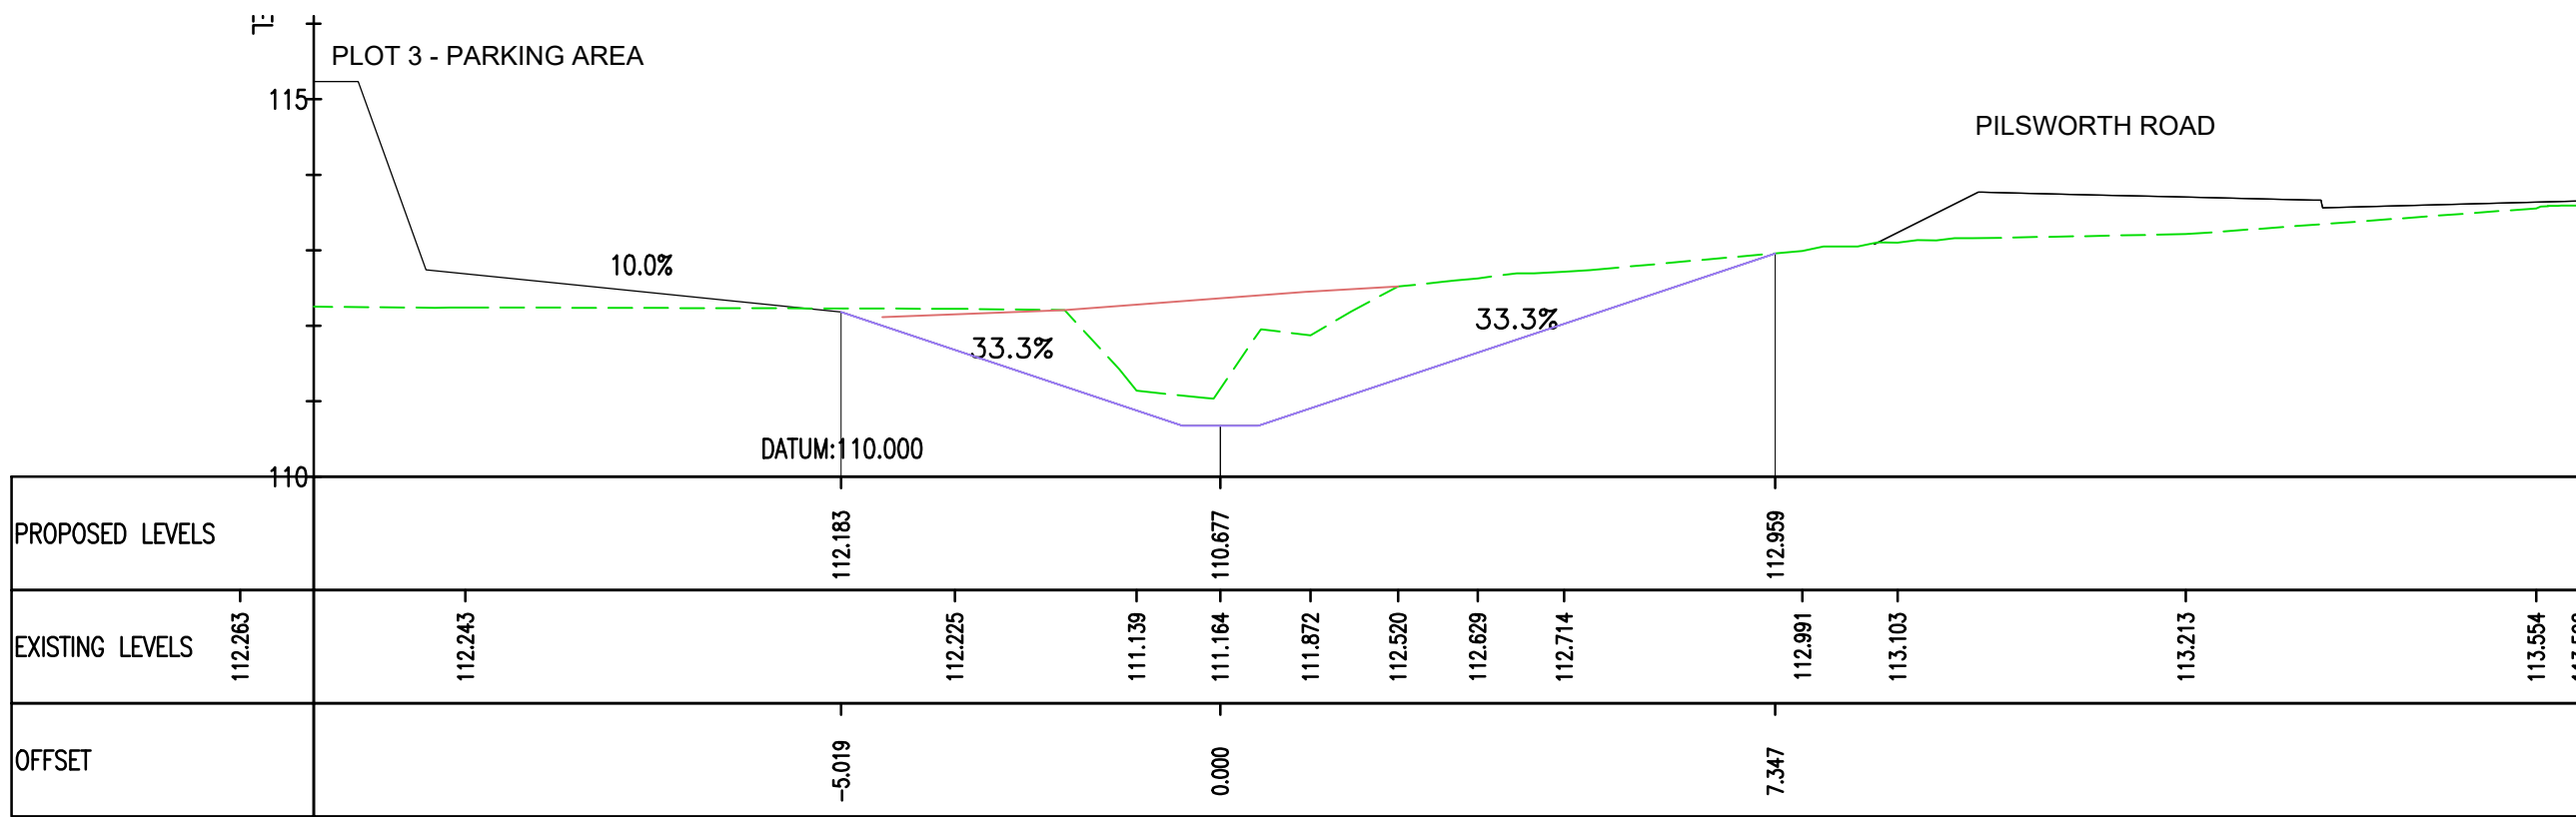


CHAINAGE 20m

SCALE 1: 100 @ A1
SCALE 1: 200 @ A3

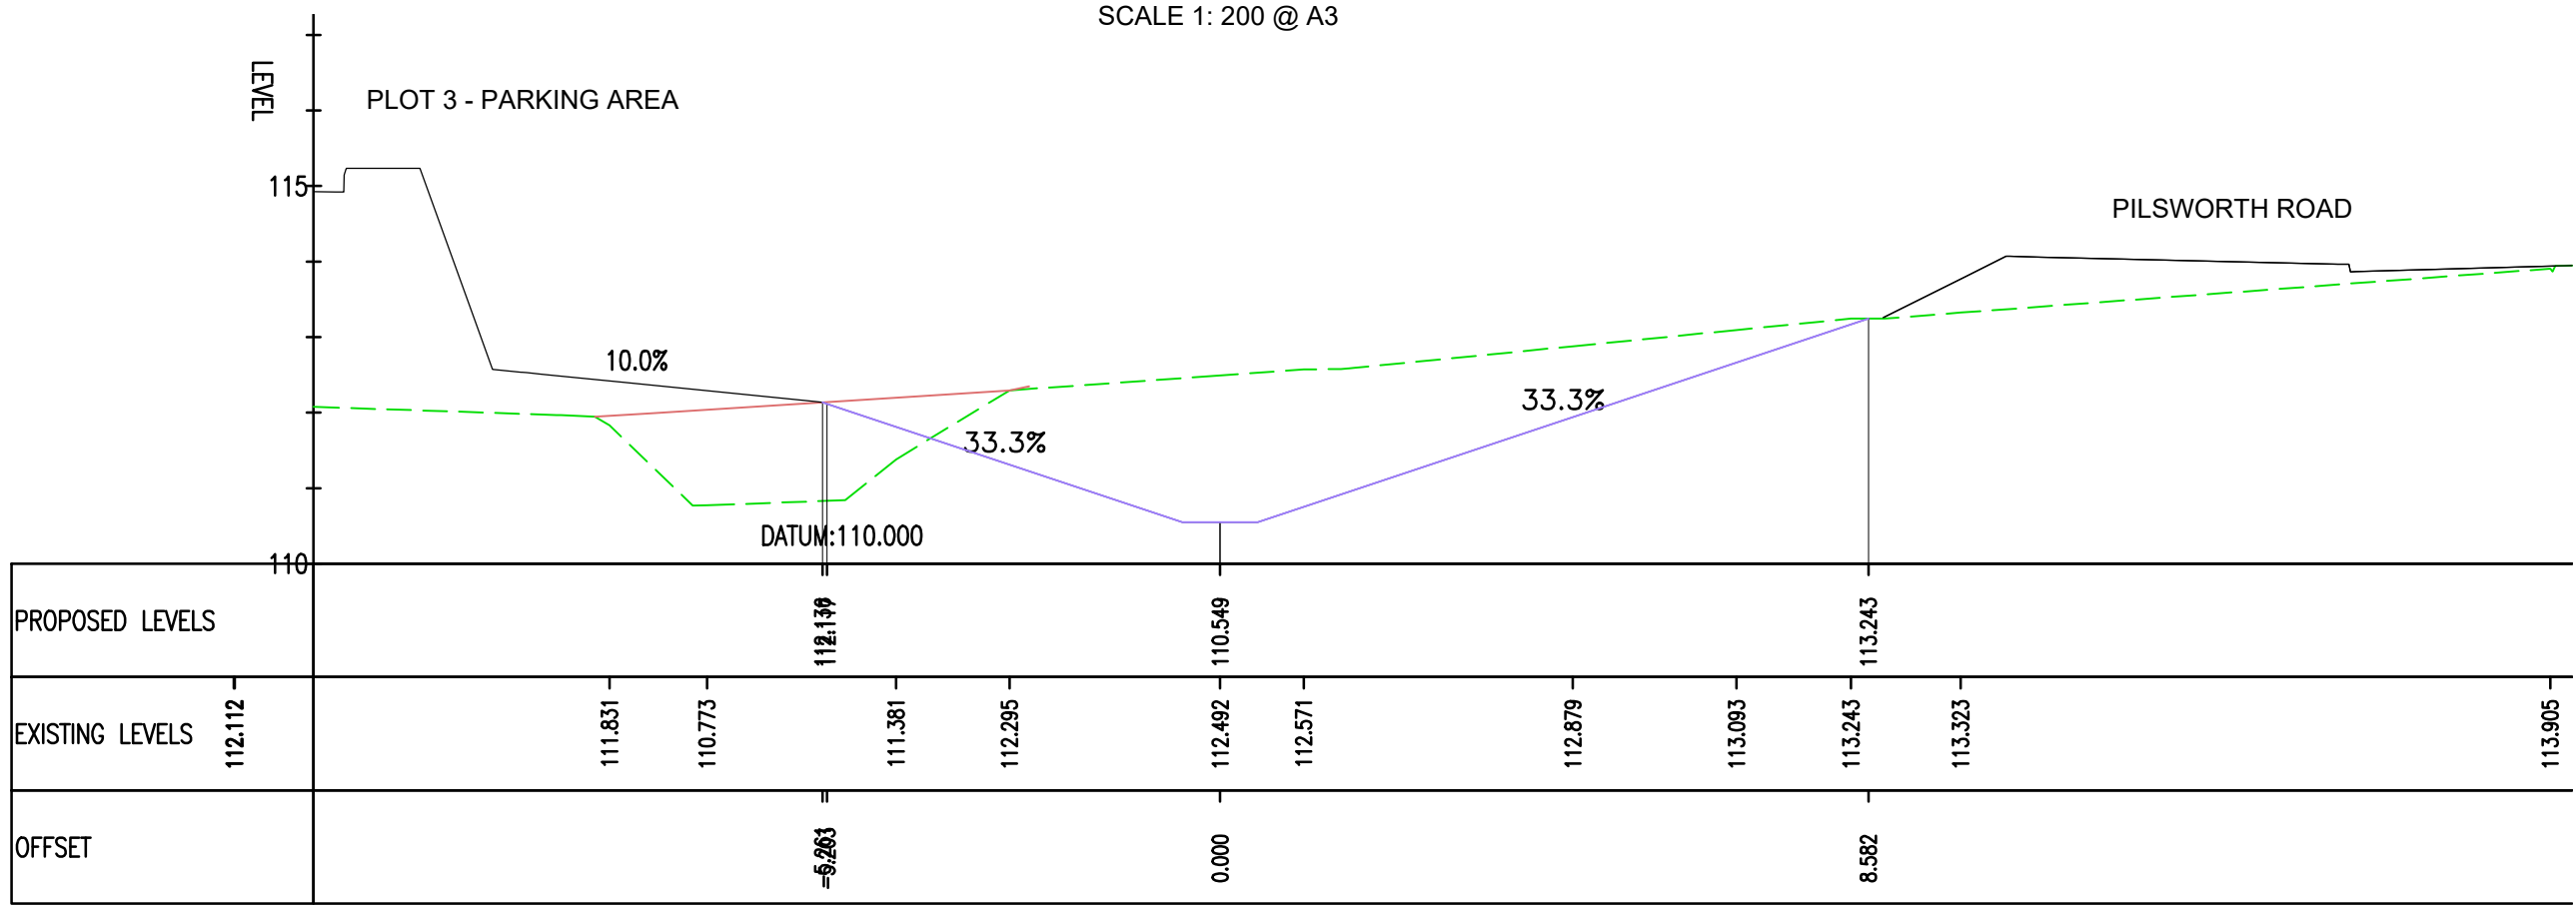


CHAINAGE 40m

SCALE 1: 100 @ A1
SCALE 1: 200 @ A3

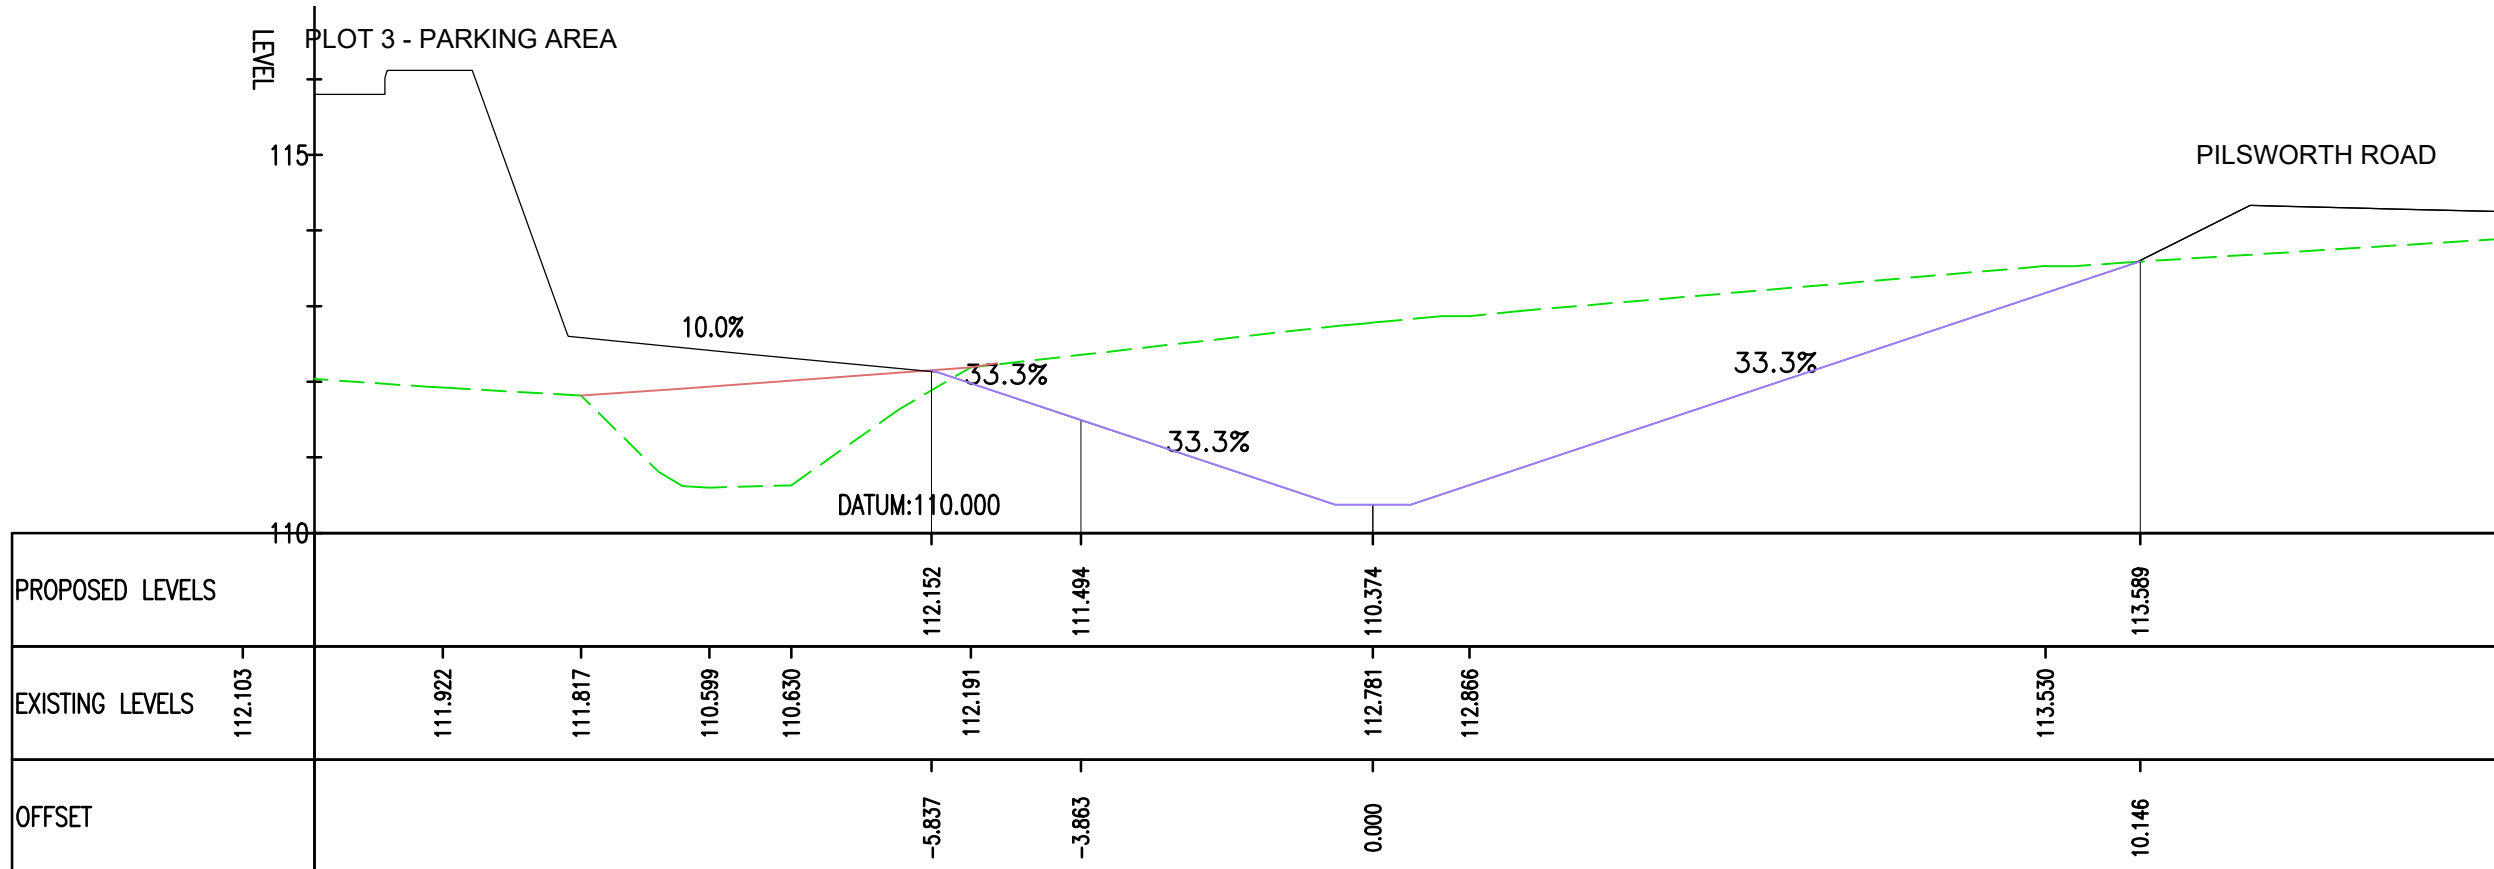

CHAINAGE 60m

SCALE 1: 100 @ A1
SCALE 1: 200 @ A3

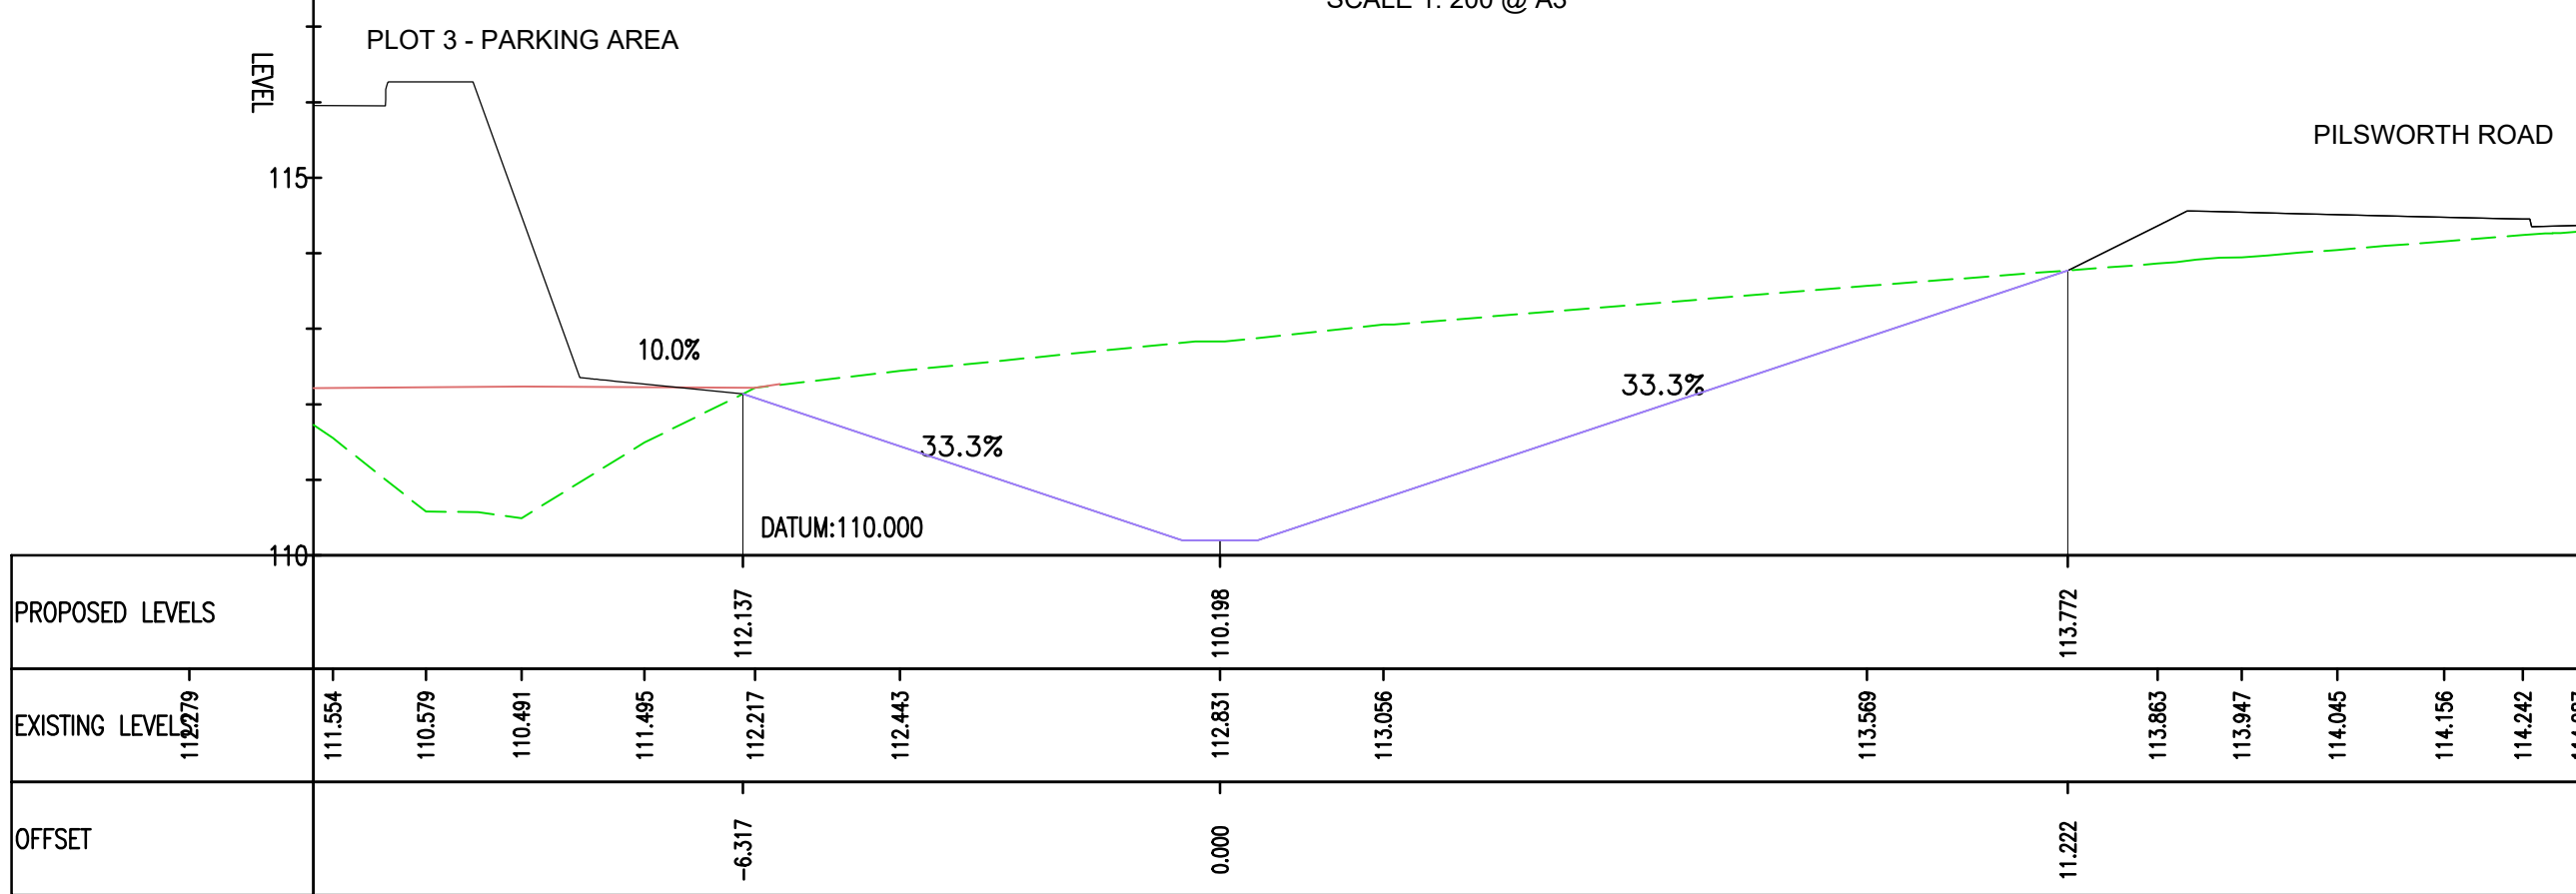

CHAINAGE 80m

SCALE 1: 100 @ A1
SCALE 1: 200 @ A3

- DO NOT SCALE
- NOTES:
- ALL DIMENSIONS ARE IN MILLIMETRES (mm) AND ALL LEVELS ARE IN METRES ABOVE ORDNANCE DATUM (mAD) UNLESS STATED OTHERWISE.
 - DIMENSIONS AND LEVELS SHALL BE VERIFIED BY THE CONTRACTOR PRIOR TO COMMENCEMENT OF THE WORKS
 - THIS DRAWING SHOULD BE READ IN CONJUNCTION WITH THE FOLLOWING DRAWINGS:
70089657-WSP-SHP3-WAT-DR-D-0100
70089657-WSP-SHP3-WAT-DR-D-0102
70089657-WSP-SHP3-WAT-DR-D-0103
70089657-WSP-SHP3-WAT-DR-D-0104
70089657-WSP-SHP3-WAT-DR-D-0105
 - SAFETY, HEALTH AND ENVIRONMENTAL INFORMATION (SHEI) IS PROVIDED PRE-CONSTRUCTION INFORMATION AND IN THE SHEI BOXES DISPLAYED ON THE DRAWINGS.

KEY:

--- EXISTING GROUND LEVEL
--- PROPOSED WATERCOURSE LEVEL
--- MINOR REPROFILING

SAFETY, HEALTH AND ENVIRONMENTAL INFORMATION	
NOTES BELOW ARE ADDITIONAL TO HAZARDS/RISKS NORMALLY ASSOCIATED WITH THIS TYPE OF WORK.	
CONSTRUCTION	
001	Flood Risk (Fluvial) - Working area in flood zone 3 of Brightley brook
002	Flood Risk (Pluvial) - Working Area in a high risk zone for surface water flooding
006	Utilities - PAS128 surveys investigation not complete or out of date resulting in a risk of contact with unknown utilities.
OPERATIONS & MAINTENANCE	
005	Confined space - Risk of unauthorised entry into the culvert resulting in entrapment
DISMANTLING / DEMOLITION (FUTURE)	
NA	No significant residual risk identified
REFER TO THE GENERAL NOTES, THE SCHEDULE OF SIGNIFICANT RESIDUAL RISKS (T447) AND THE PRINCIPAL CONTRACTOR FOR MORE INFORMATION.	

PO3	30/03/2023	DS	CROSS SECTIONS UPDATED TO SUITE NEW ALIGNMENT	DW	DW
PO2	24/03/2023	DS	ALIGNMENT AMENDED	JB	JB
PO1	17/03/2023	NER	FIRST ISSUE	SD	LB
REV	DATE	BY	DESCRIPTION	CHK	APP

DRAWING STATUS: S3 - FOR REVIEW

wsp

The Mailbox Level 2, 100 Wharfside Street, Birmingham, B1 1RT, UK
T+ 44 (0) 121 355 8949
wsp.com

CLIENT:
RUSSELLS SOUTH HEYWOOD COMMERCIAL LTD

SITE/PROJECT:
SOUTH HEYWOOD DEVELOPMENT
PLOT 3

TITLE:
WATERCOURSE DIVERSION
CROSS SECTIONS SHEET 1 OF 2

SCALE @ A1: AS SHOWN	CHECKED: LB	APPROVED: LB
PROJECT NO: 70089657	DESIGNED: NER	DRAWN: DS
DRAWING NO: 70089657 -WSP-SHP3-WAT-DR-D-0101	DATE: March 23	REV: PO3

© WSP UK Ltd