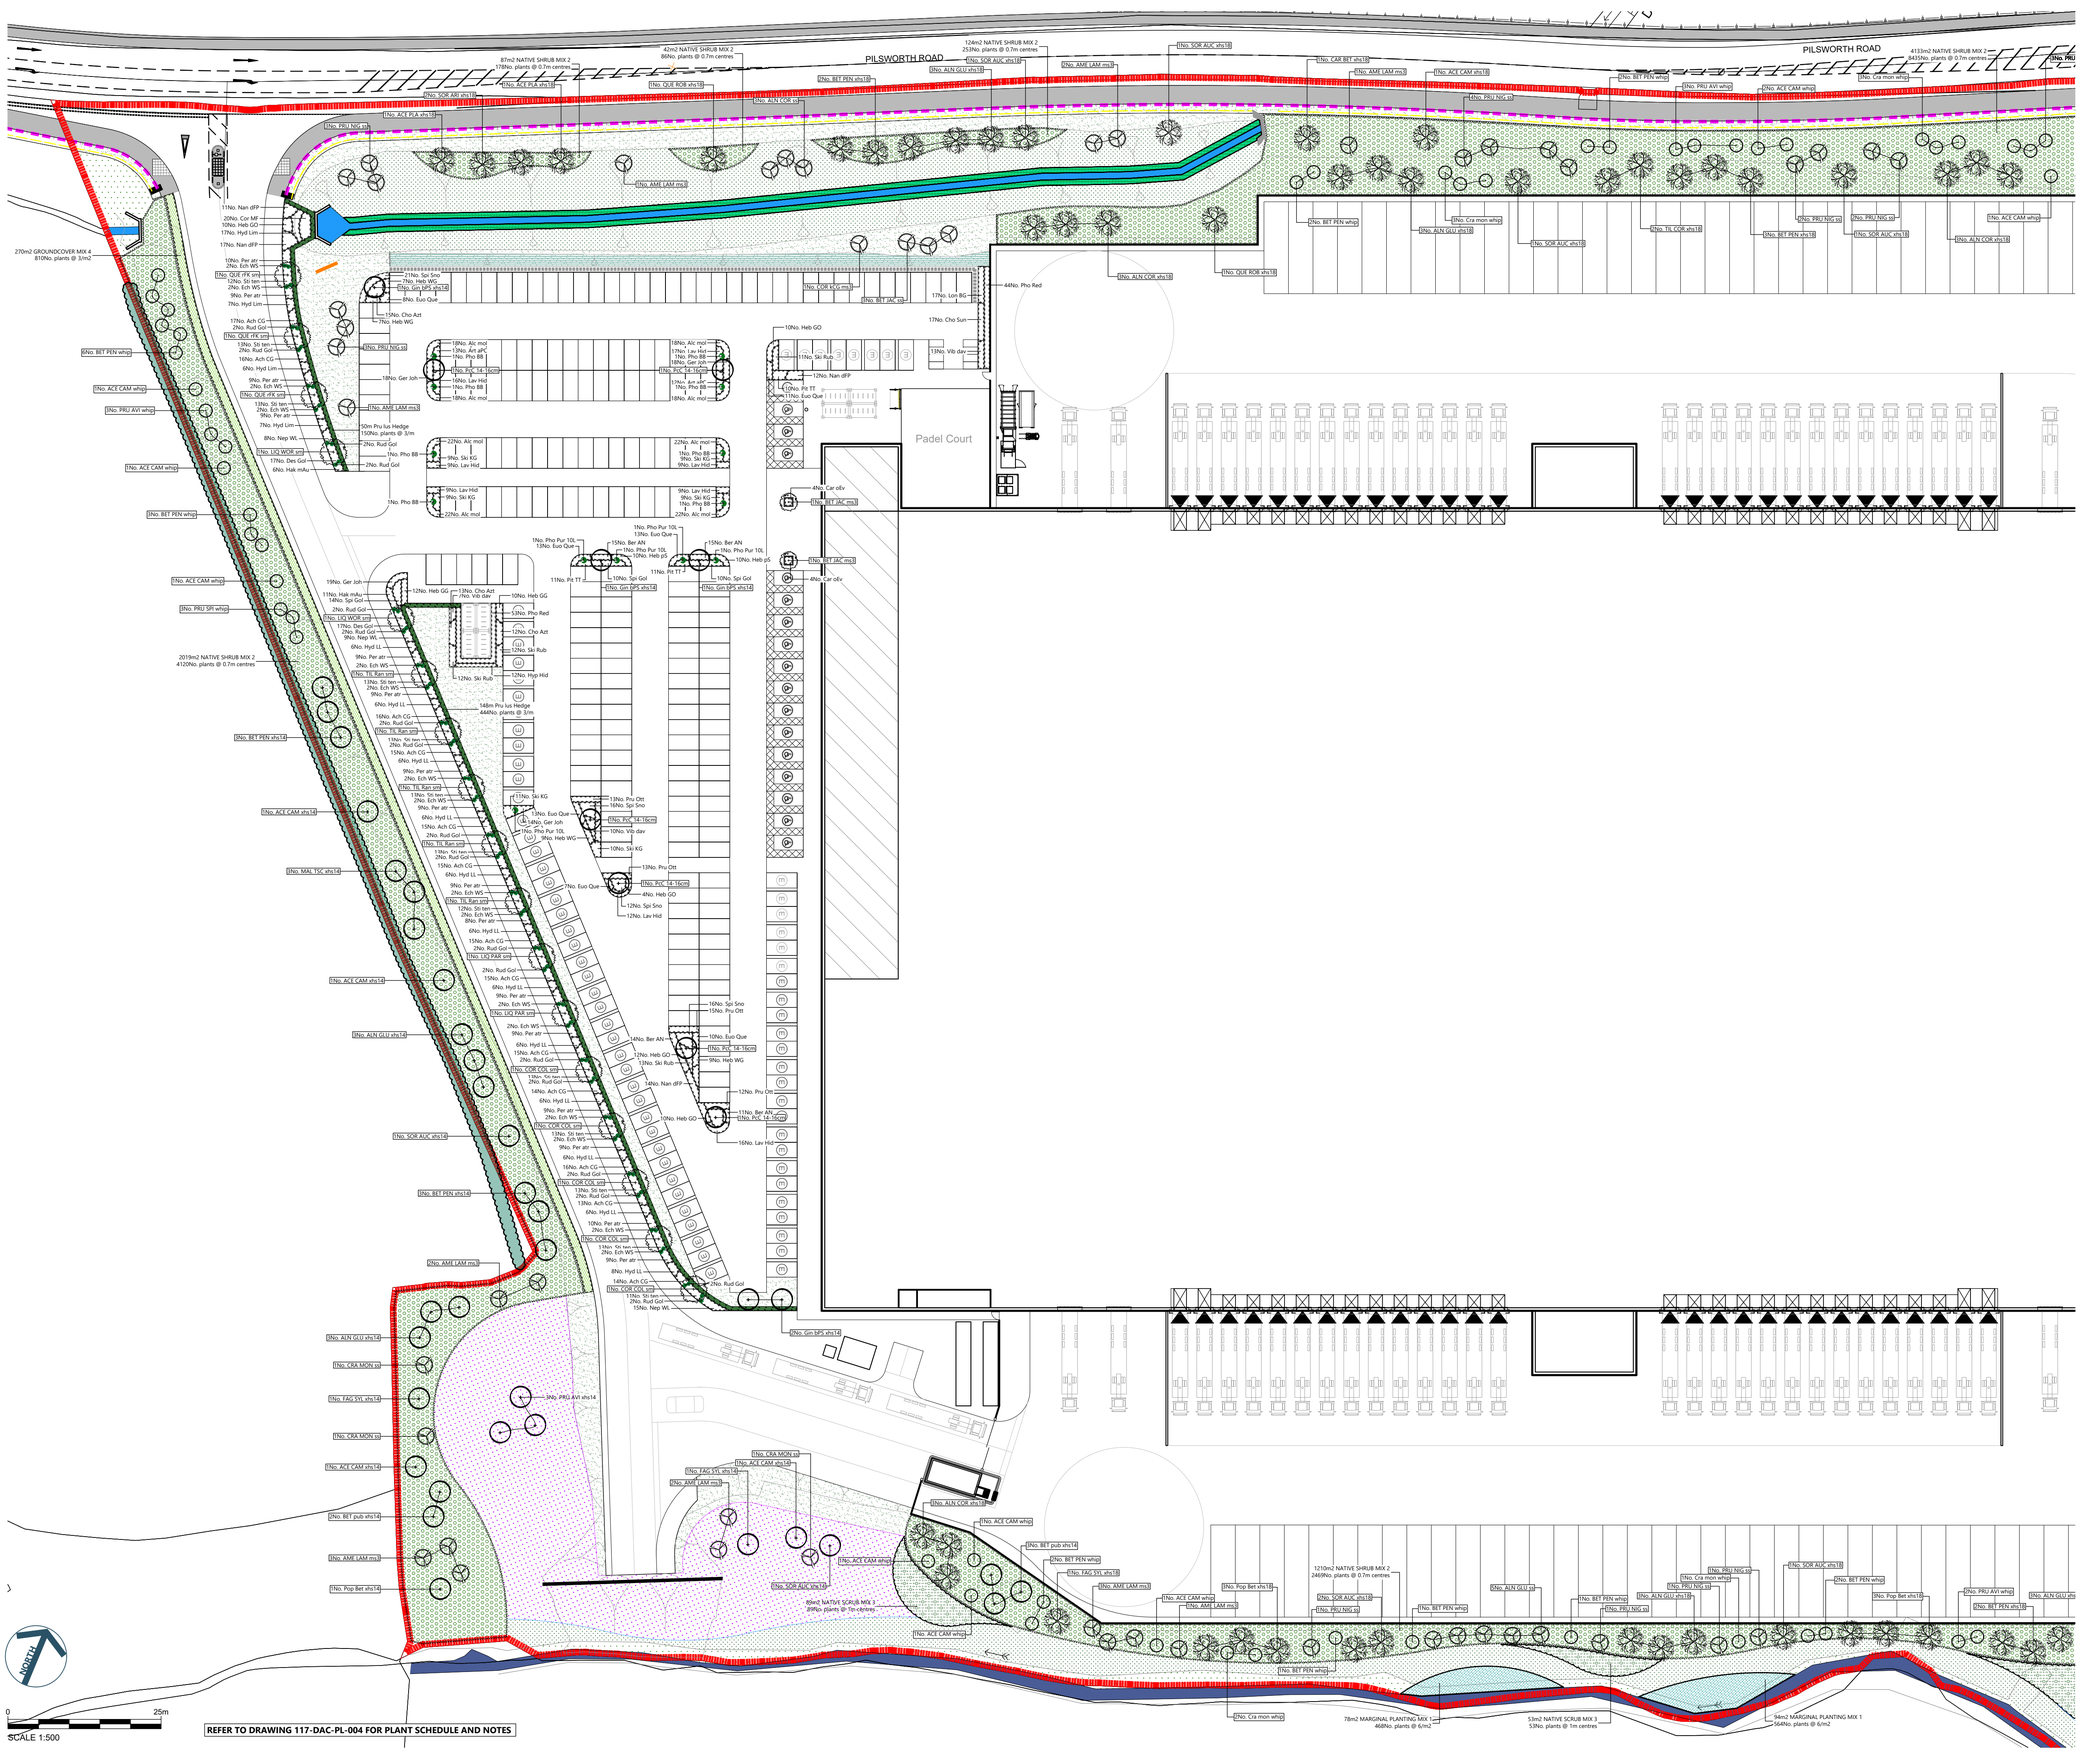



**Notes:**

Please do not scale from this drawing, either paper or electronic copies.

All final measurements must be checked on site by the contractor.

If there are any discrepencies noted in relation to dimensions or scale, please notify the Landscape Architect.


All works are to be carried out in accordance with the latest British Standards and/ or Codes of Practice unless otherwise stated.

This drawing is the property of DAC Landscape Architecture Ltd and must not be copied or reproduced in any way, whole or in part without the permission of the client or DAC Landscape Architecture Ltd. Copyright © of DAC Landscape Architecture Ltd.

**Legend:**

- **Existing trees and hedging retained**
- **Proposed avenue trees**
  Height: 500-600cm with 2m clear stem
  Girth: 20-25cm/ Semi Mature
- **Proposed native tree**
  Height: 400-500cm
  Girth: 18-20cm/ Extra Heavy Standard
- **Proposed medium tree**
  Height: 400-500cm with 2 metre clear stem
  Girth:14-16cm/ Extra Heavy Standard
- **Proposed small tree**
  Height: 400-500cm with 2 metre clear stem
  Girth: 10-12cm or 12-14cm/ Standard or Heavy Standard
- **Proposed specimen tree (raised planter)**
  Height: 200-300cm with minimum 3 leaders
  Stock: 50L container
- **Proposed shrub planting**
  Stock: 3 to 5L container Density: 3-4 p/m²
  Feature specimens: 10-12L
- **Proposed native shrub mix**
  Stock: 60-80cm, bare root stock
  Density: 2 p/m²
  Whips: 100-125cm secured with single stake and spiral guard
- **Proposed native scrub**
  Stock: 60-80cm, bare root stock
  Density: 1 p/m²
- **Proposed marginal aquatic planting**
  Stock: 60-80cm, bare root stock
  Density: 1 p/m²
- **Proposed groundcover shrub mix**
  Density: 3 p/m²
- **Proposed neutral grassland**
- **Proposed wildflower meadow**
- **Proposed reinforced embankment**
- **Proposed pre-planted coir rolls**
  To be planted with a British Native mix
- **Proposed wetland seed**
- **Existing ground retained (adjacent to the southern watercourse)**

**Location Plan:**

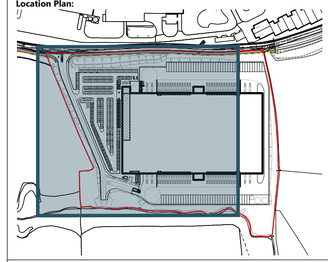

**Revision Notes:**

| Rev | Initials | Description | Date |
|---|---|---|---|
| P2 | DC | Plant species amended inline with EA comments | 06/05/25 |
| P1 | DC | First issue | 05/12/24 |

**Client:**
South Heywood Commercial Ltd

**Project:**
Plot 3, South Heywood

**Title:**
Detailed Planting Plan: 1 of 2

| Status: | Date: |
|---|---|
| For Approval | 05-12-2024 |

| Drawing No: | Revision: |
|---|---|
| 117-DAC-PL-002 | P2 |

| Scale: | Paper Size: | Drawn by: |
|---|---|---|
| 1:500 | A1 | DC |

LANDSCAPE ARCHITECTURE
Email: info@dacla.co.uk
Tel: 07973823834
Website: www.dacla.co.uk