


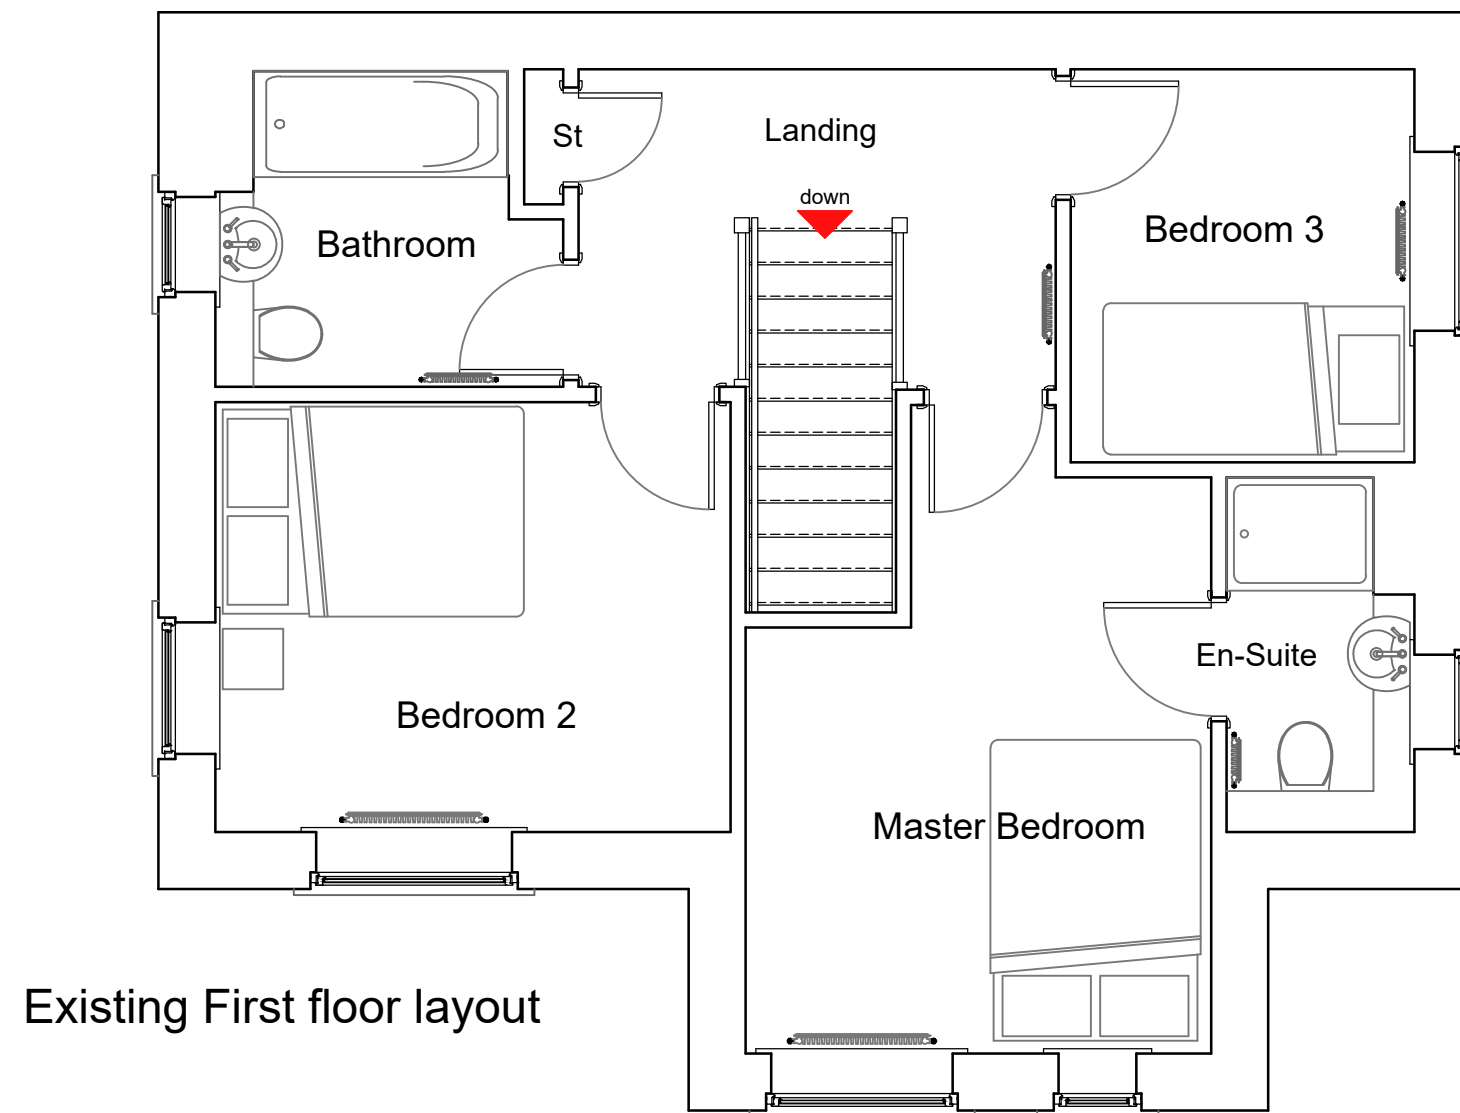

Existing First floor layout

Status
Submitted for L.A Planning approval

Project
Proposed Two storey 'Side' Extension to provide additional living accommodation + both Internal and External Alterations, 2 Manesty Close, Middleton, Manchester, M24 4SA

Title
Existing First Floor layout

Client
Mr W. Mirihanage

Date
02:24

Scale
1:50@A3

Job no
24-007

Drawing no
PL-02

Revision



AB Architecture Ltd
Andrew Barber - Director

31 Radcliffe Road, Winsford
Cheshire, CW7 1RE
07739 795785
www.abarch.co.uk
andy@abarch.co.uk