
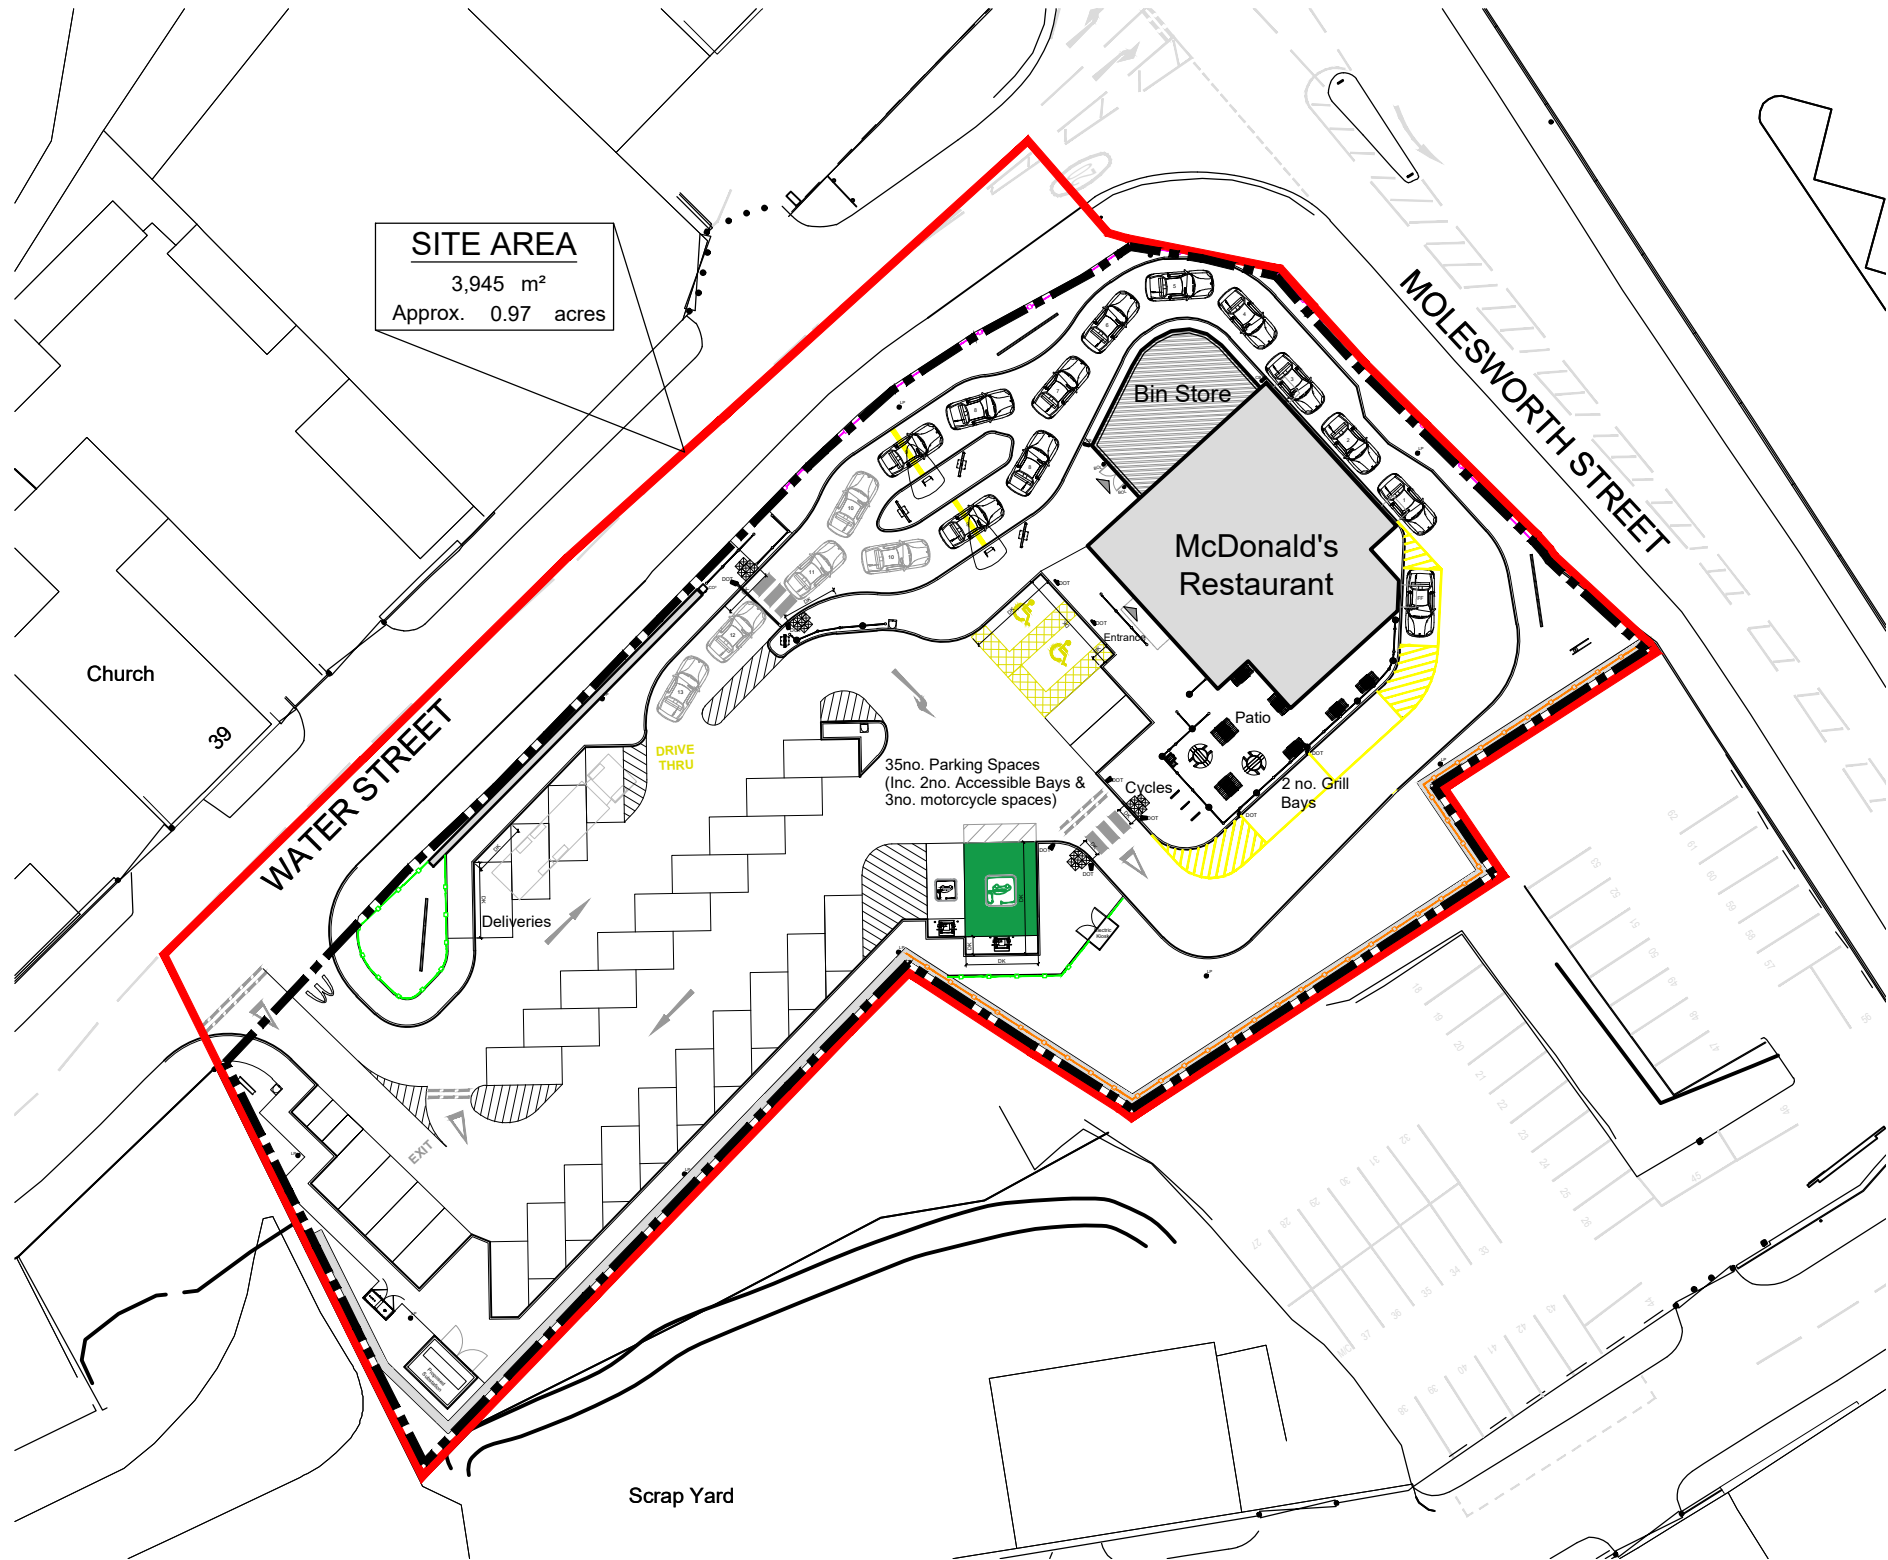
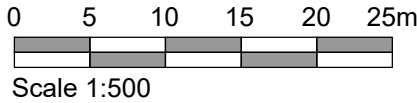


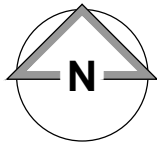

NOTES

- All dimensions and levels are to be checked on site.
- Any discrepancies are to be reported to the architect before any work commences.
- This drawing shall not be scaled to ascertain any dimensions. Work to figured dims only.
- This drawing shall not be reproduced without express written permission from AEW.
- Title overlay drawings and ownership boundaries are produced using all reasonable endeavours. AEW cannot be responsible for the accuracy or scale discrepancy of base plans supplied to them.
- All works are to be undertaken in accordance with Building Regulations and the latest British Standards.
- All proprietary materials and products are to be used strictly in accordance with the manufacturers recommendations.

CDM 2015

Client notified of duties: **At Design Workshops**
Principal Designer: **CSS**

Unless noted below, all known hazards have been highlighted on the drawing:

Drawing Based:

- Glanville's Topographical Site Survey, Drawing no: 4230334/4101, Dated: June 2024
- OS Map

McDonald's Demise Boundary Indicated:

Application Boundary Indicated:

A	12/12/2024	WJB	TSS
-	15/11/2024	HF	TSS
REV	Date	Drawn by:-	Checked by:-
Status	Purpose of Issue		

For Information

drawing stage **Planning**

client **McDonald's Restaurants Ltd**

project **MOLESWORTH STREET, ROCHDALE** store **2285**

drawing title **Block Plan**

date **15/11/2024** drawn **HF**
scale@A3 **1:500** checked **TSS**

Block Plan

PLANNING

Job No **13484_AEW_2285_1002**

aeu architects
0161 214 4370
www.aeuarchitects.com



AEW