



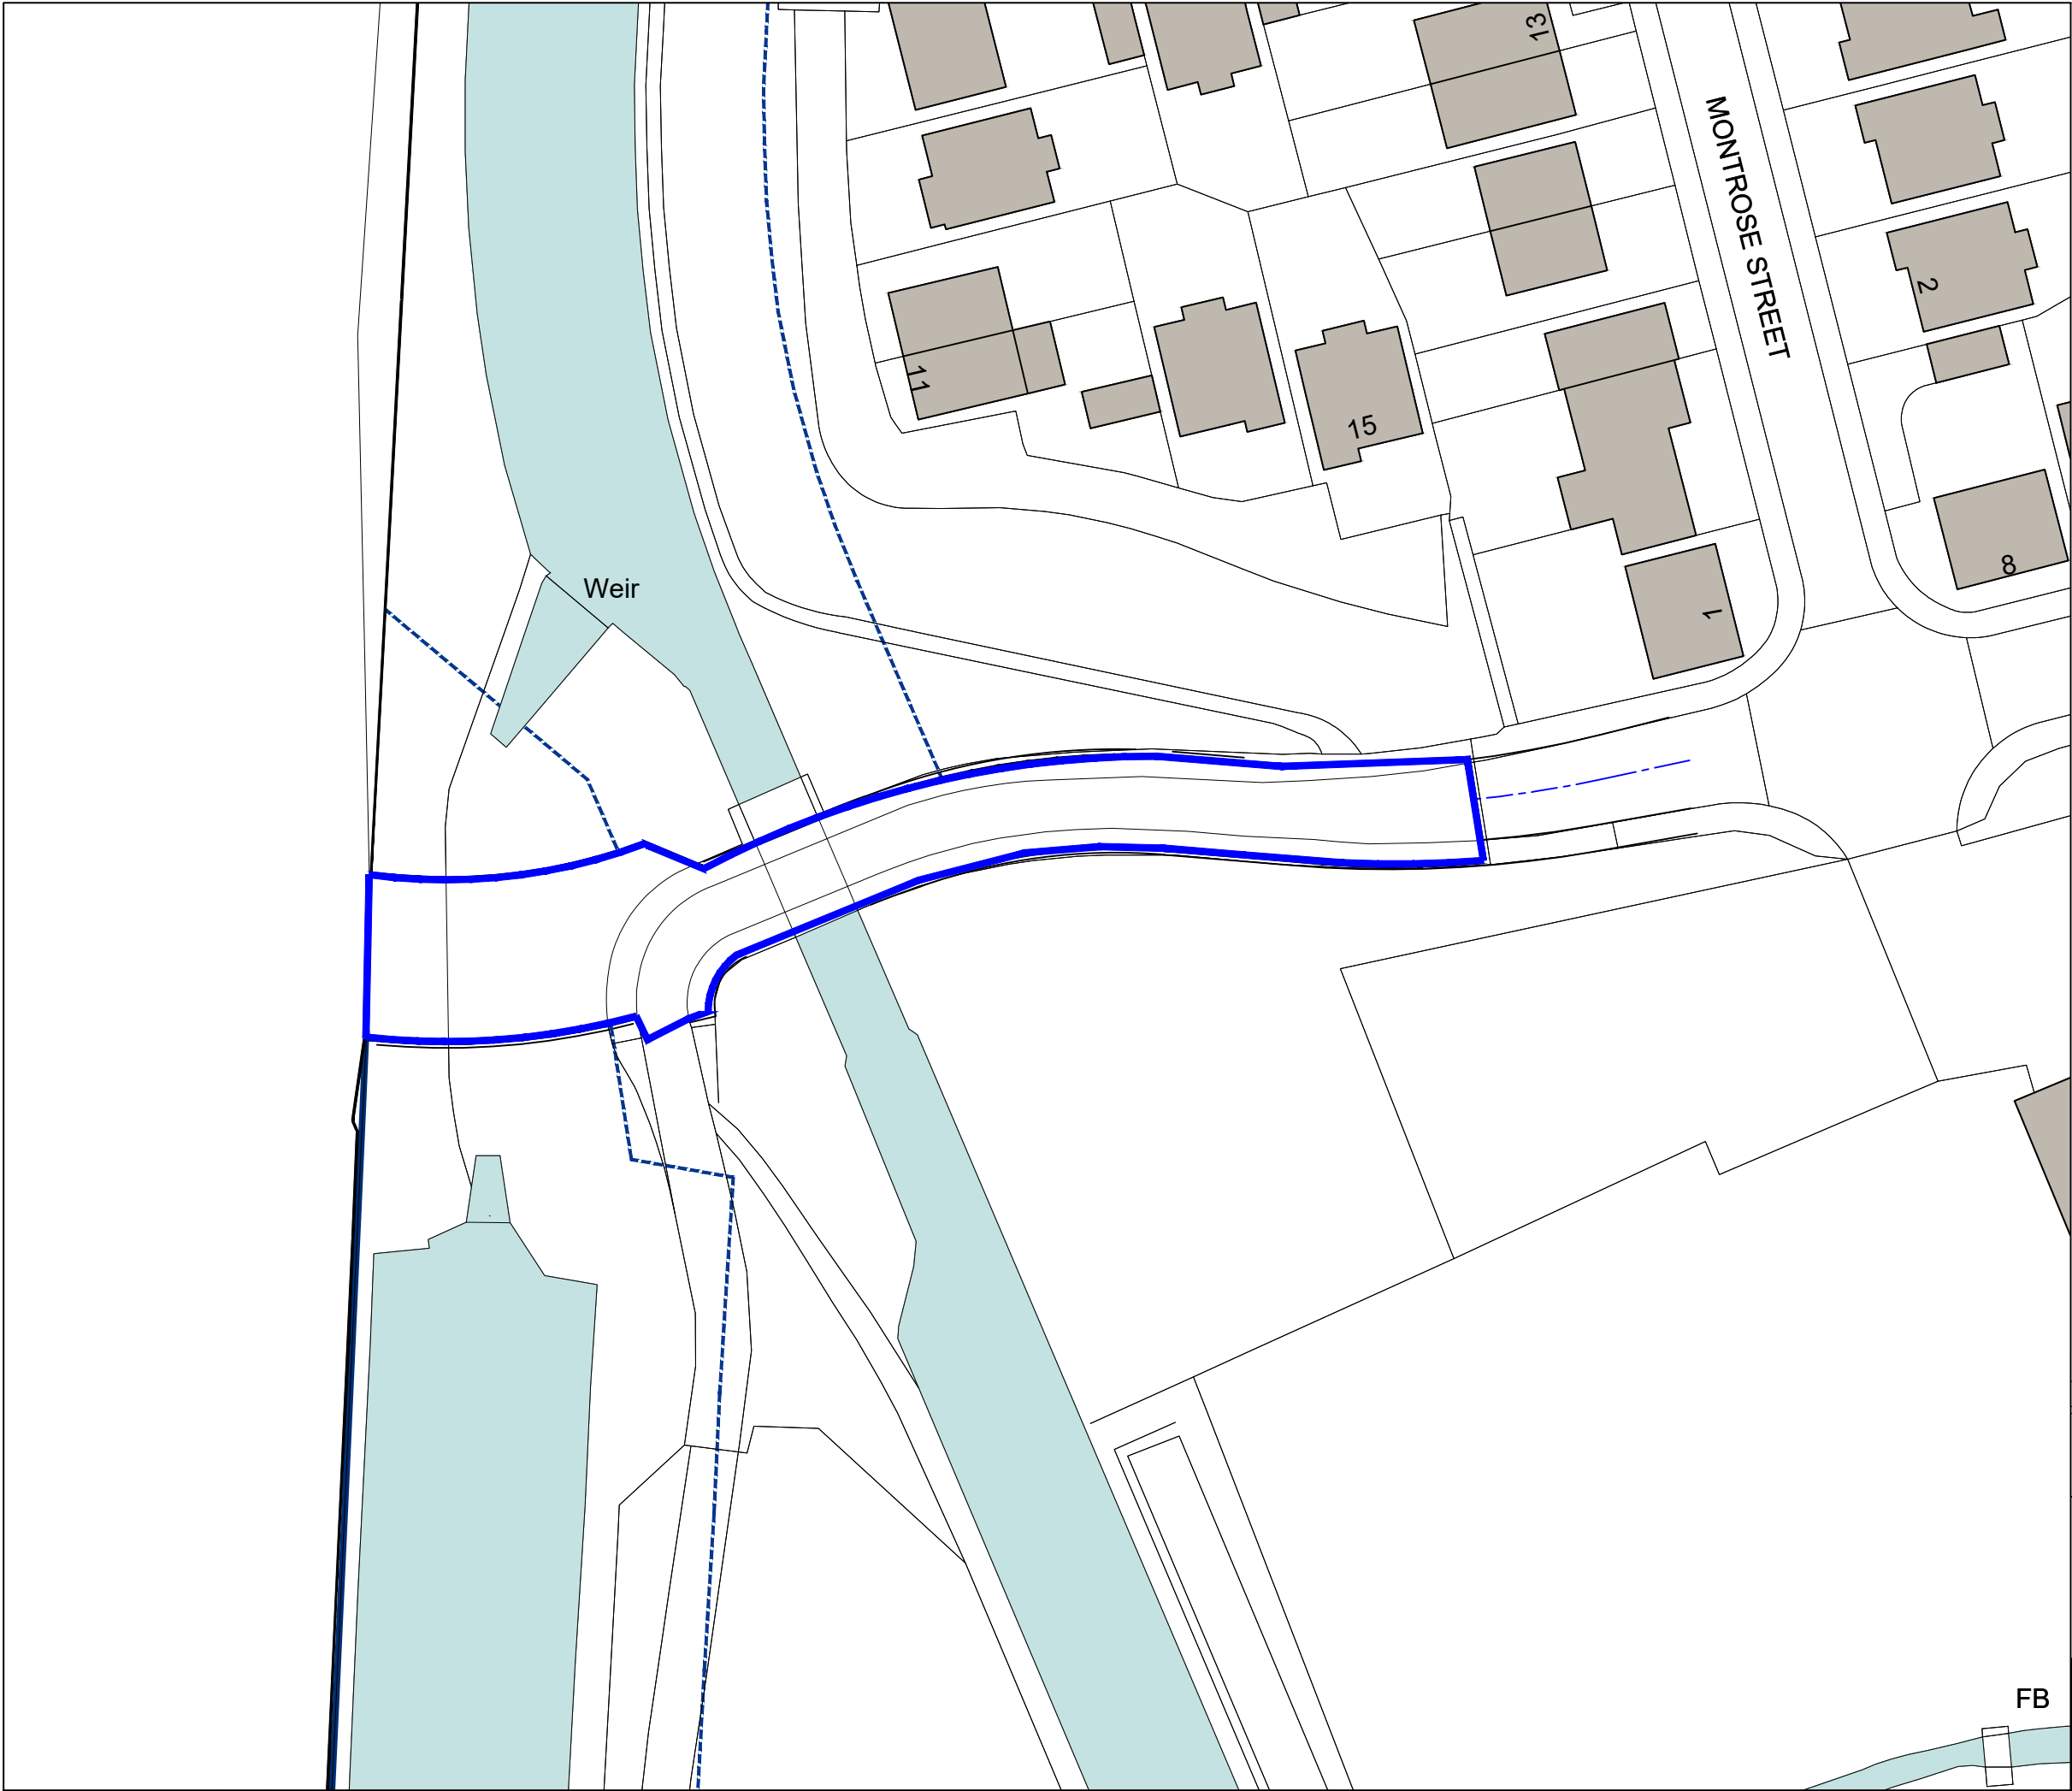

KEY



ACCESS ROAD OVER
ENTRANCE BRIDGE
(EXTENT OF THE ROAD
OWNED BY CRT THAT
IS NOT ADOPTED)

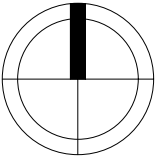

REV	DATE	DRAWN	DESCRIPTION	ARCH CHECK	ENG CHECK
-	-	-	-	-	-

TITLE					
ACCESS OVER BRIDGE					



FB

PROJECT					
TRUB FARM, ROCHDALE					
DRN BY	IG	SCALE	JOB REF	DRAWING NUMBER	REV
DATE	5.09.24	1:500 @ A3	JOB	MCI-100-DR-A-521	-