




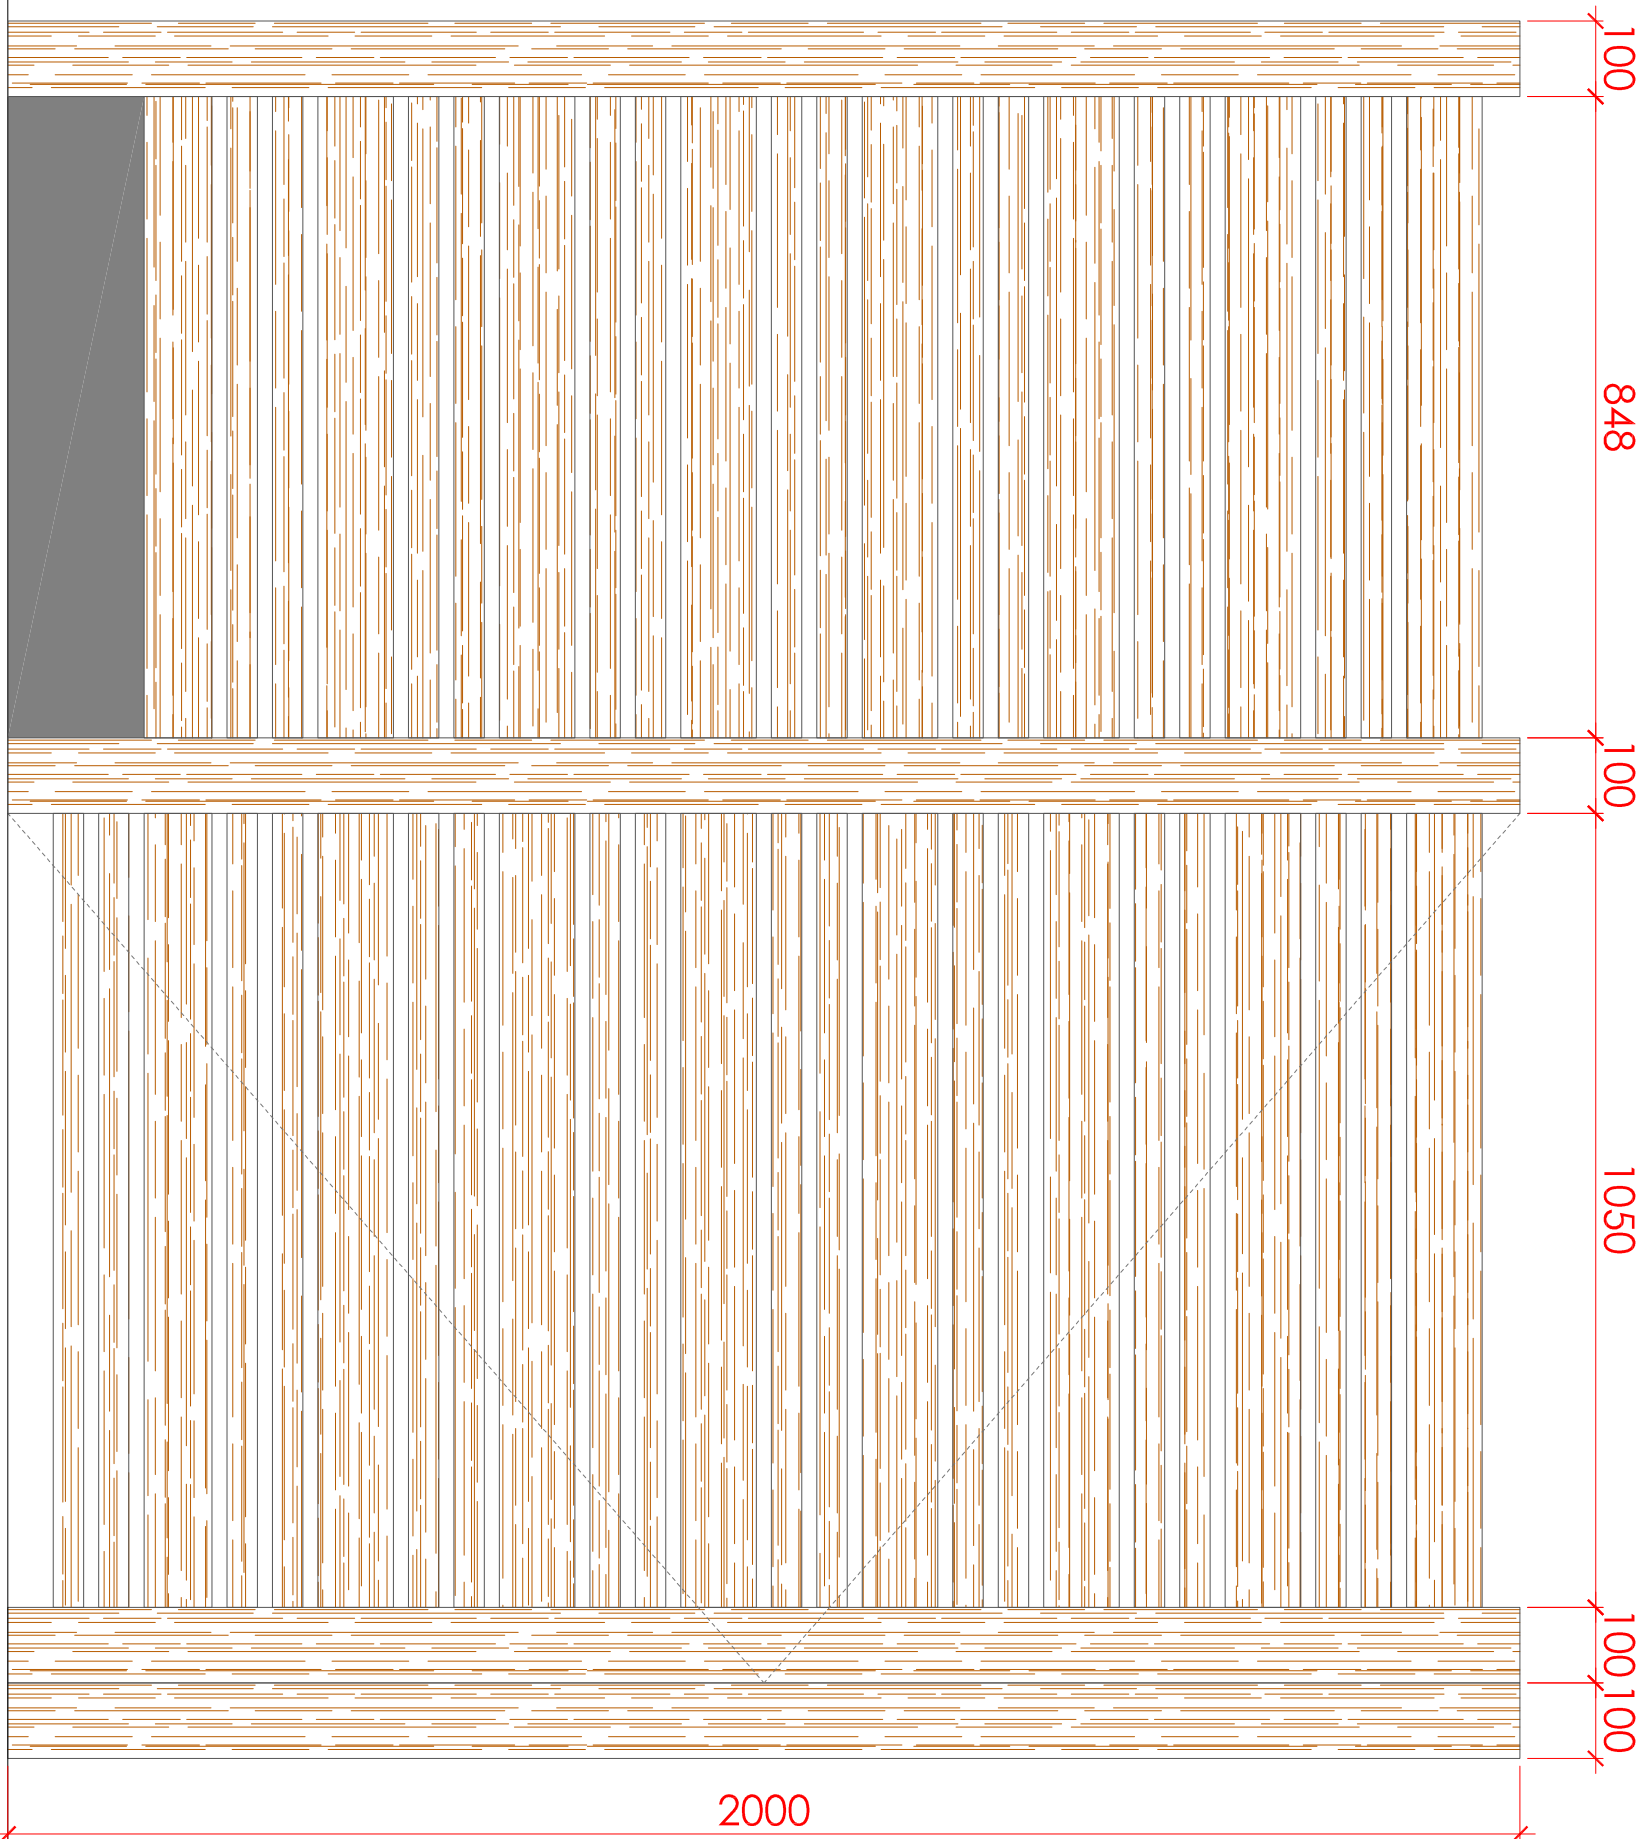

GATE ELEVATION

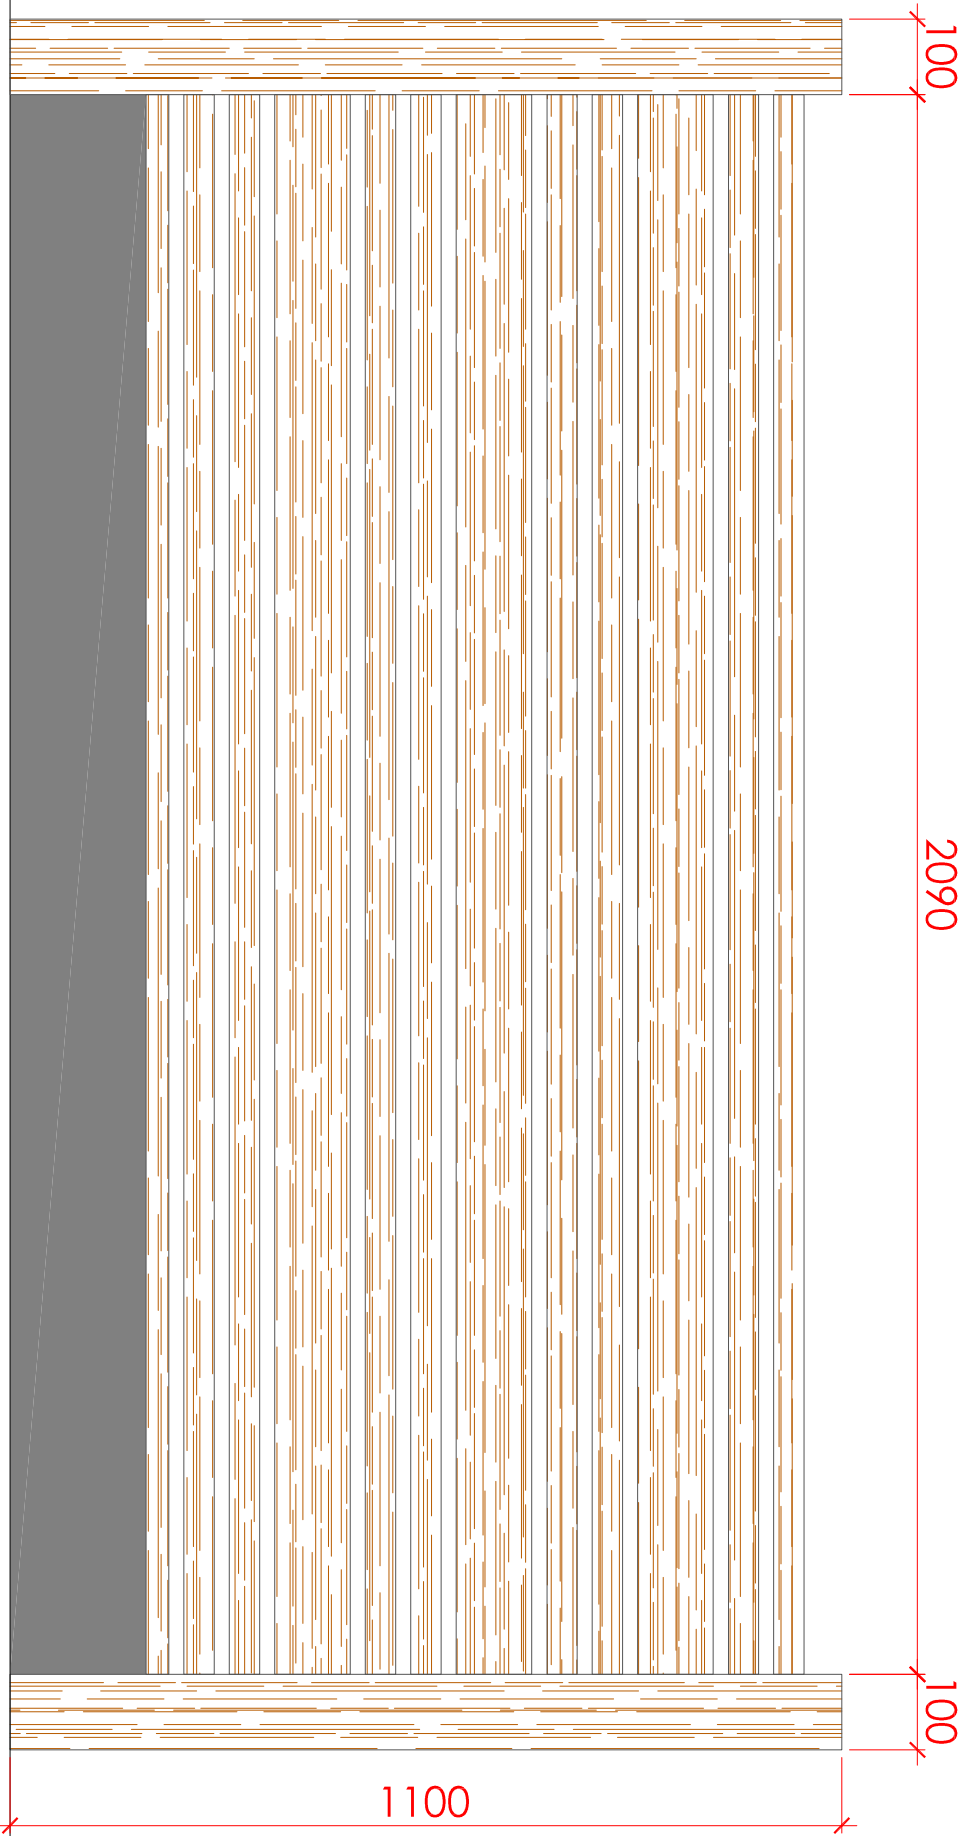

FENCE ELEVATION

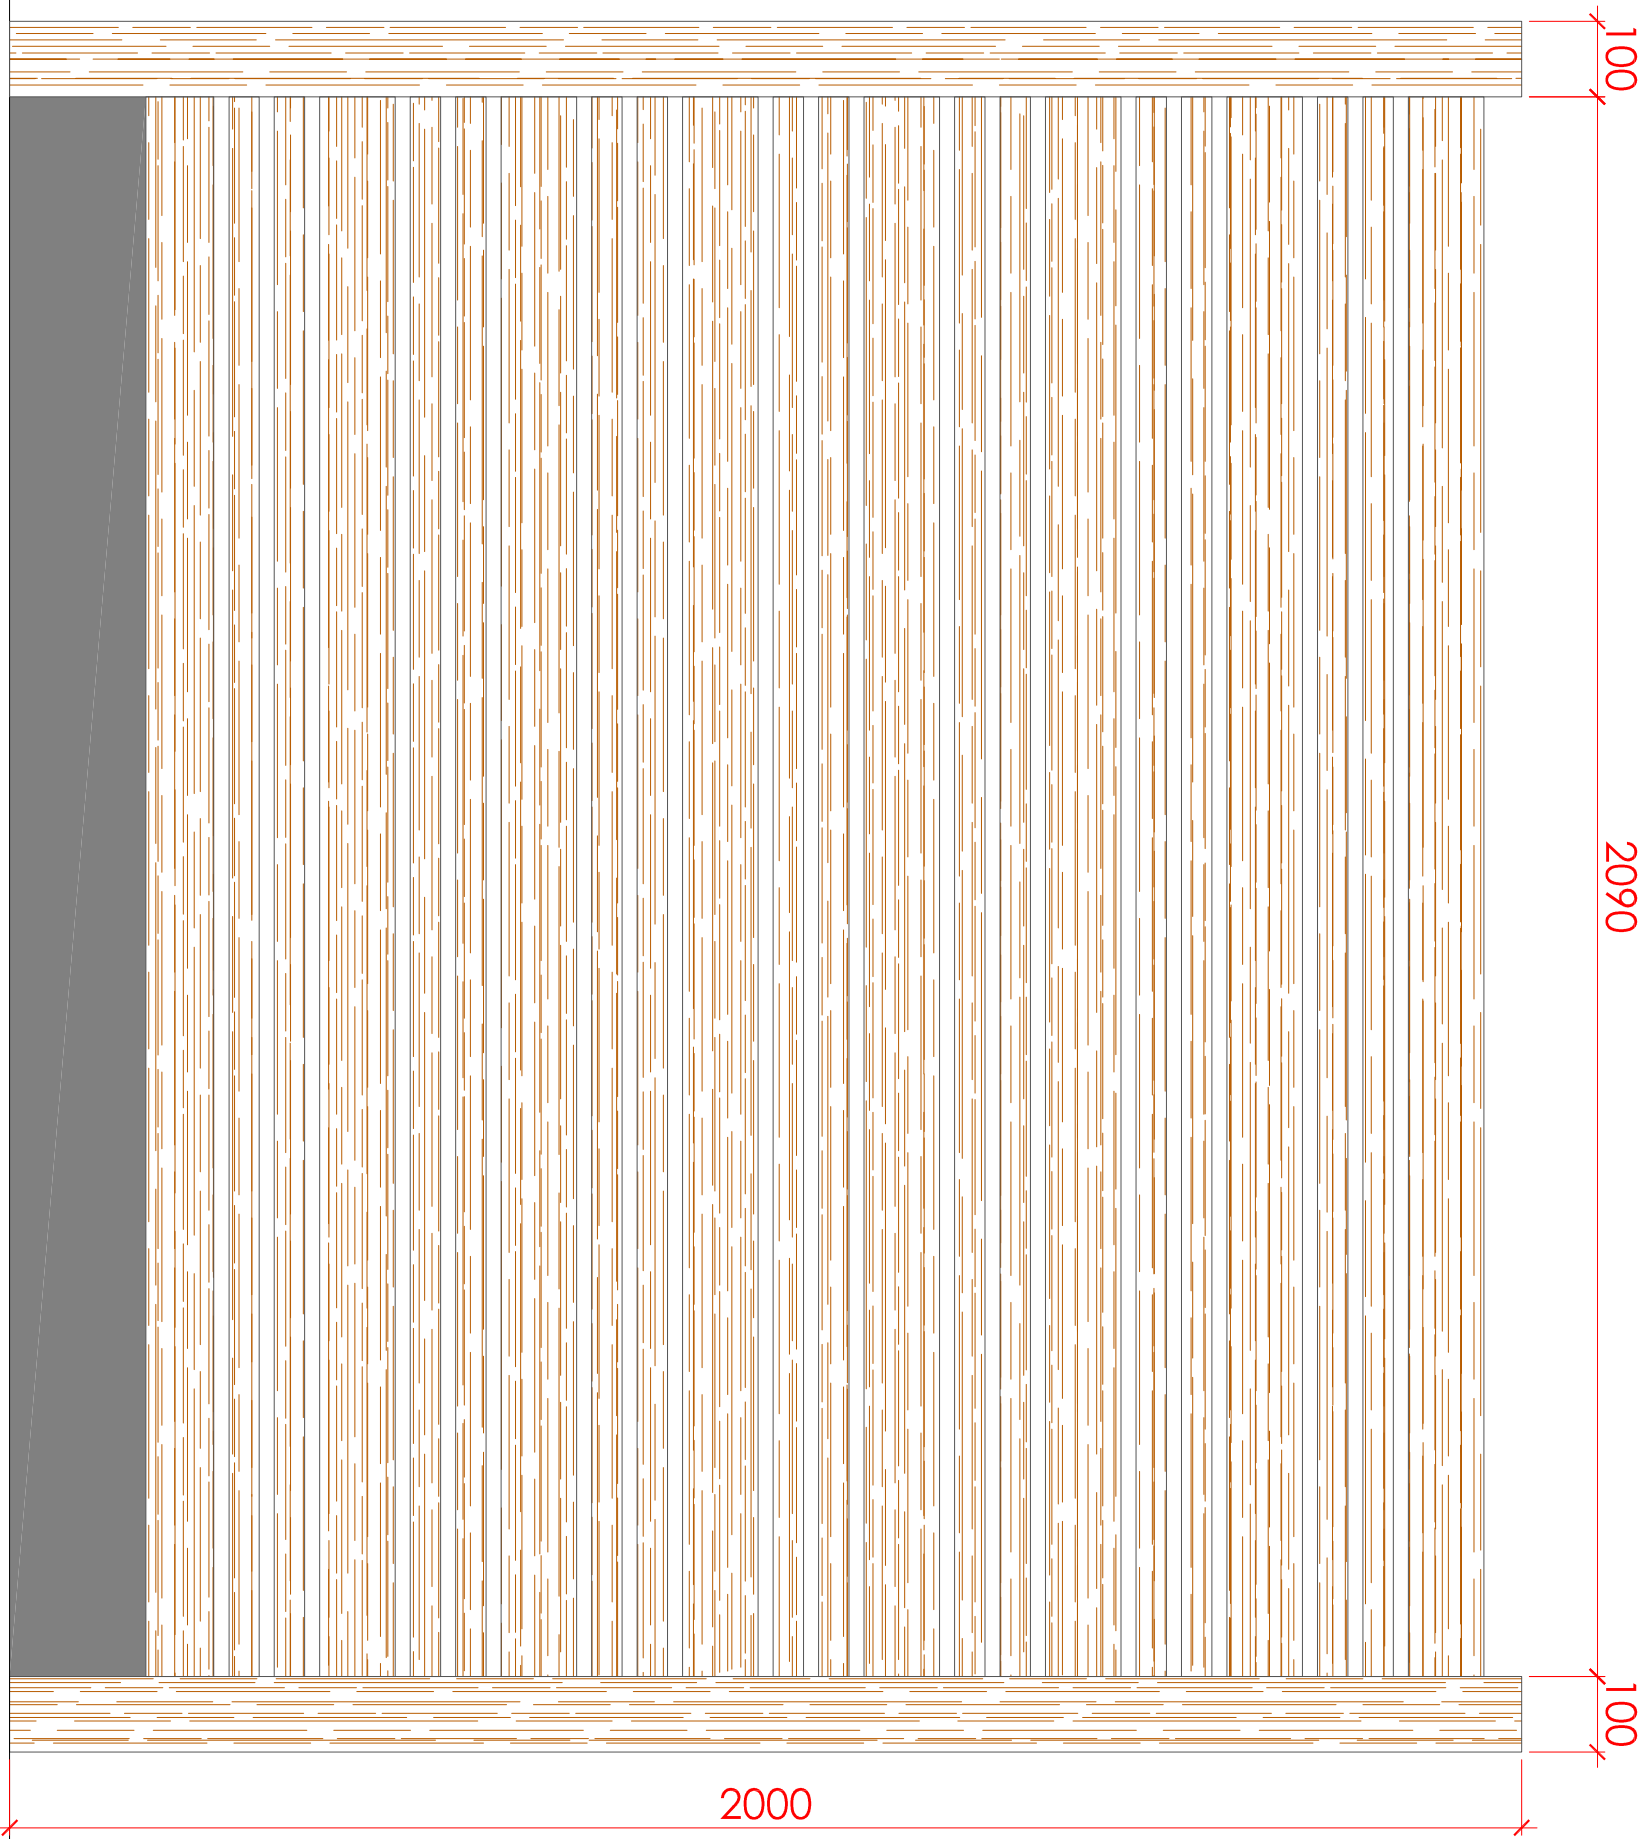

FENCE ELEVATION