


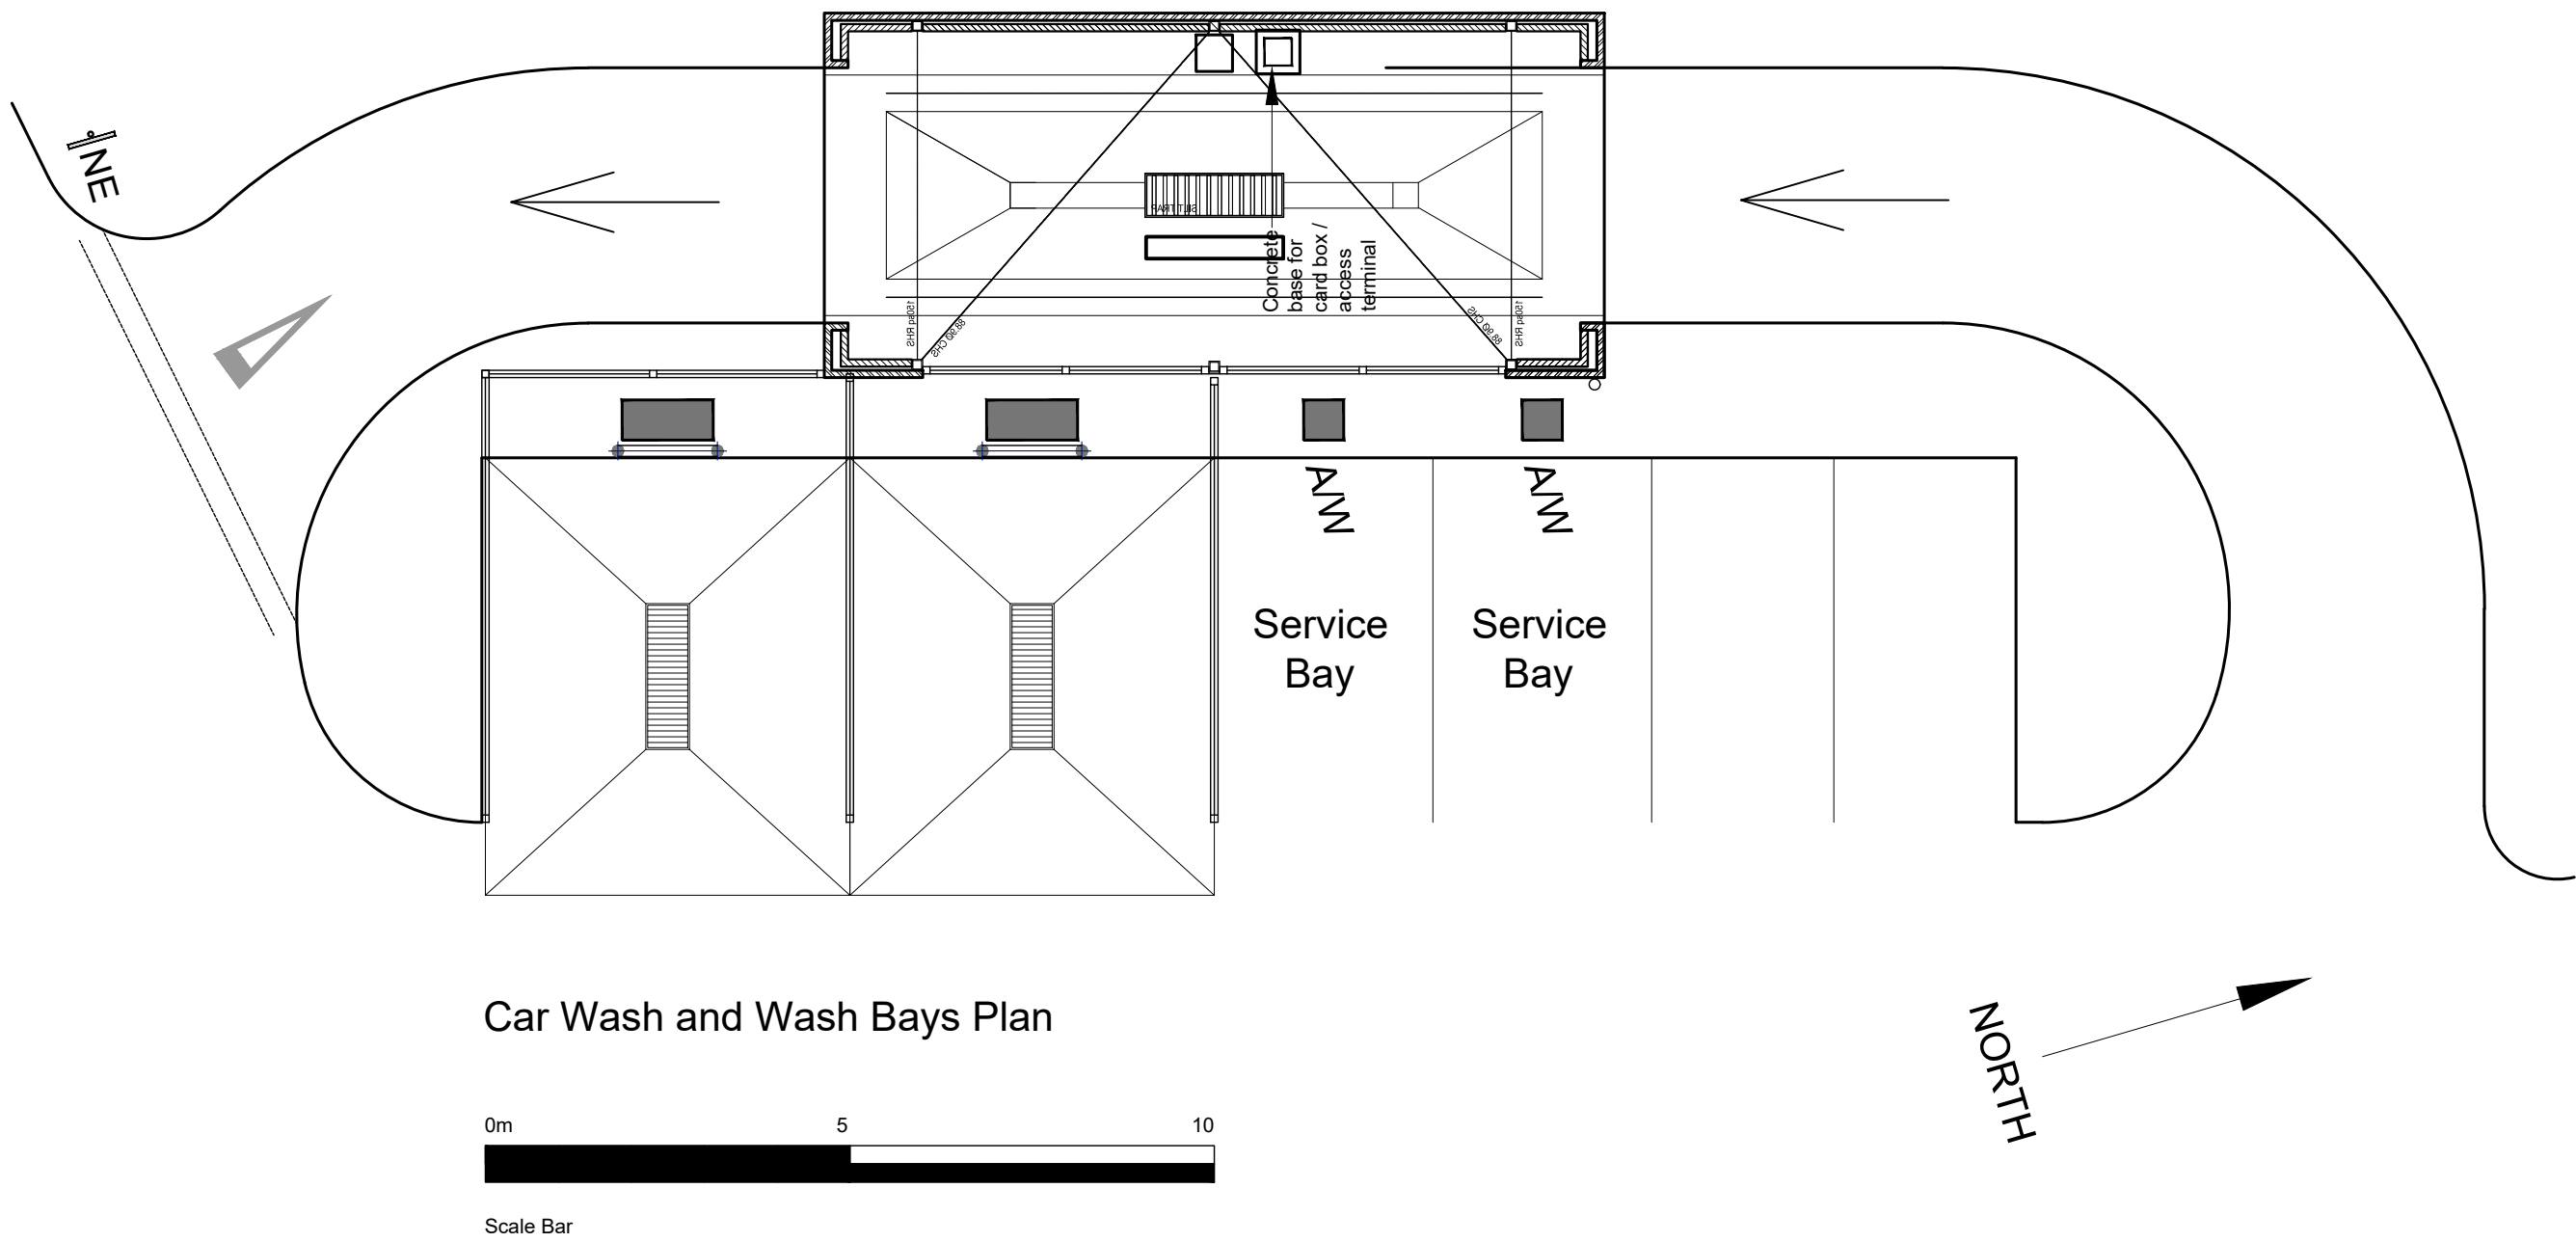
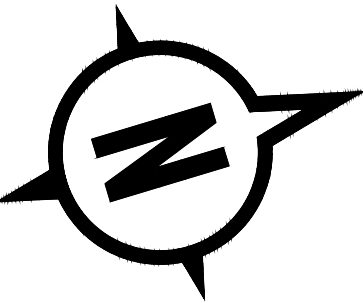


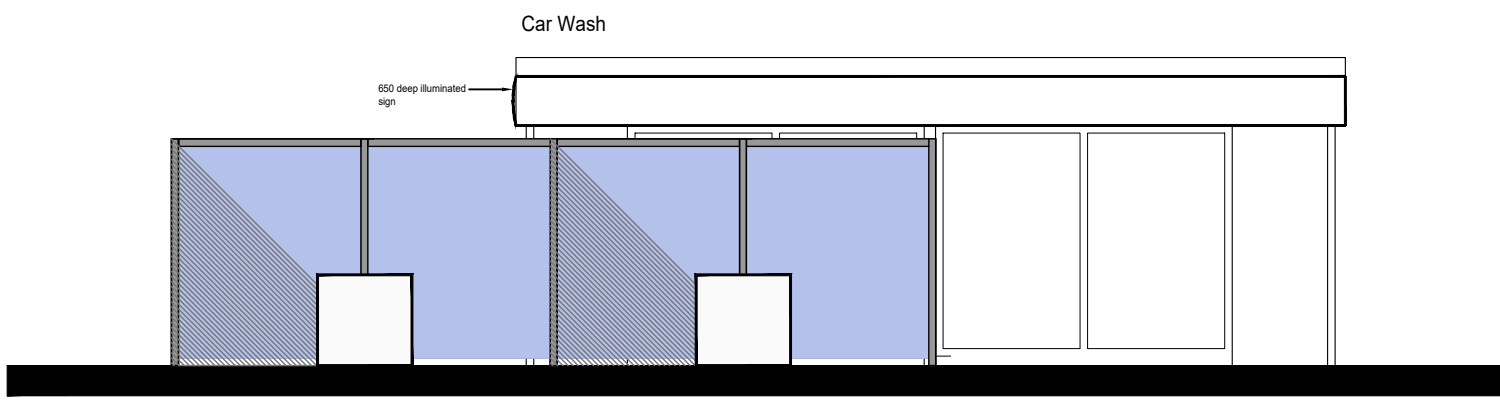

Car Wash and Wash Bays Plan

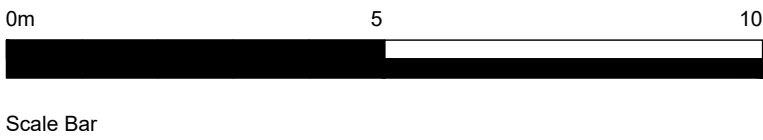


Car Wash and Wash Bays East Elevation

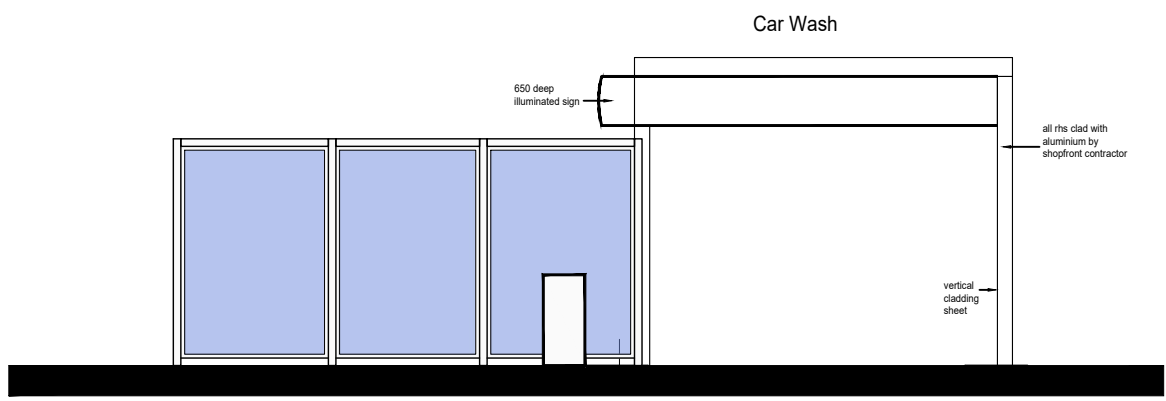

Car Wash and Wash Bays North Elevation



Car Wash & Wash Bays West Elevation

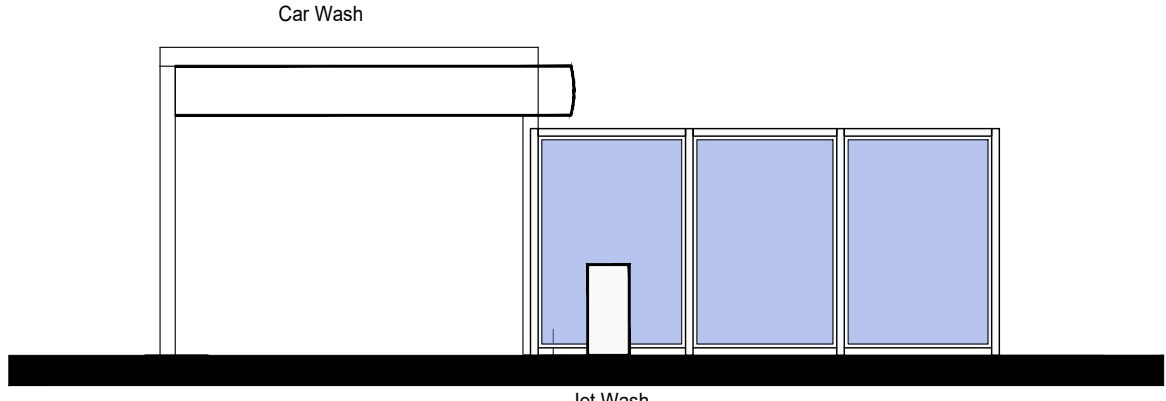

Car Wash and Wash Bays South Elevation

REVISIONS	
CLIENT	EURO GARAGES LTD
PROJECT	SIR ISAAC NEWTON WAY, ROCHDALE OL16 4PS
TITLE	CAR WASH AND WASH BAY DETAILS
DATE	12.10.23
SCALE	1:100 @ A1
JOB ID	1826
DWG	13