




EXISTING SIDE
VIEW A
1:100

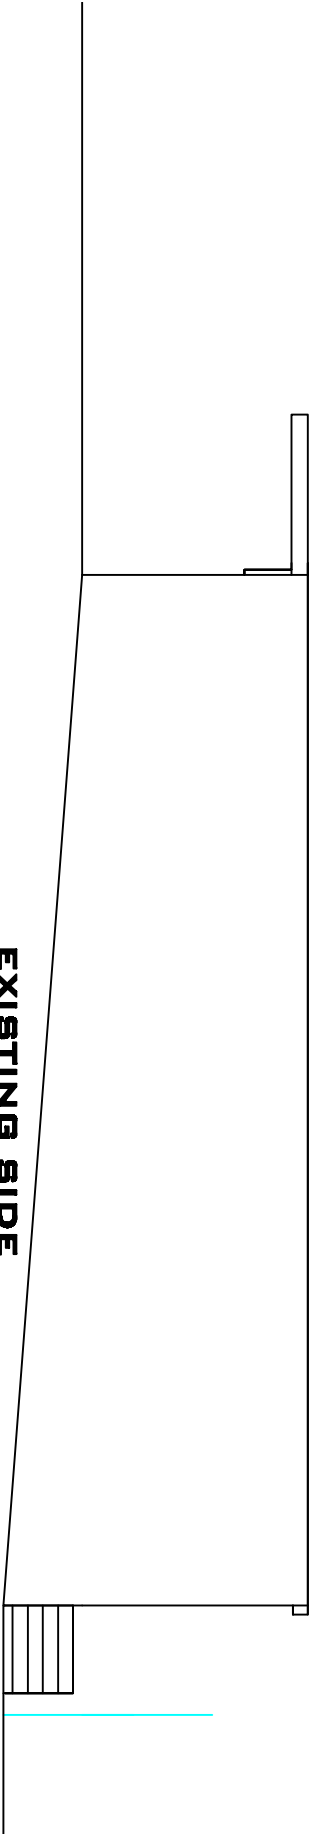


EXISTING SIDE
VIEW B
1:100

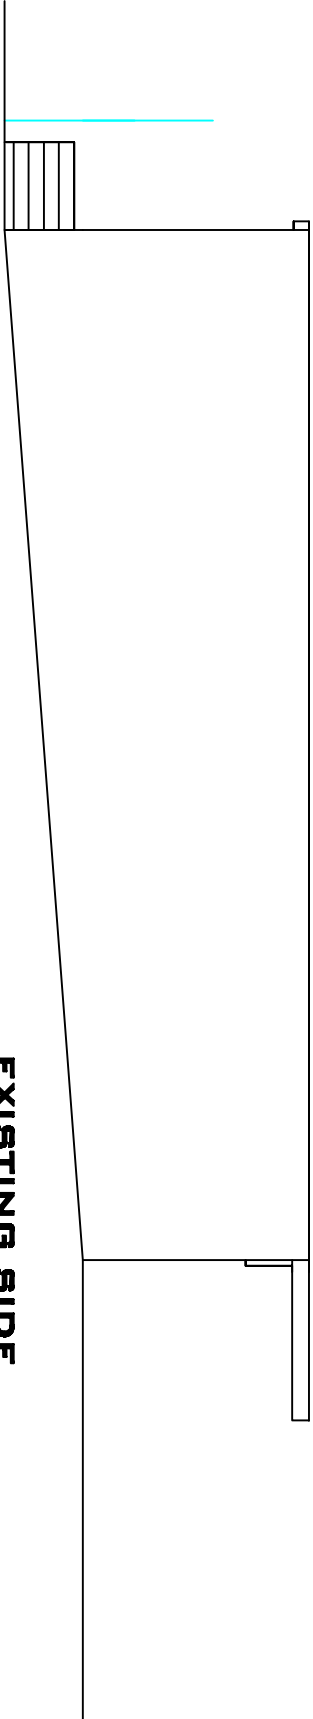


EXISTING REAR
VIEW
1:100

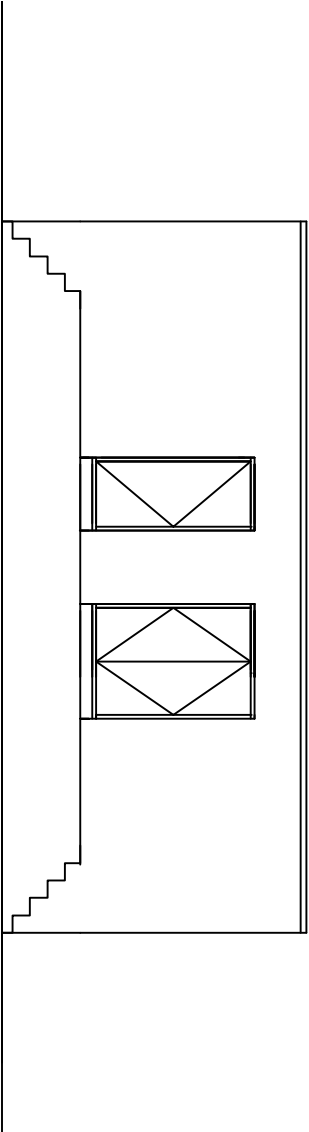

EXISTING
GROUND FLOOR
LAYOUT
1:100

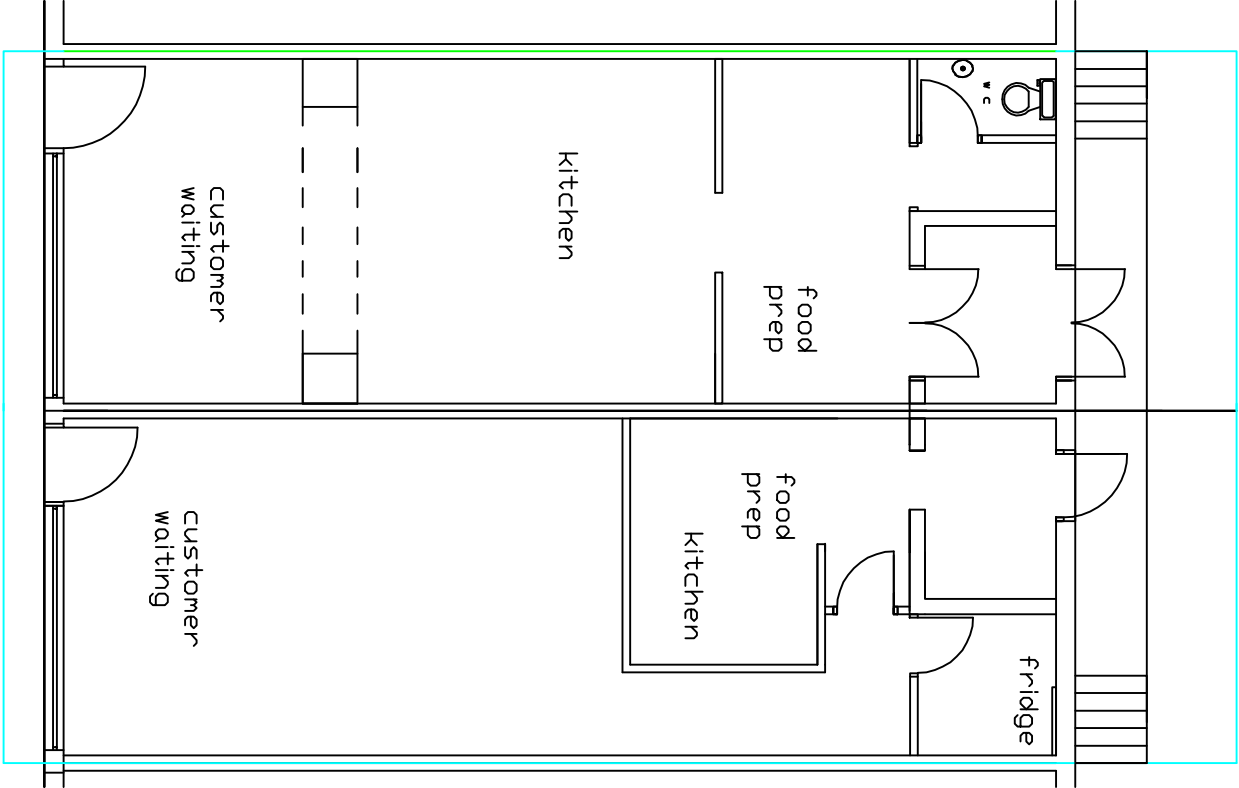

EXISTING FRONT
VIEW
1:100

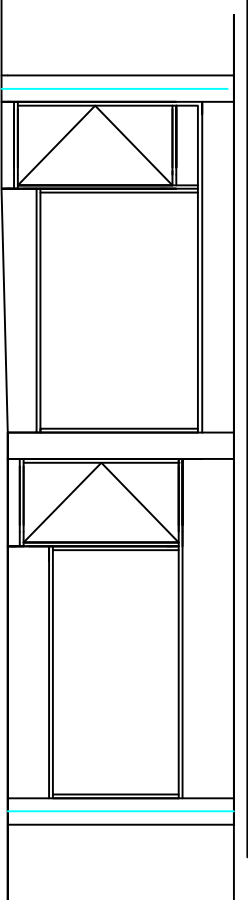

DO NOT SCALE OF THIS DRAWING
TAKE ALL DIMENSIONS ON SITE
(builders Note)
Do not start any works until
all the approvals have been
obtained.
Any discrepancy to be reported
to Plans Drawn as soon as
possible.

drawn: **DRW**

client:
**ROCHDALE TAKEAWAY
SALES LTD,
TAYYAB AKHILAG,
303, EDENFIELD ROAD,
GUTHGATE,
ROCHDALE
OL11 5AQ
TEL07913708737**

Project:
**ROCHDALE MET
BOROUGH COUNCIL
PLANNING
APPLICATION**

PLANS DRAWN
tel.no 07952934281
07856609593
email BaWnT@bottom
@aol.com
www.plansdrawn.org

date: **APRIL, 2024**

drawing title:
**NEW SHOP FRONTAGES
AND ROLLER SHUTTER
NEW SIGNAGE**

project no. **ER 303** drg. no. **A3** paper **01**