



DO NOT SCALE FROM THIS
DRAWING

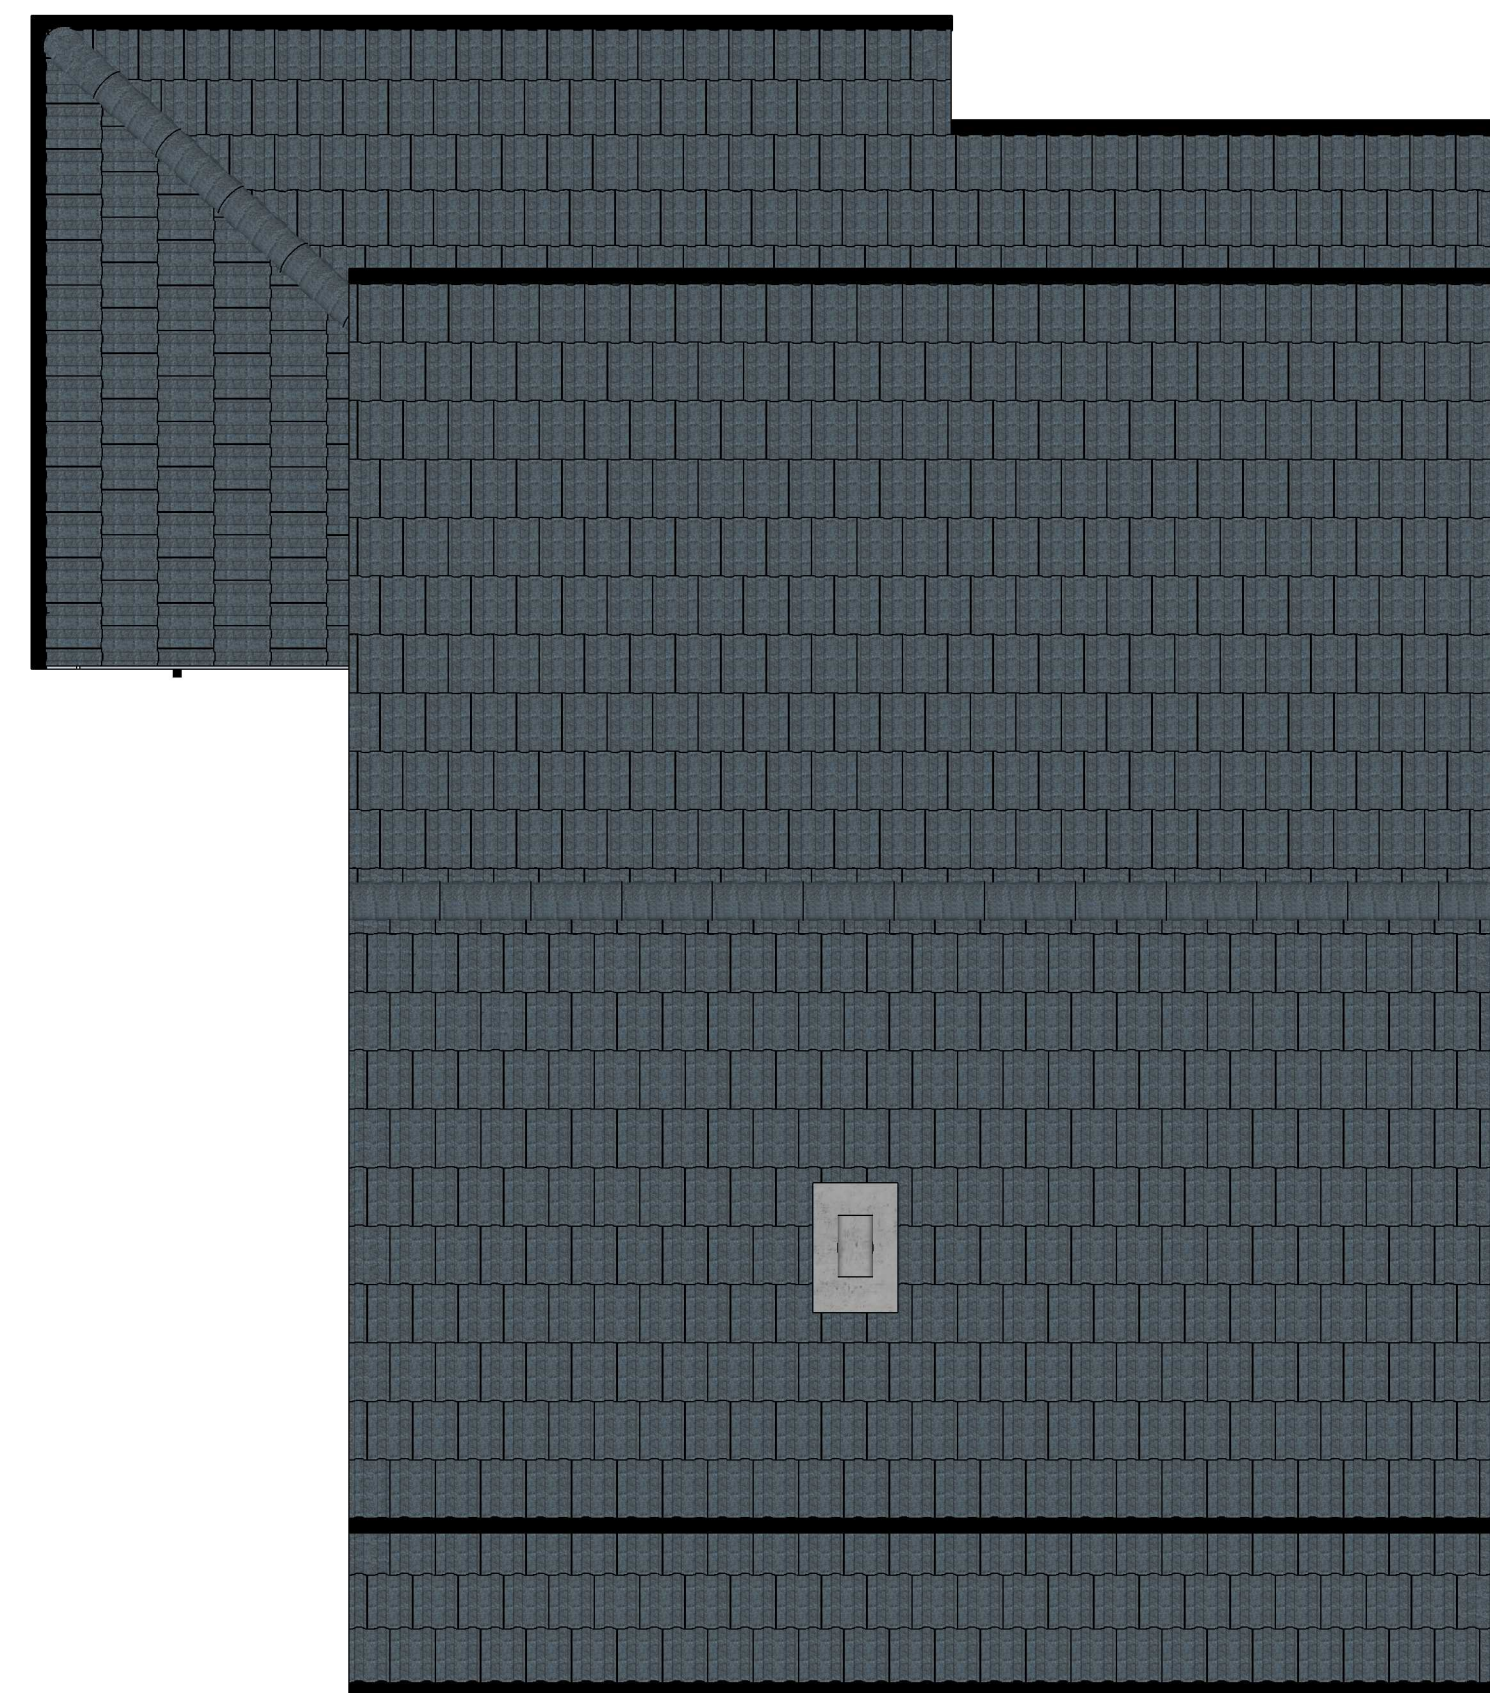

Roof

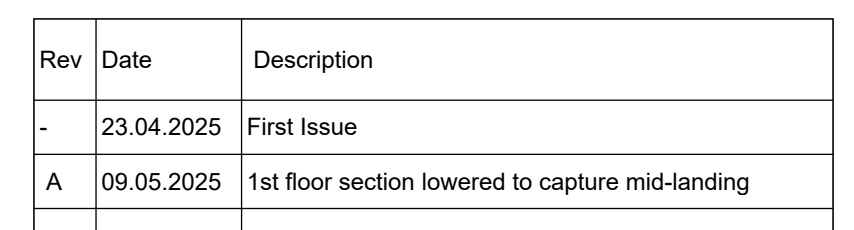

**15 Springside View
Bury, BL8 4LU
Tel: 07989 567869**

Company No. 13615864

hello@homeorganise.me

<https://www.homeorganise.me>

CLIENT

Mr. & Mrs. Horne

PROJECT

Hibson Avenue
Norden, Rochdale OL12 7RU



DRAWING TITLE:

Proposed Building Plans

DRAWING NUMBER: 0023/01_06 **REV:** A

DATE:
09/05/2025

Scale @ AI
1:50

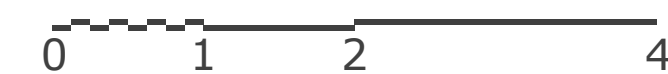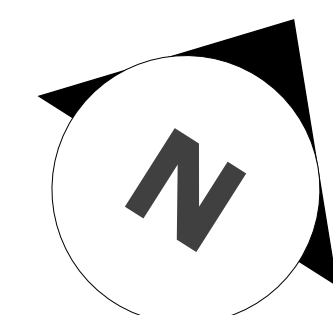

Ground Floor

