


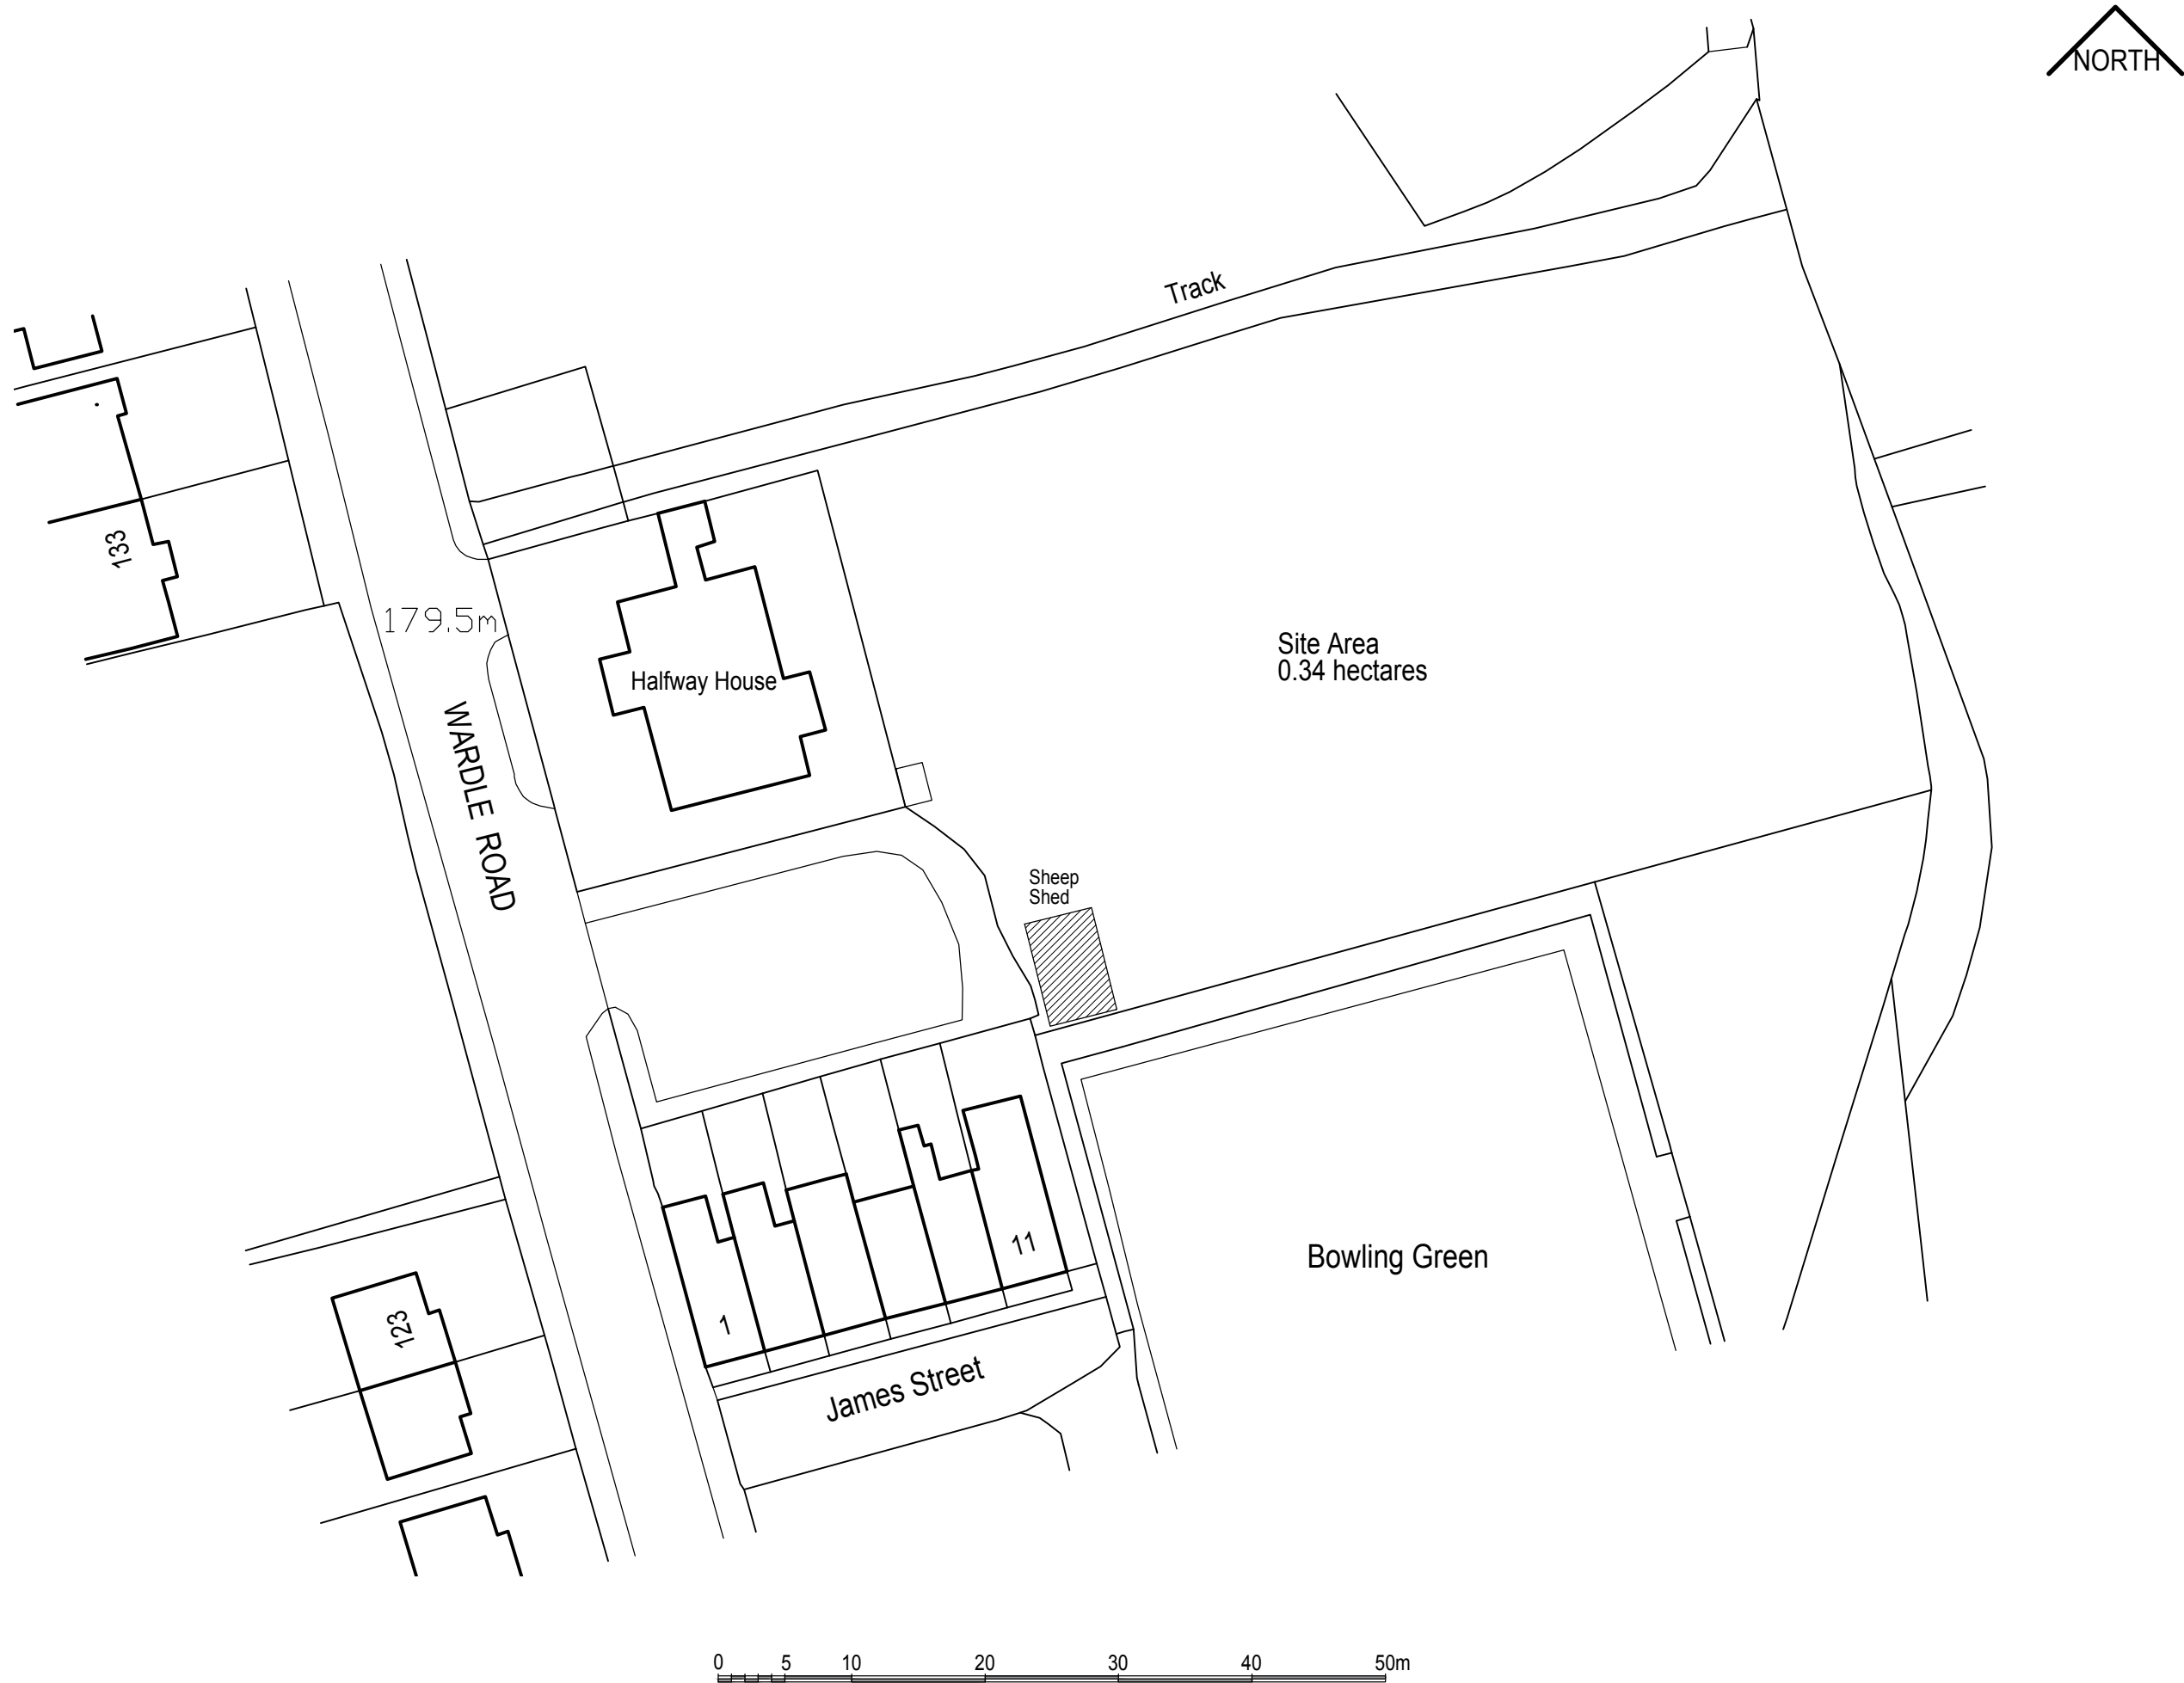

**B** Red boundary line removed as requested by Planning Dept. 03.11.23

**A** As requested by Planning Dept. 16.05.23

CLIENT  
**Mr Sajid Hussain**

PROJECT  
**SHEEP SHED ON AGRICULTURAL LAND**

Location  
**Halfway House  
Wardle Road  
Rochdale  
OL12 9ER**

Drawing Title  
**PROPOSED  
Block Plan**

Scale@A3  
**1:500**

Status  
**PI**

| Project Ref. | Dwg No.   | Revision |
|--------------|-----------|----------|
| <b>2210</b>  | <b>03</b> | <b>B</b> |