




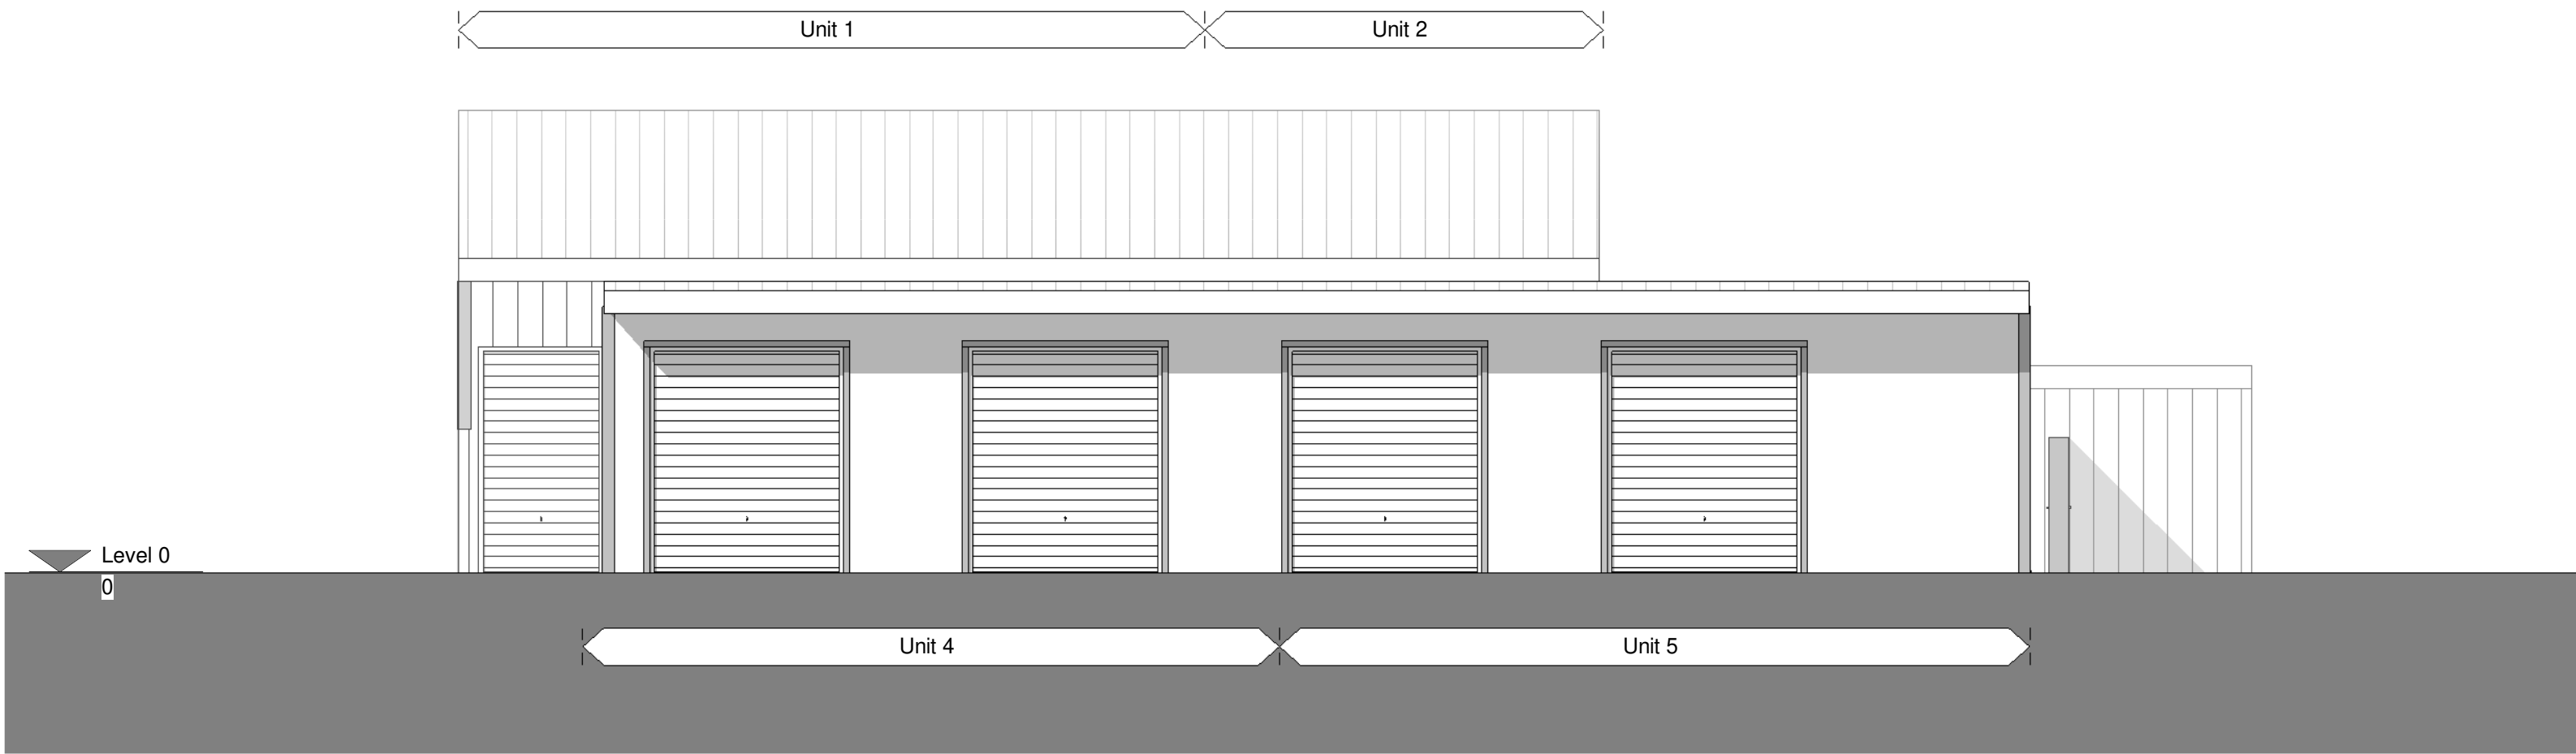


Existing West Elevation_Block 1
1 : 100

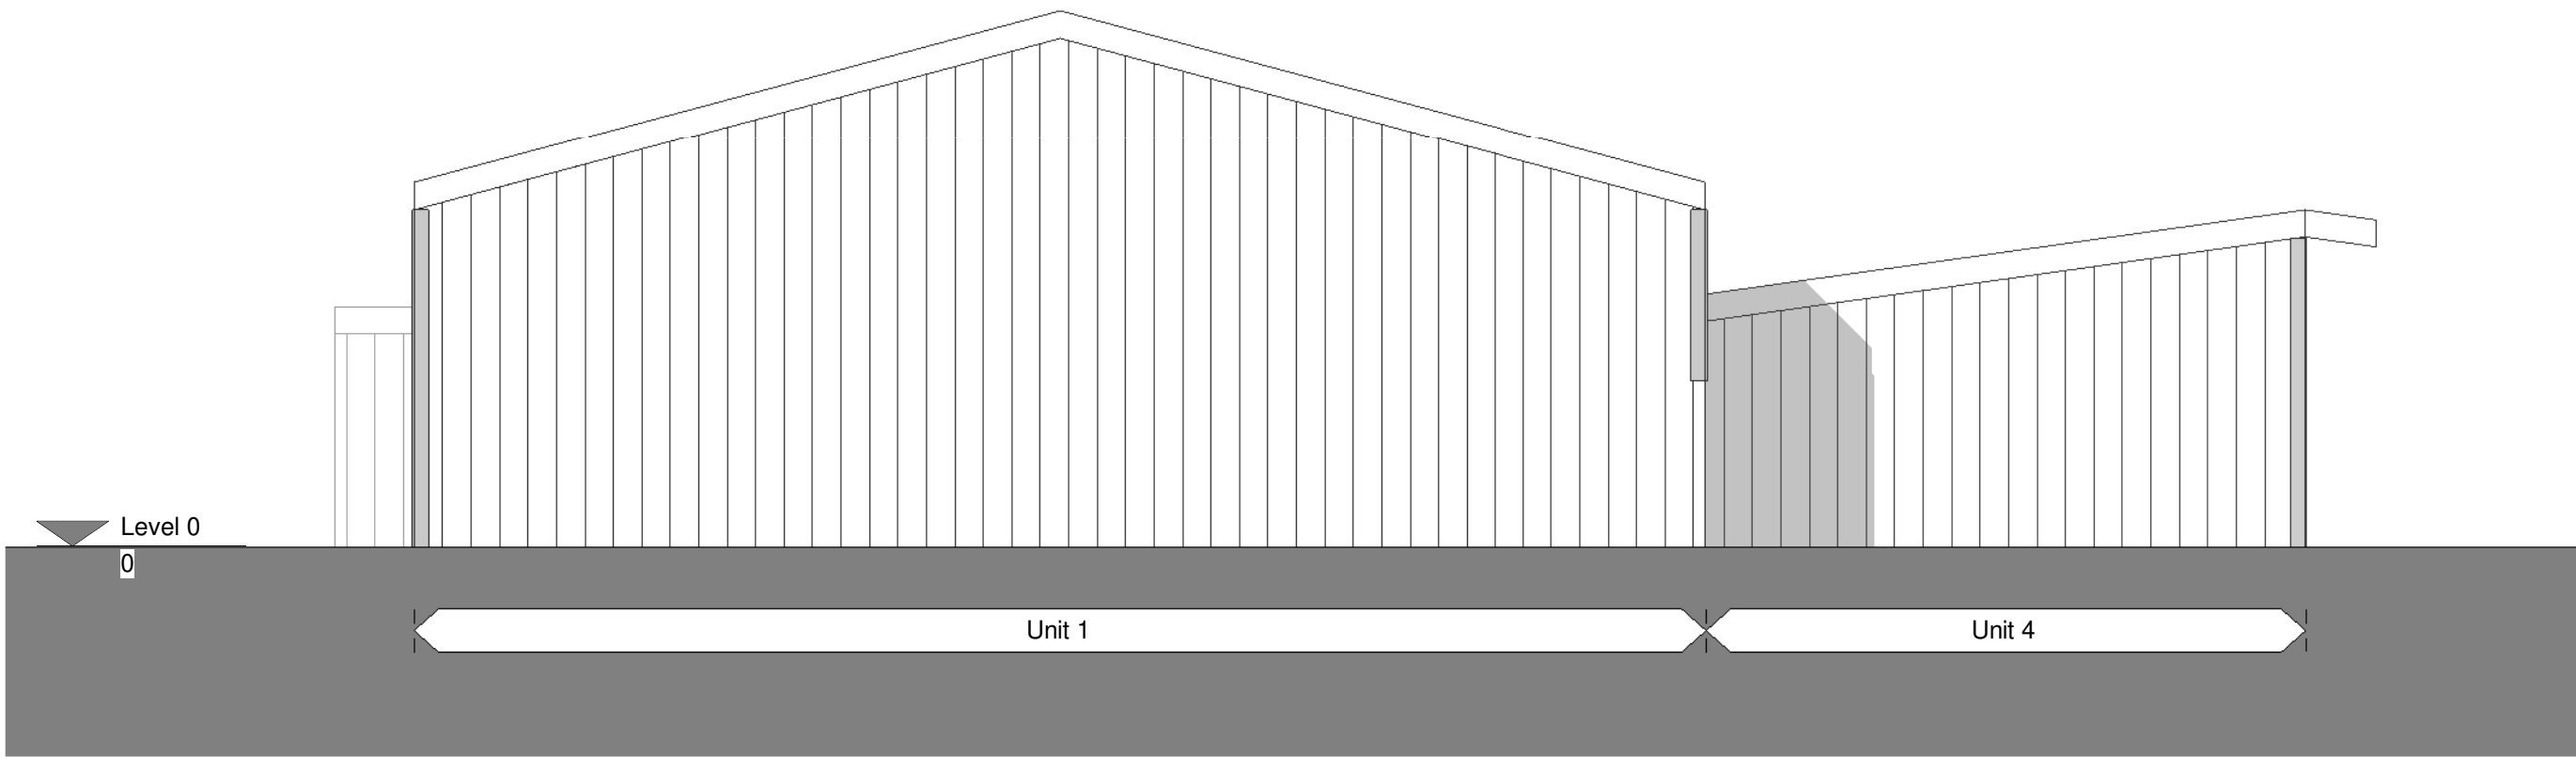

Existing North Elevation_Block 1
1 : 100

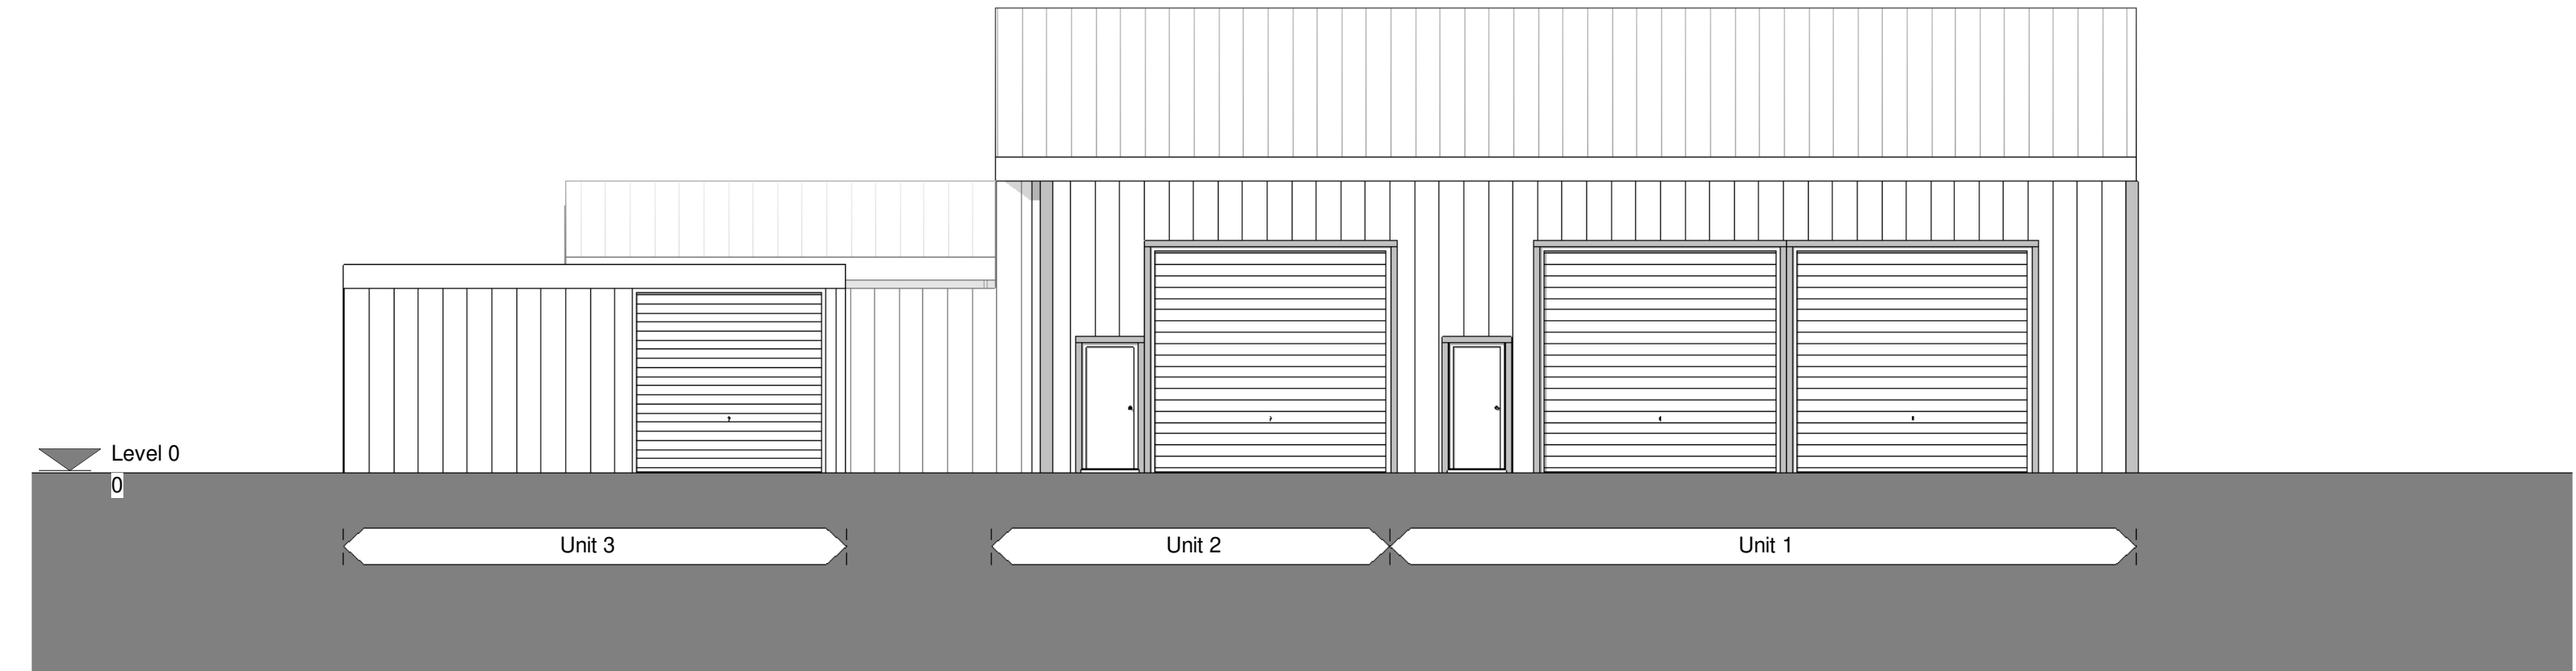

Existing East Elevation_Block 1
1 : 100

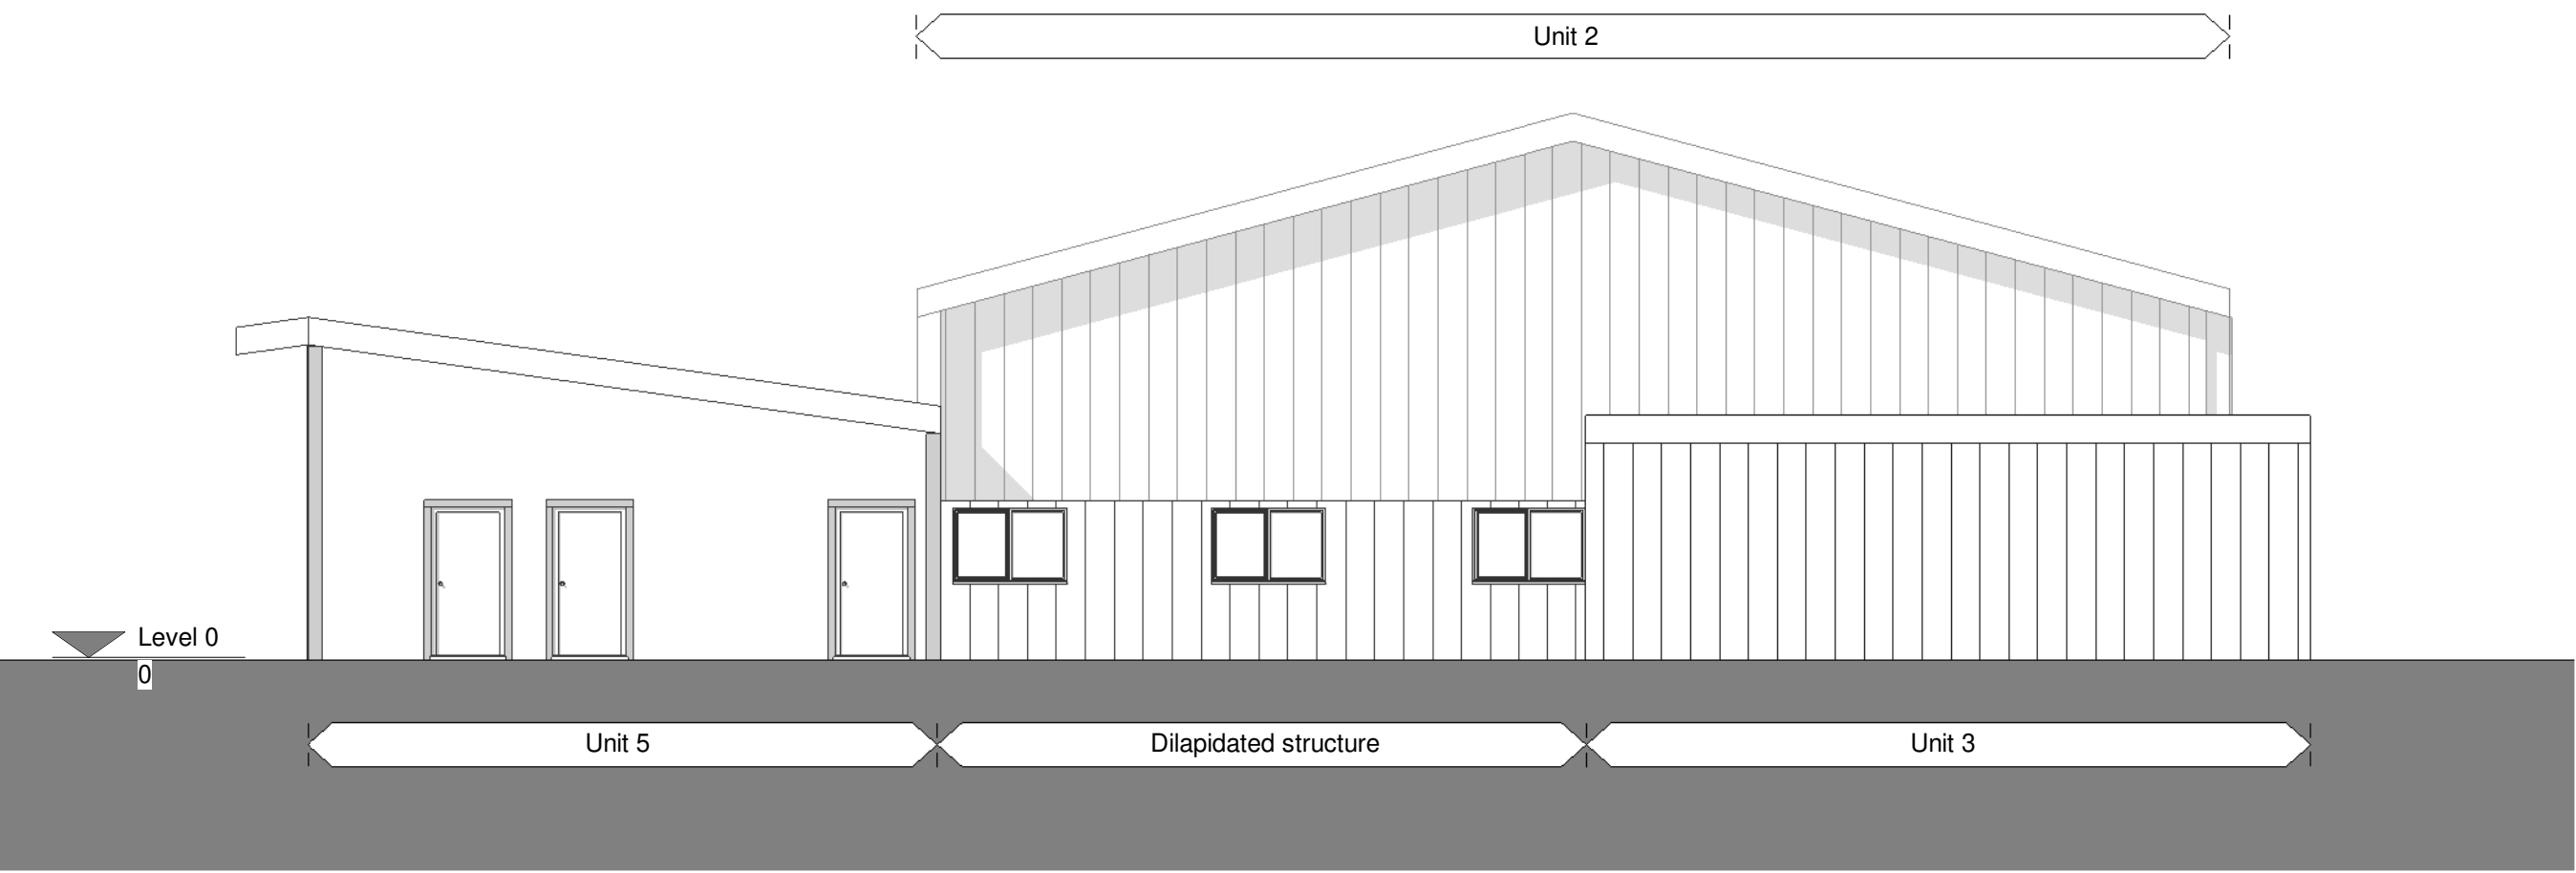

Existing South Elevation_Block 1
1 : 100

0m 2m 4m 6m 8m

CDM REGULATIONS 2015. All current drawings and specifications for the project must be read in conjunction with the Designer's Hazard and Environment Assessment Record. All intellectual property rights reserved.

Designed with reference to the surveys, information and reports listed: Ordnance Survey Promap, Licence number 100022432

James Kelly Architects Ltd t/a Solid Void – 16 Woolfenden Way, Wardle, OL12 9SS
Tel: 07949448088 – Email: solidvoid@outlook.com – Web: www.solidvoid.co.uk - Company No. 08545034

Rev	Date	Description
-	05.04.23	Pre-App Submission
A	28.11.23	Planning Issue
B	16.01.23	Planning Issue

Dwn	Ckd	Drawn	JK
		Checked	JK
		Date	APR 2023
		Scale @ A1	1 : 100

**Riverside Industrial Estate,
Littleborough (2322)**
Existing Elevations 01
Block 1

**RIE-SVA-ZZ-ZZ-DR-A-2010
REV B**
PLANNING

SOLIDVOID