



This drawing represents design intent and concept. The information given is based on information issued by third parties and therefore no degree of accuracies can be given. All features and dimensions are subject to clarification, and all dimensions must be checked on site. Any discrepancies or errors should be noted and reported before proceeding.

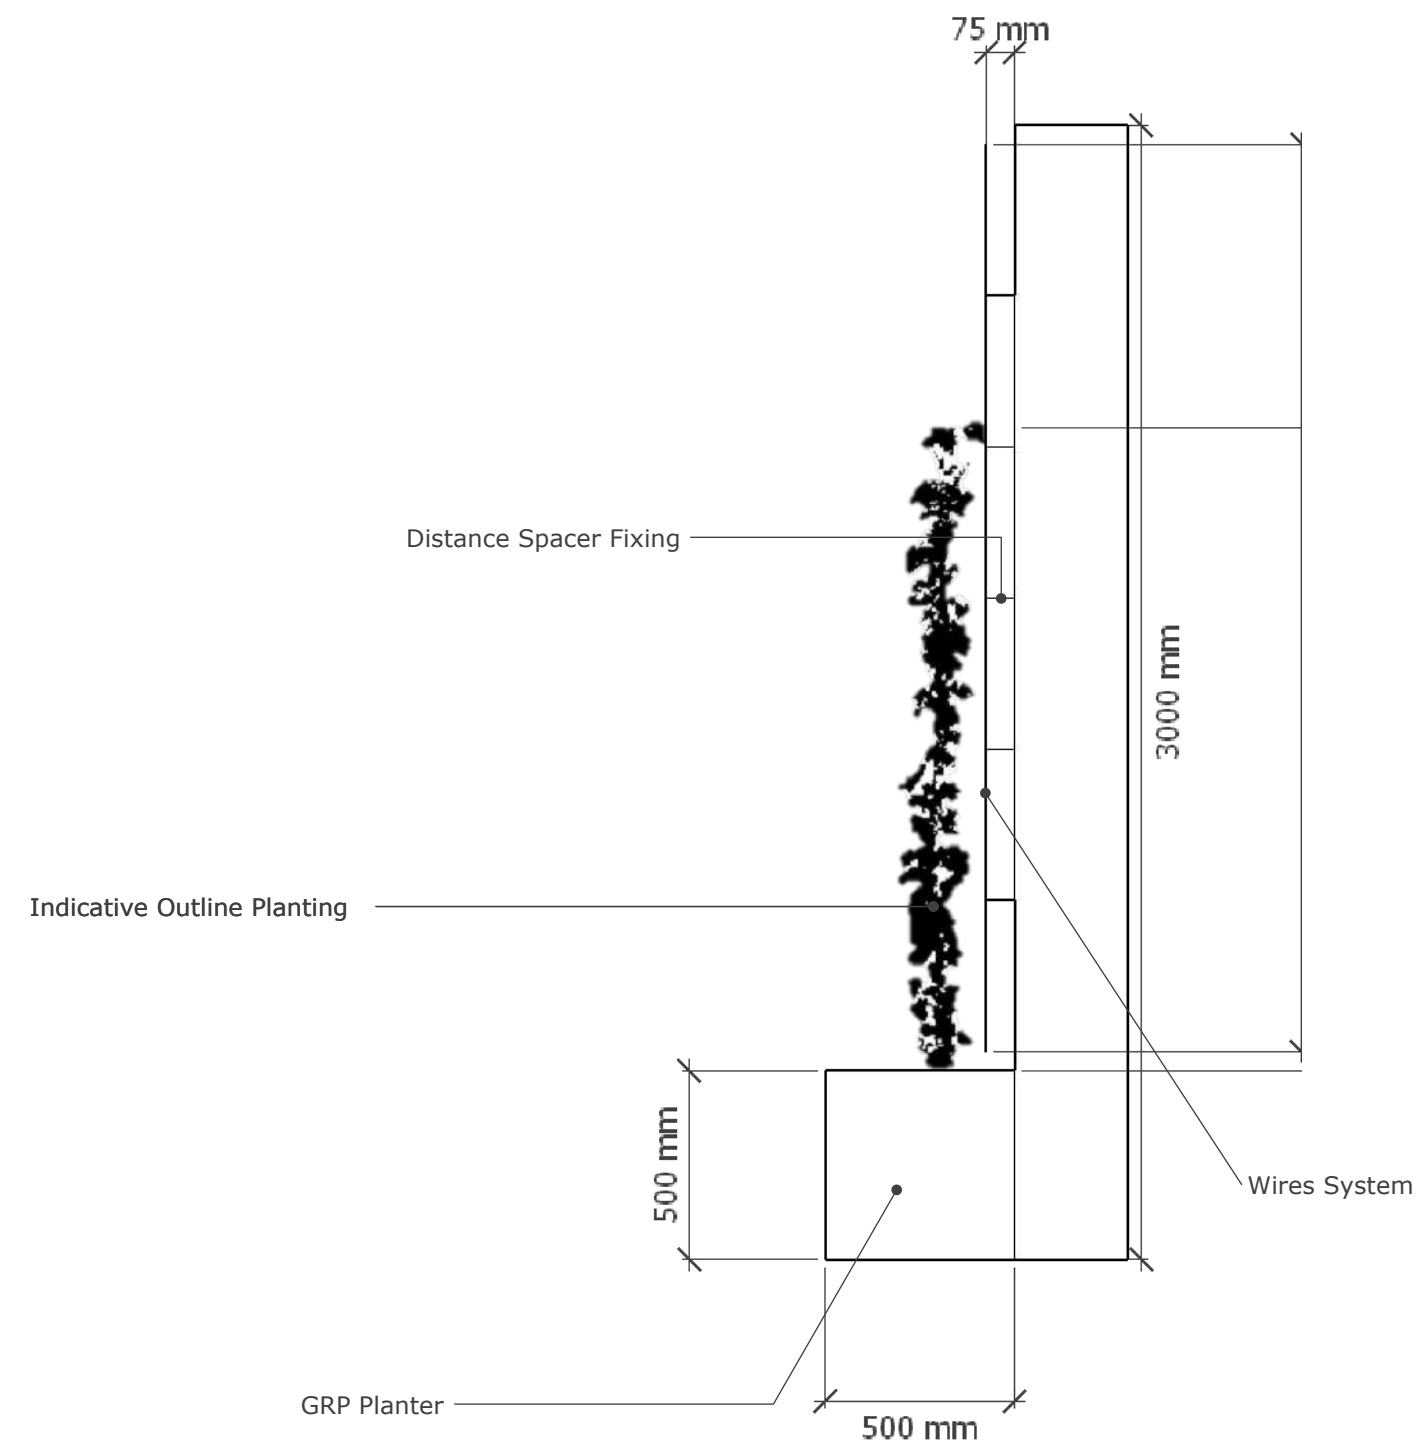

Specification:

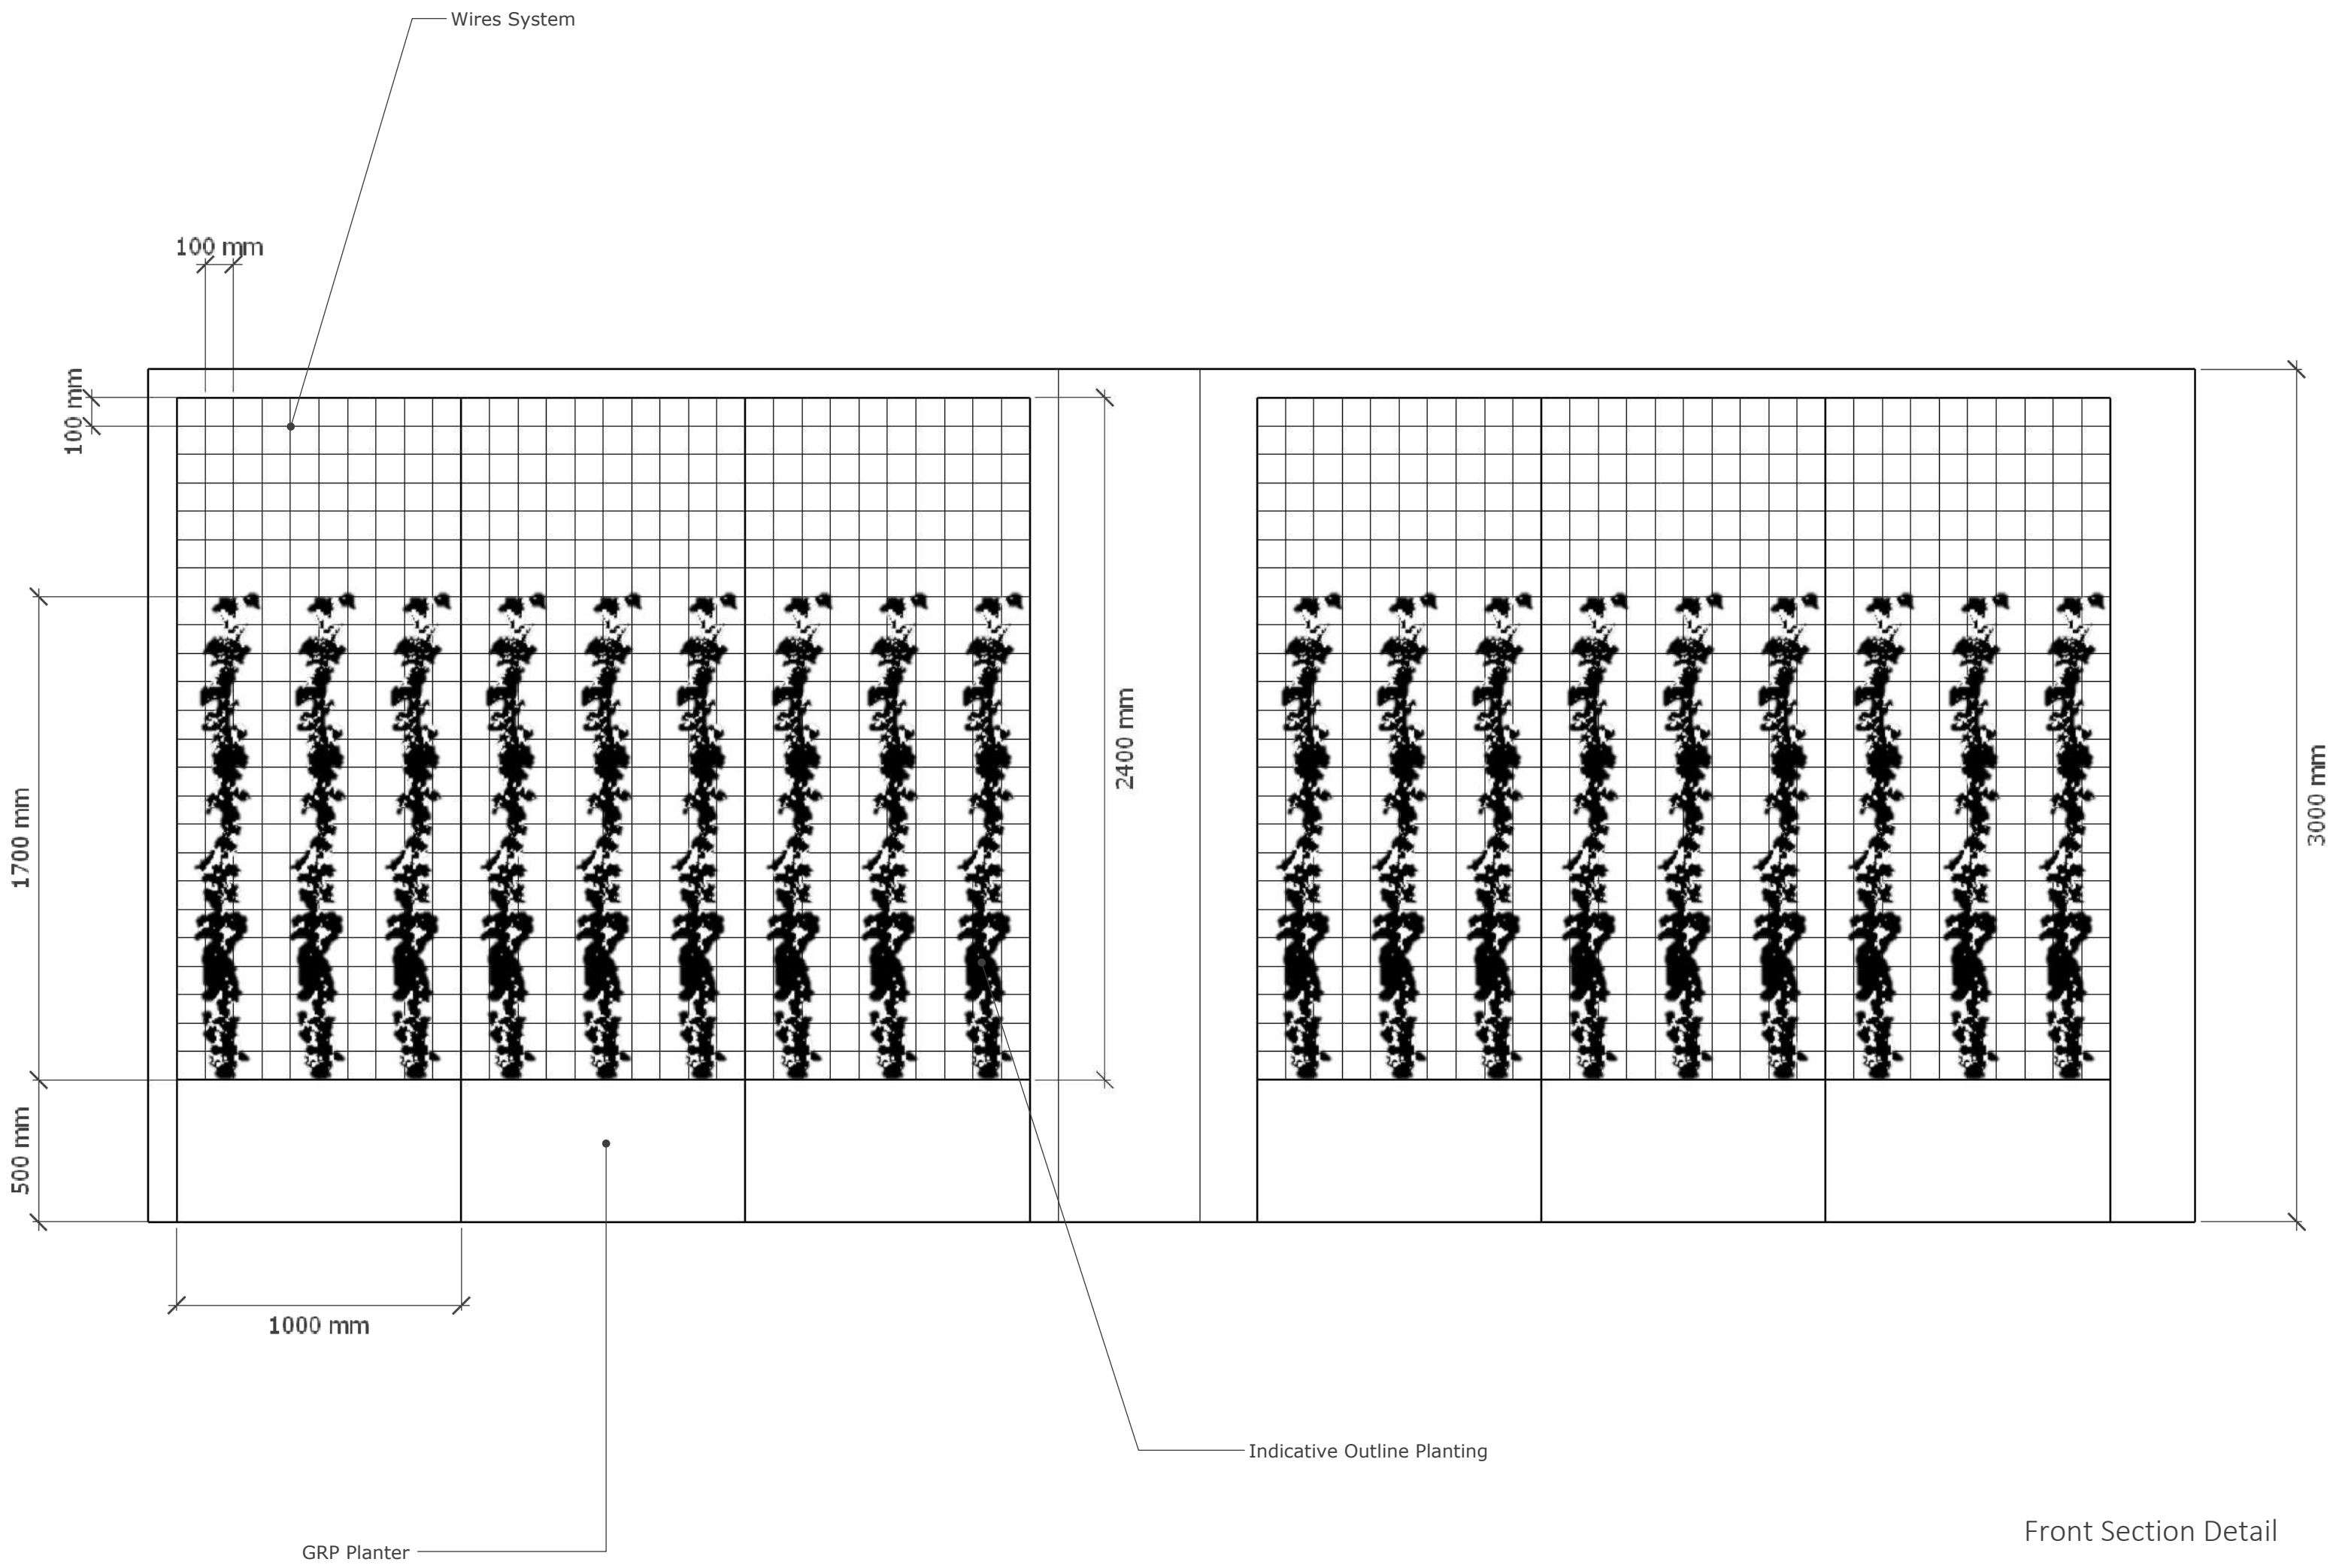

An equal mix of the two shown Hedera Helix species have been specified for the planting.
Planters to be GRP to Matt RAL 9004 Signal Black

Irrigation tap timer location tbc, proposed location to be at or around 600mm off FFL of roof, on either the far left or far right hand side of the walls.

-	Drawing first created	AFC	16/10/2023
Revision	Description	By	Date
Drawing Description: Construction Drawing to show the build up and layout of rooftop climbing planters onto wires system with in built in irrigation system.			
Project Ref: Truman - Wardle Academy			
Drawn By: AFC	Drawing Status: Construction		
Scale: 1:20 @ A1	Date Created: 16/10/2023	Rev: -	
exubia			
01865 407337 ● hello@exubia.co.uk ● www.exubia.co.uk			