



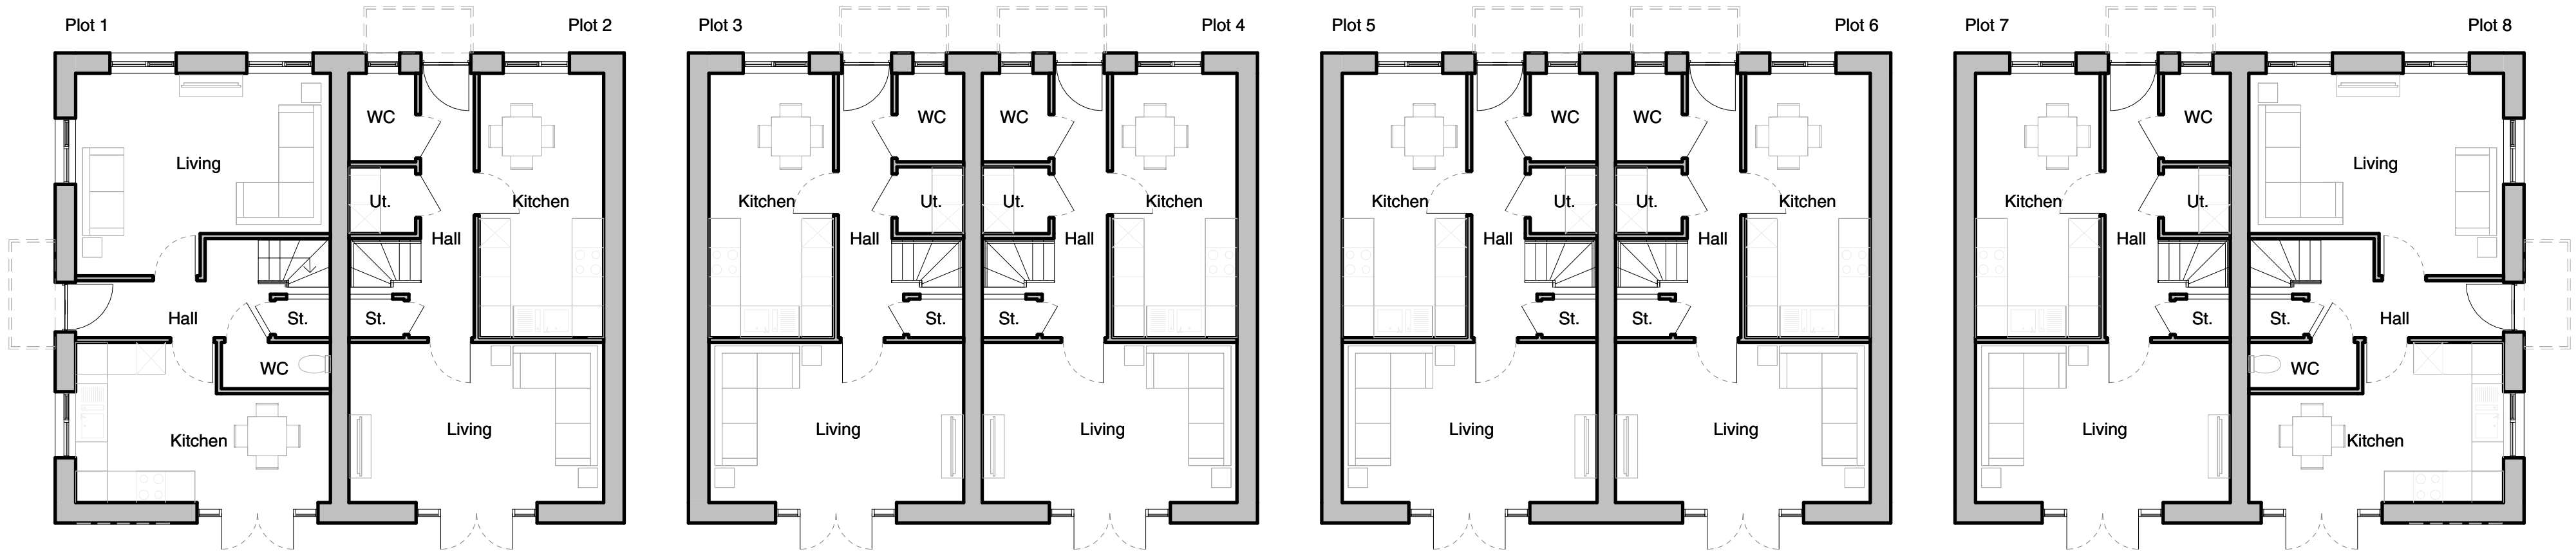

1 Ground Floor General Arrangement Plan

1 : 100

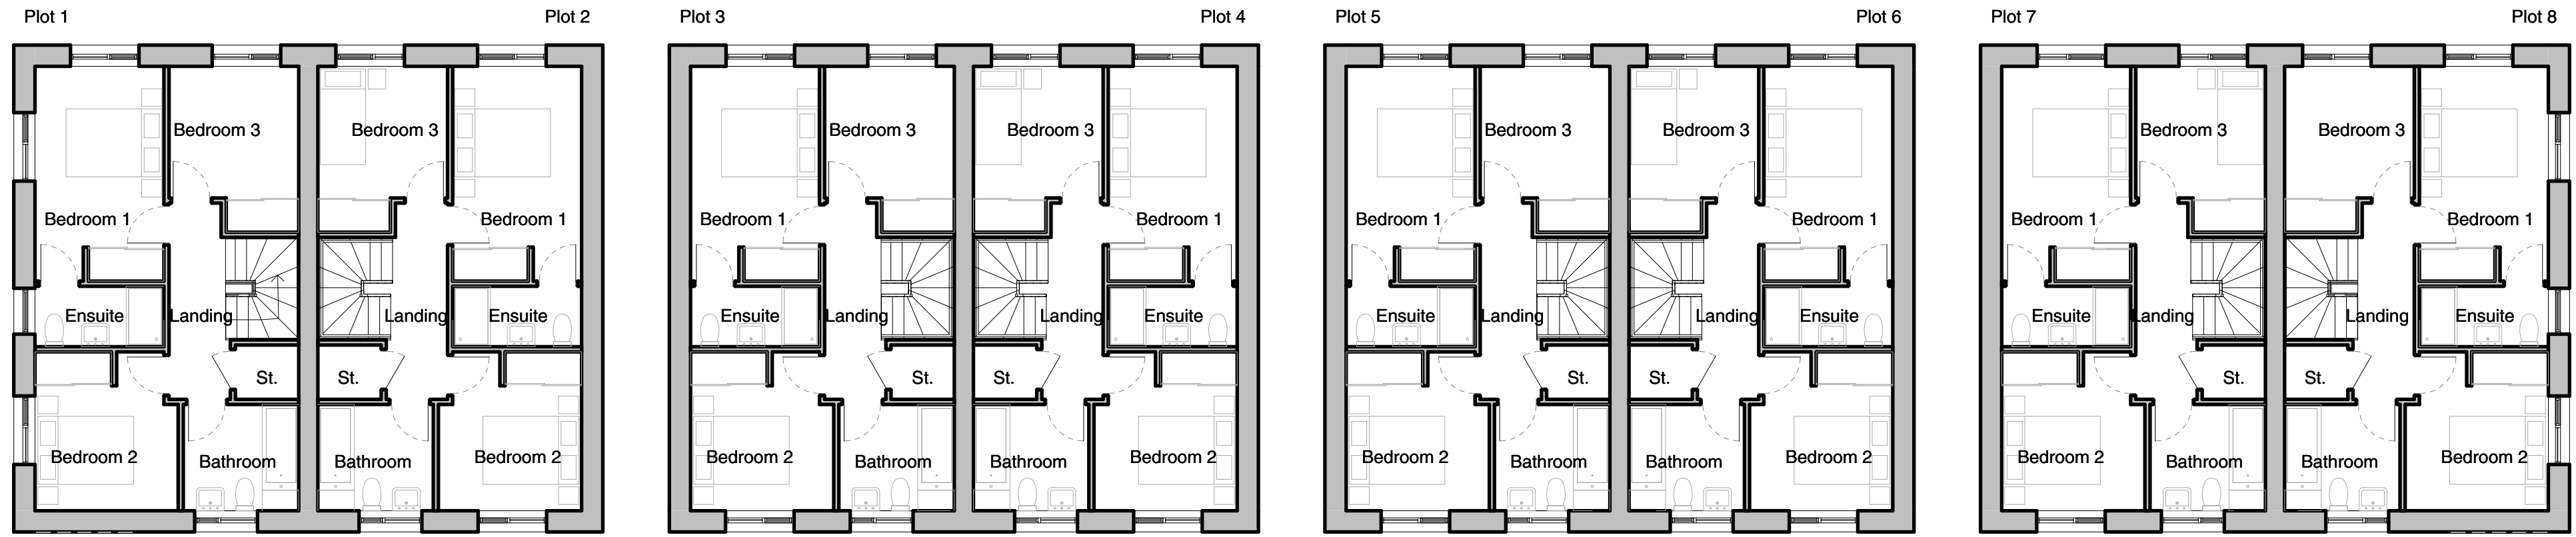

2 First Floor General Arrangement Plan

1 : 100