


All dimensions are to be checked on site, any discrepancies are to be reported to the Architect before work commences. Do not scale from this drawing.

This drawing is to be read in conjunction with all relevant consultants and specialists drawings / documents, any discrepancies are to be reported to the Architect before the affected work commences.

All structural components shown are indicative only. Details / calculations of structural members are to be provided by the Structural Engineer.

This drawing is copyright.

A	First Issue	16/12/2021
B	Amendments Following Comments Received from LPA on 20/04/2022	29/04/2022

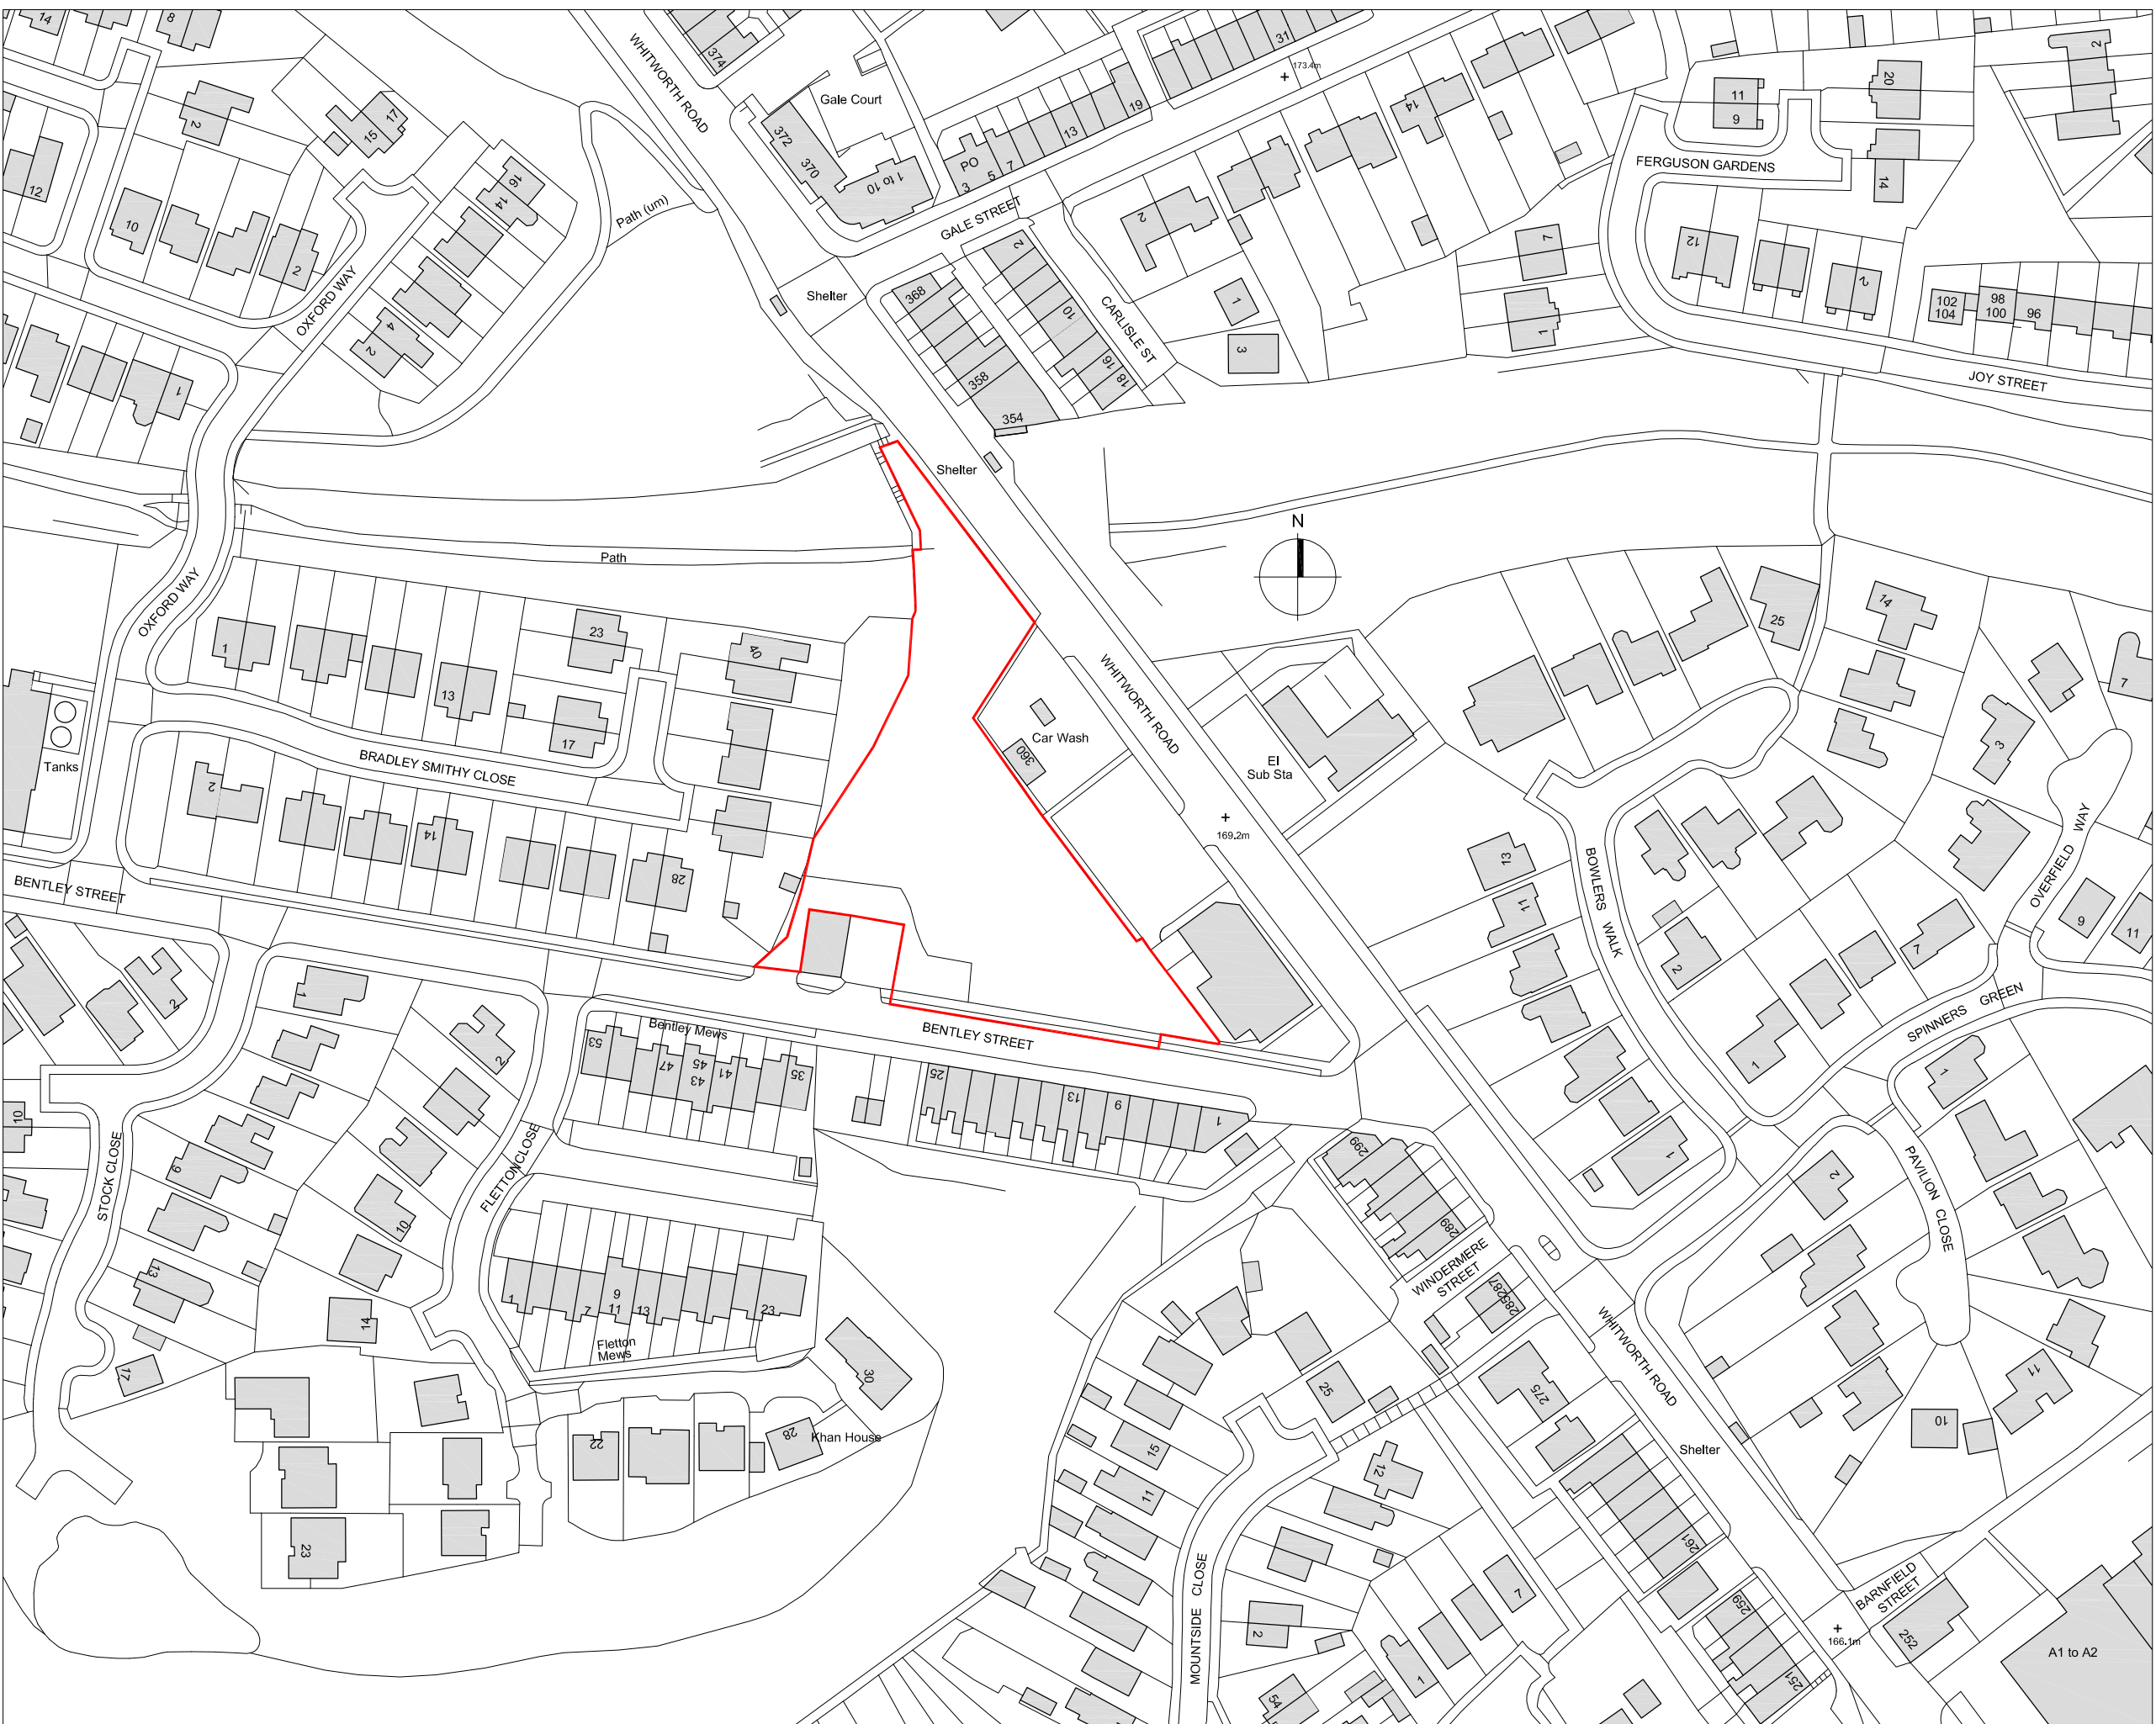

Location Plan 1:1250

Scale Bar 1:1250

0 50 100 150m



Tel : 0161 877 9587 10/F, 1 City Approach, Albert Street, Eccles, Manchester, M30 0BS, UK

Client:

Dream Developments Northwest Ltd

Project:
Land opposite to 1-35 Bentley Street, Rochdale
OL12 6EU

Drawing Title:

Location Plan

Scale: 1:1250 @ A1 Date: October 2021

Drawing No: 9757/001 Revision: B