
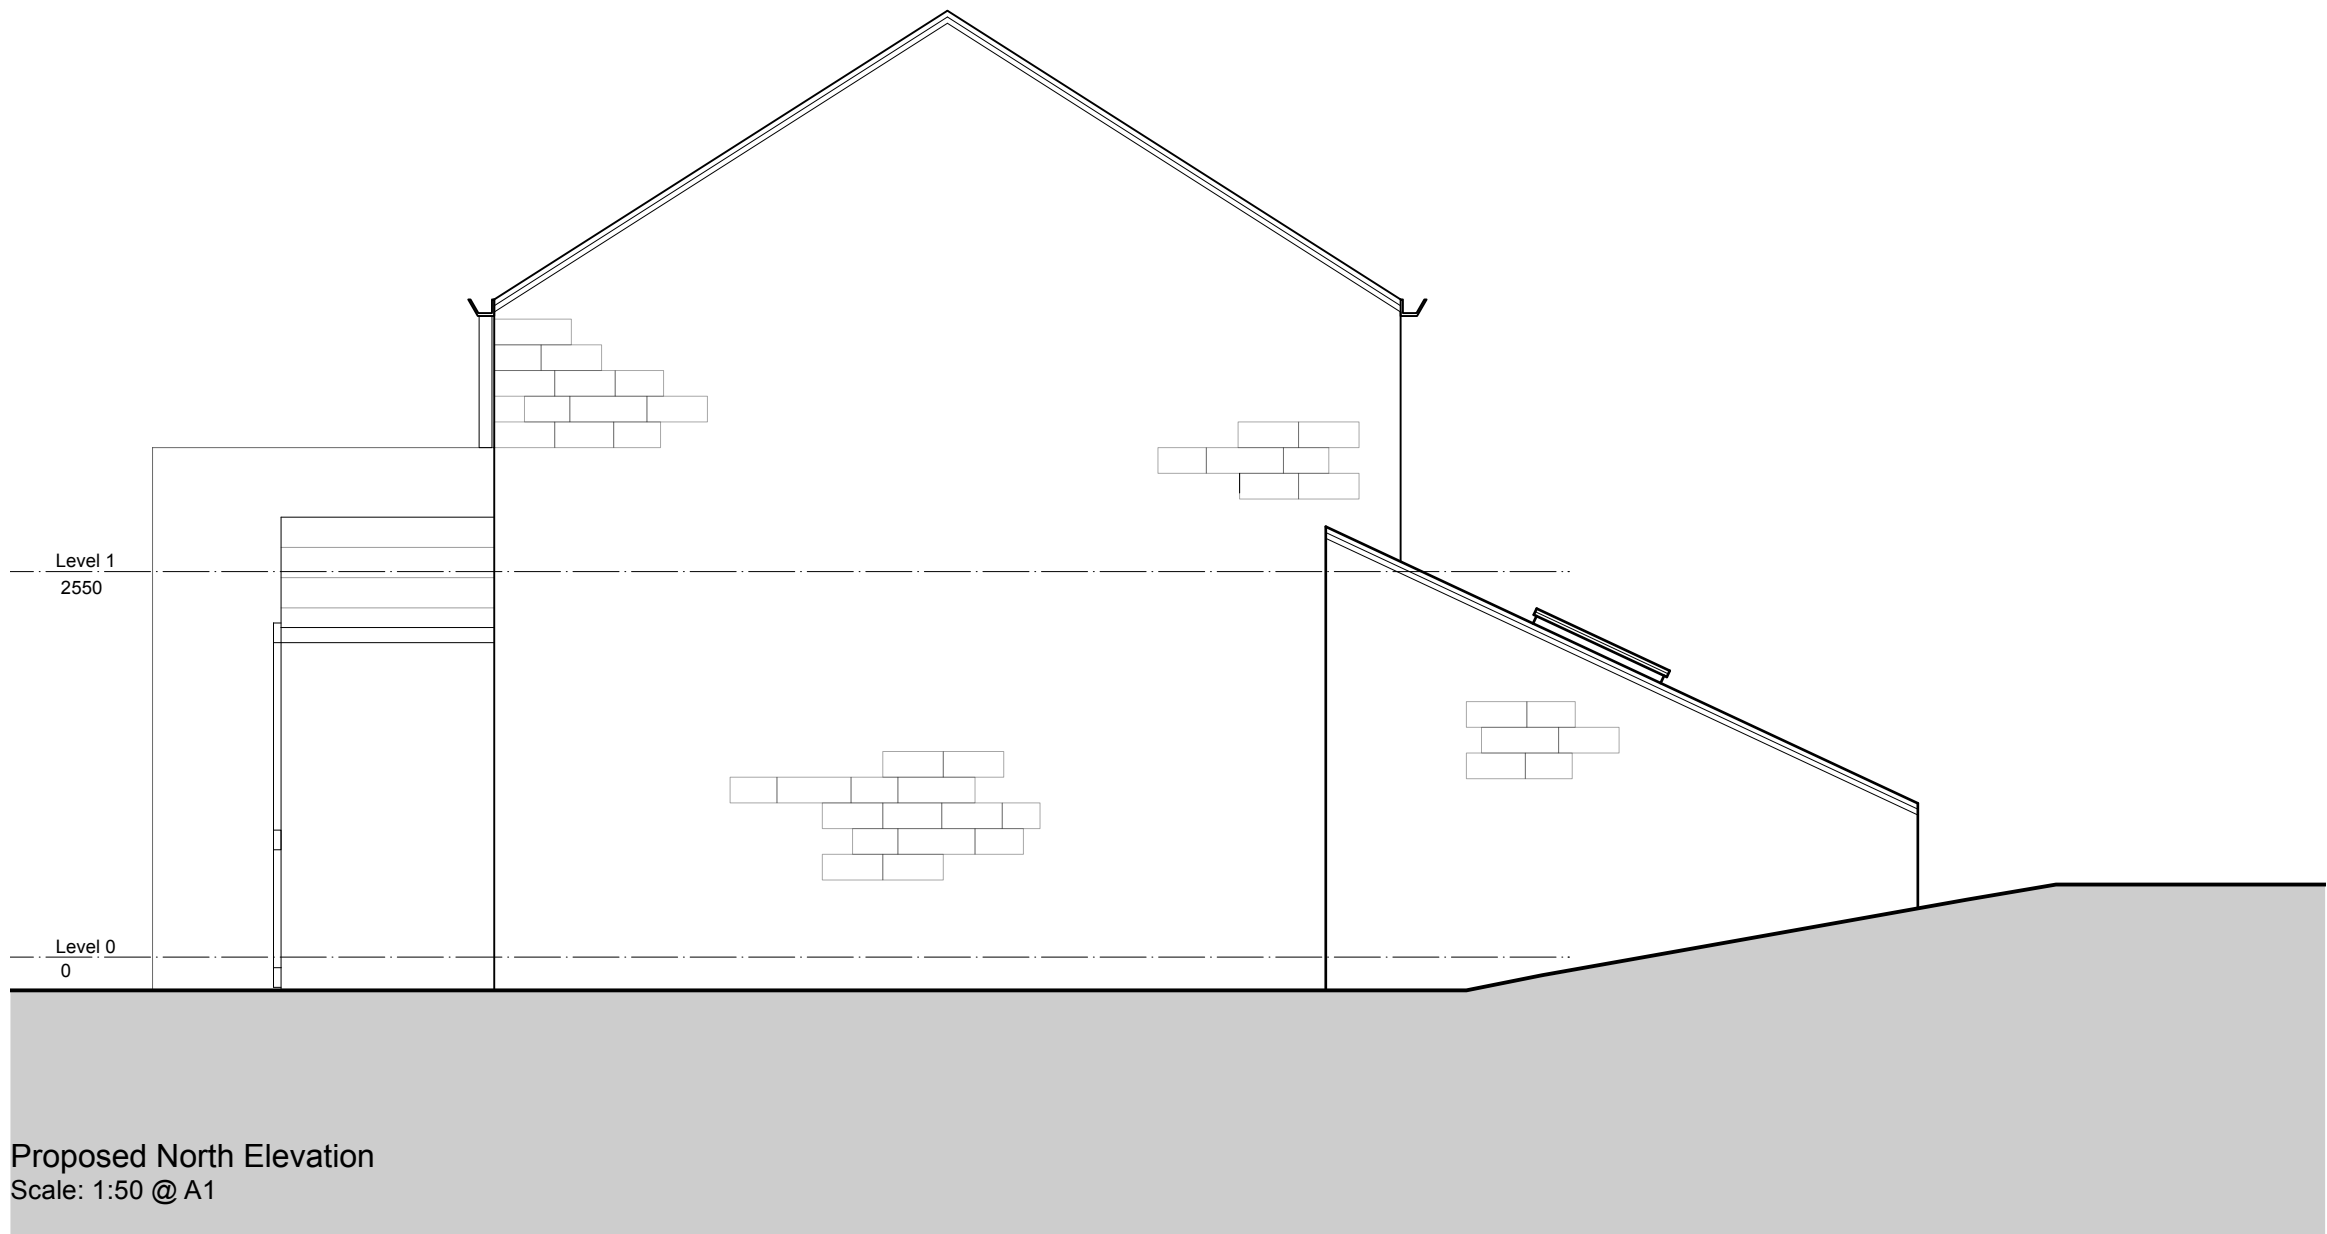


Revision
Project
House Extension
Address
**Syke Farm, Rooley Moor
Road, OL12 6BN**
Client
Robert Brierley
Drawing
Proposed Elevations

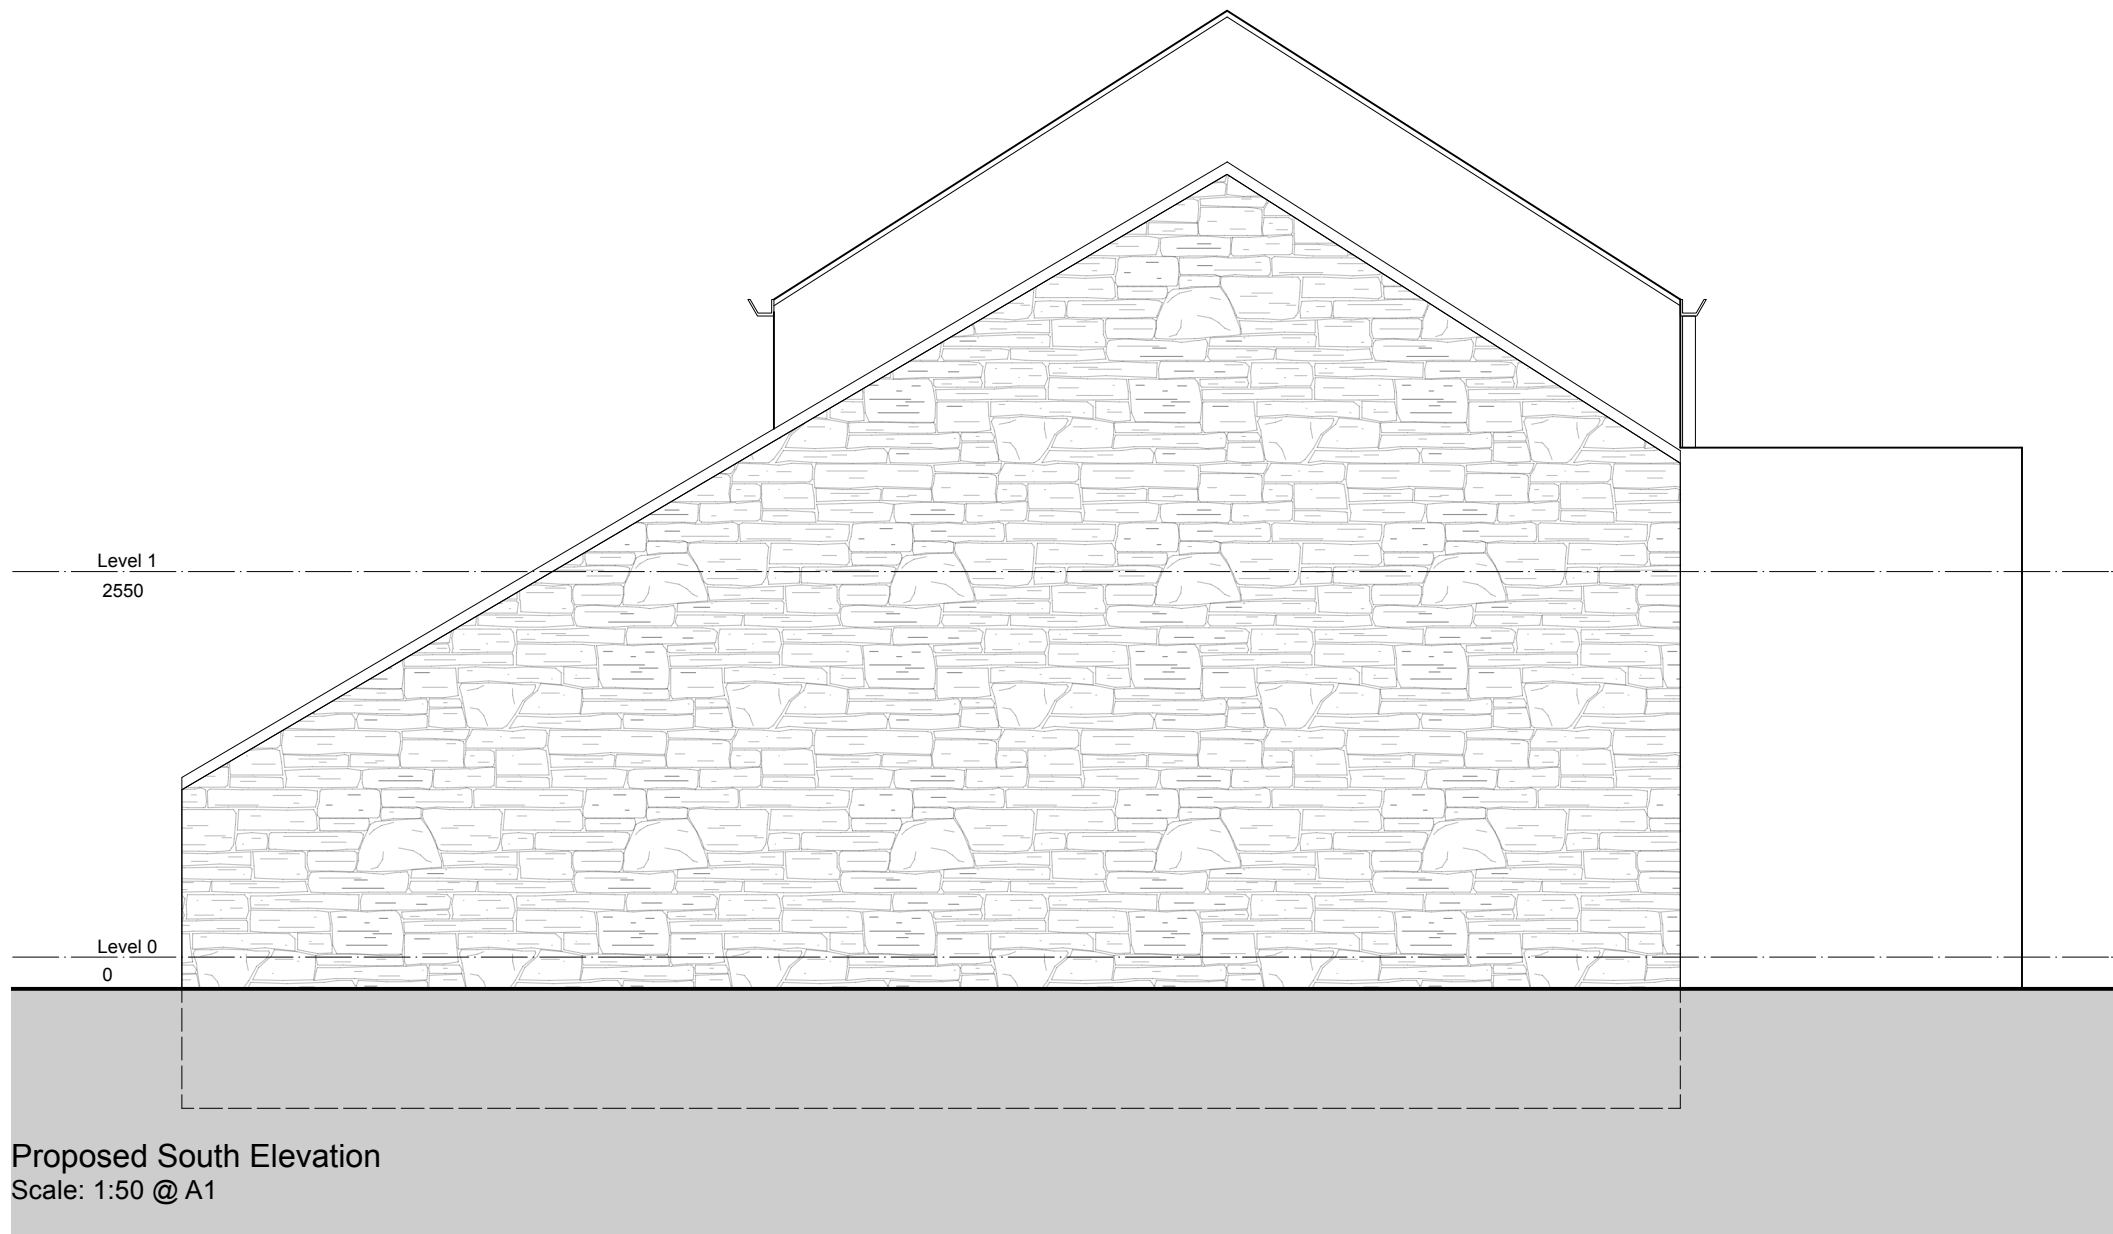

www.storah.com mail@storah.com 01706 813214
Scale Sheet Size Date Drawn
1:50 ISO A1 MC

Drawing Number Revision

24-055 - 211