


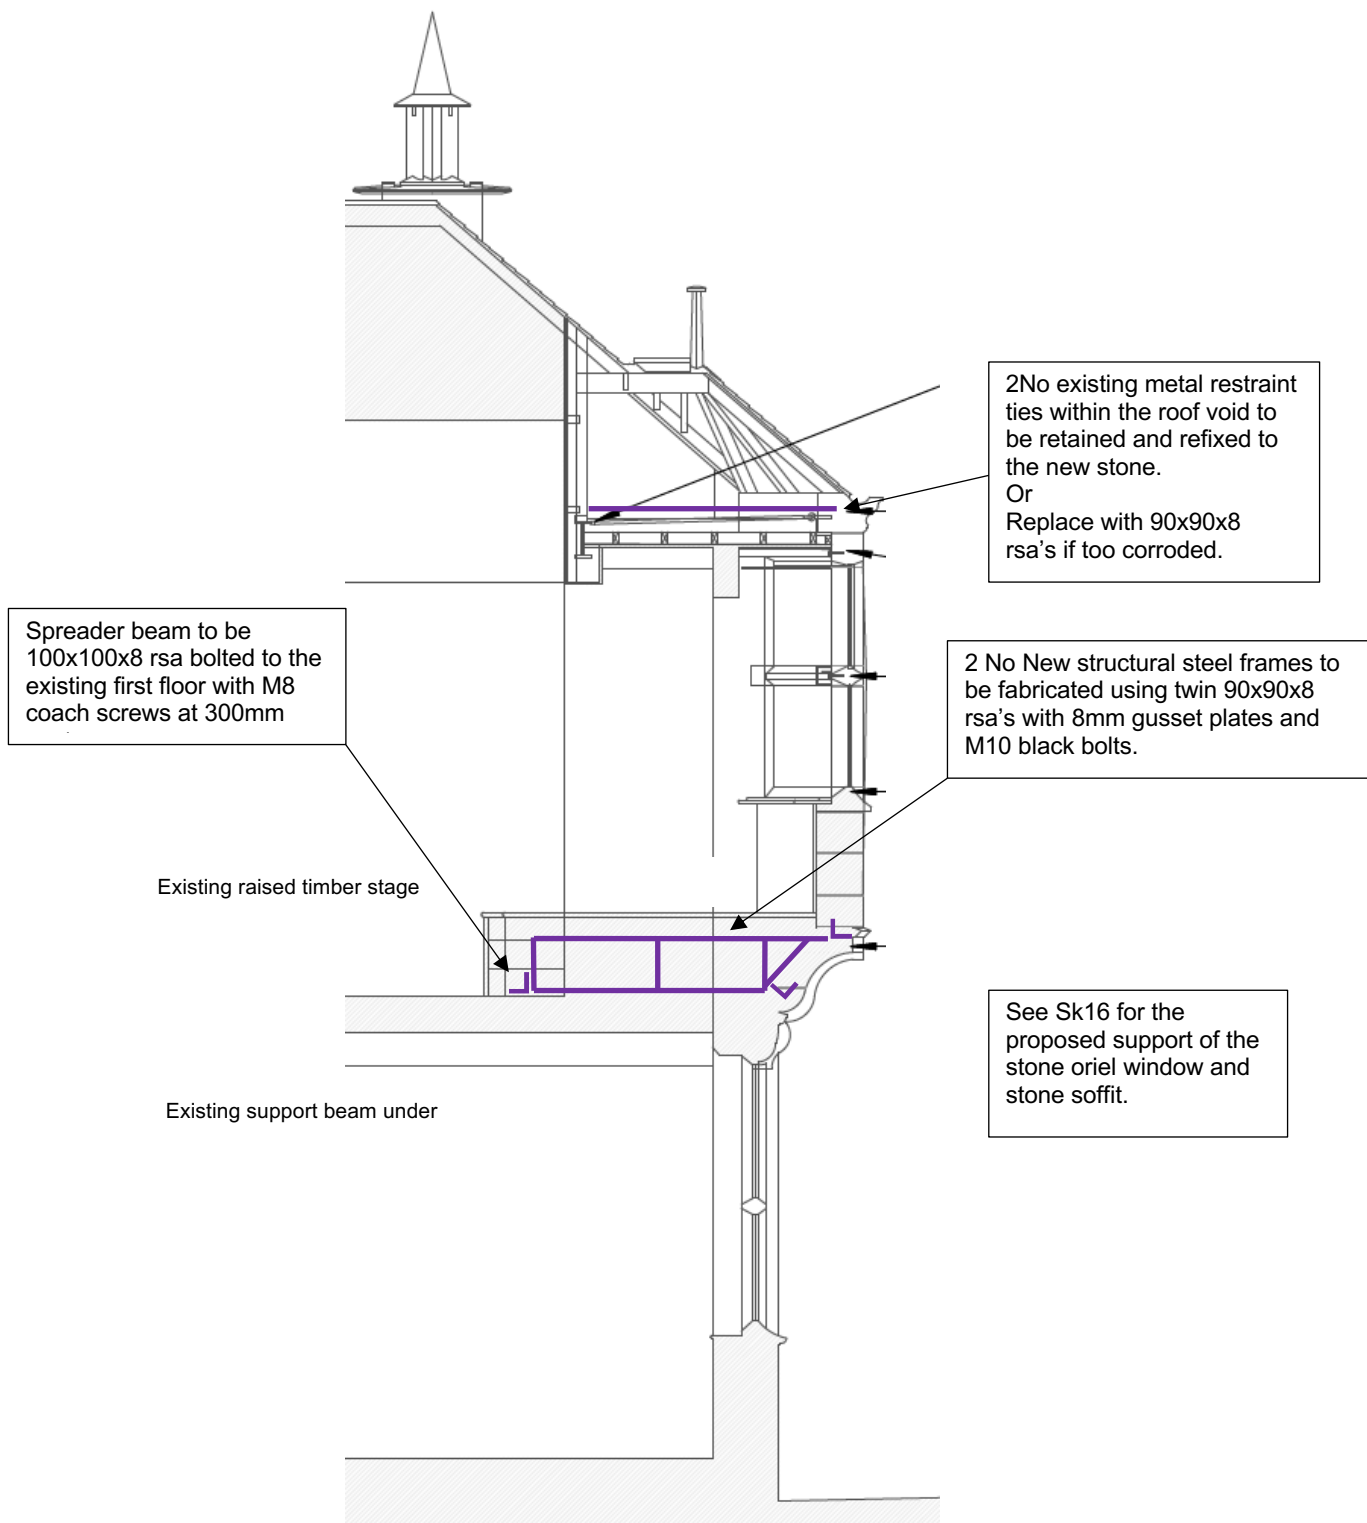

Rev A July 2023 – Issued for tender purposes.



Blackett-Ord Conservation Engineering

5th Floor, Horton House, Exchange Flags, Liverpool, L2 3PF
Tel: 0151 353 7130 - email: ian@blackett-ordconservation.co.uk

Milnrow Library Oriel Window Repairs Section Thro' Oriel Window

Job No: Z59 Date: June 2023 Drg No SK15 Rev A