


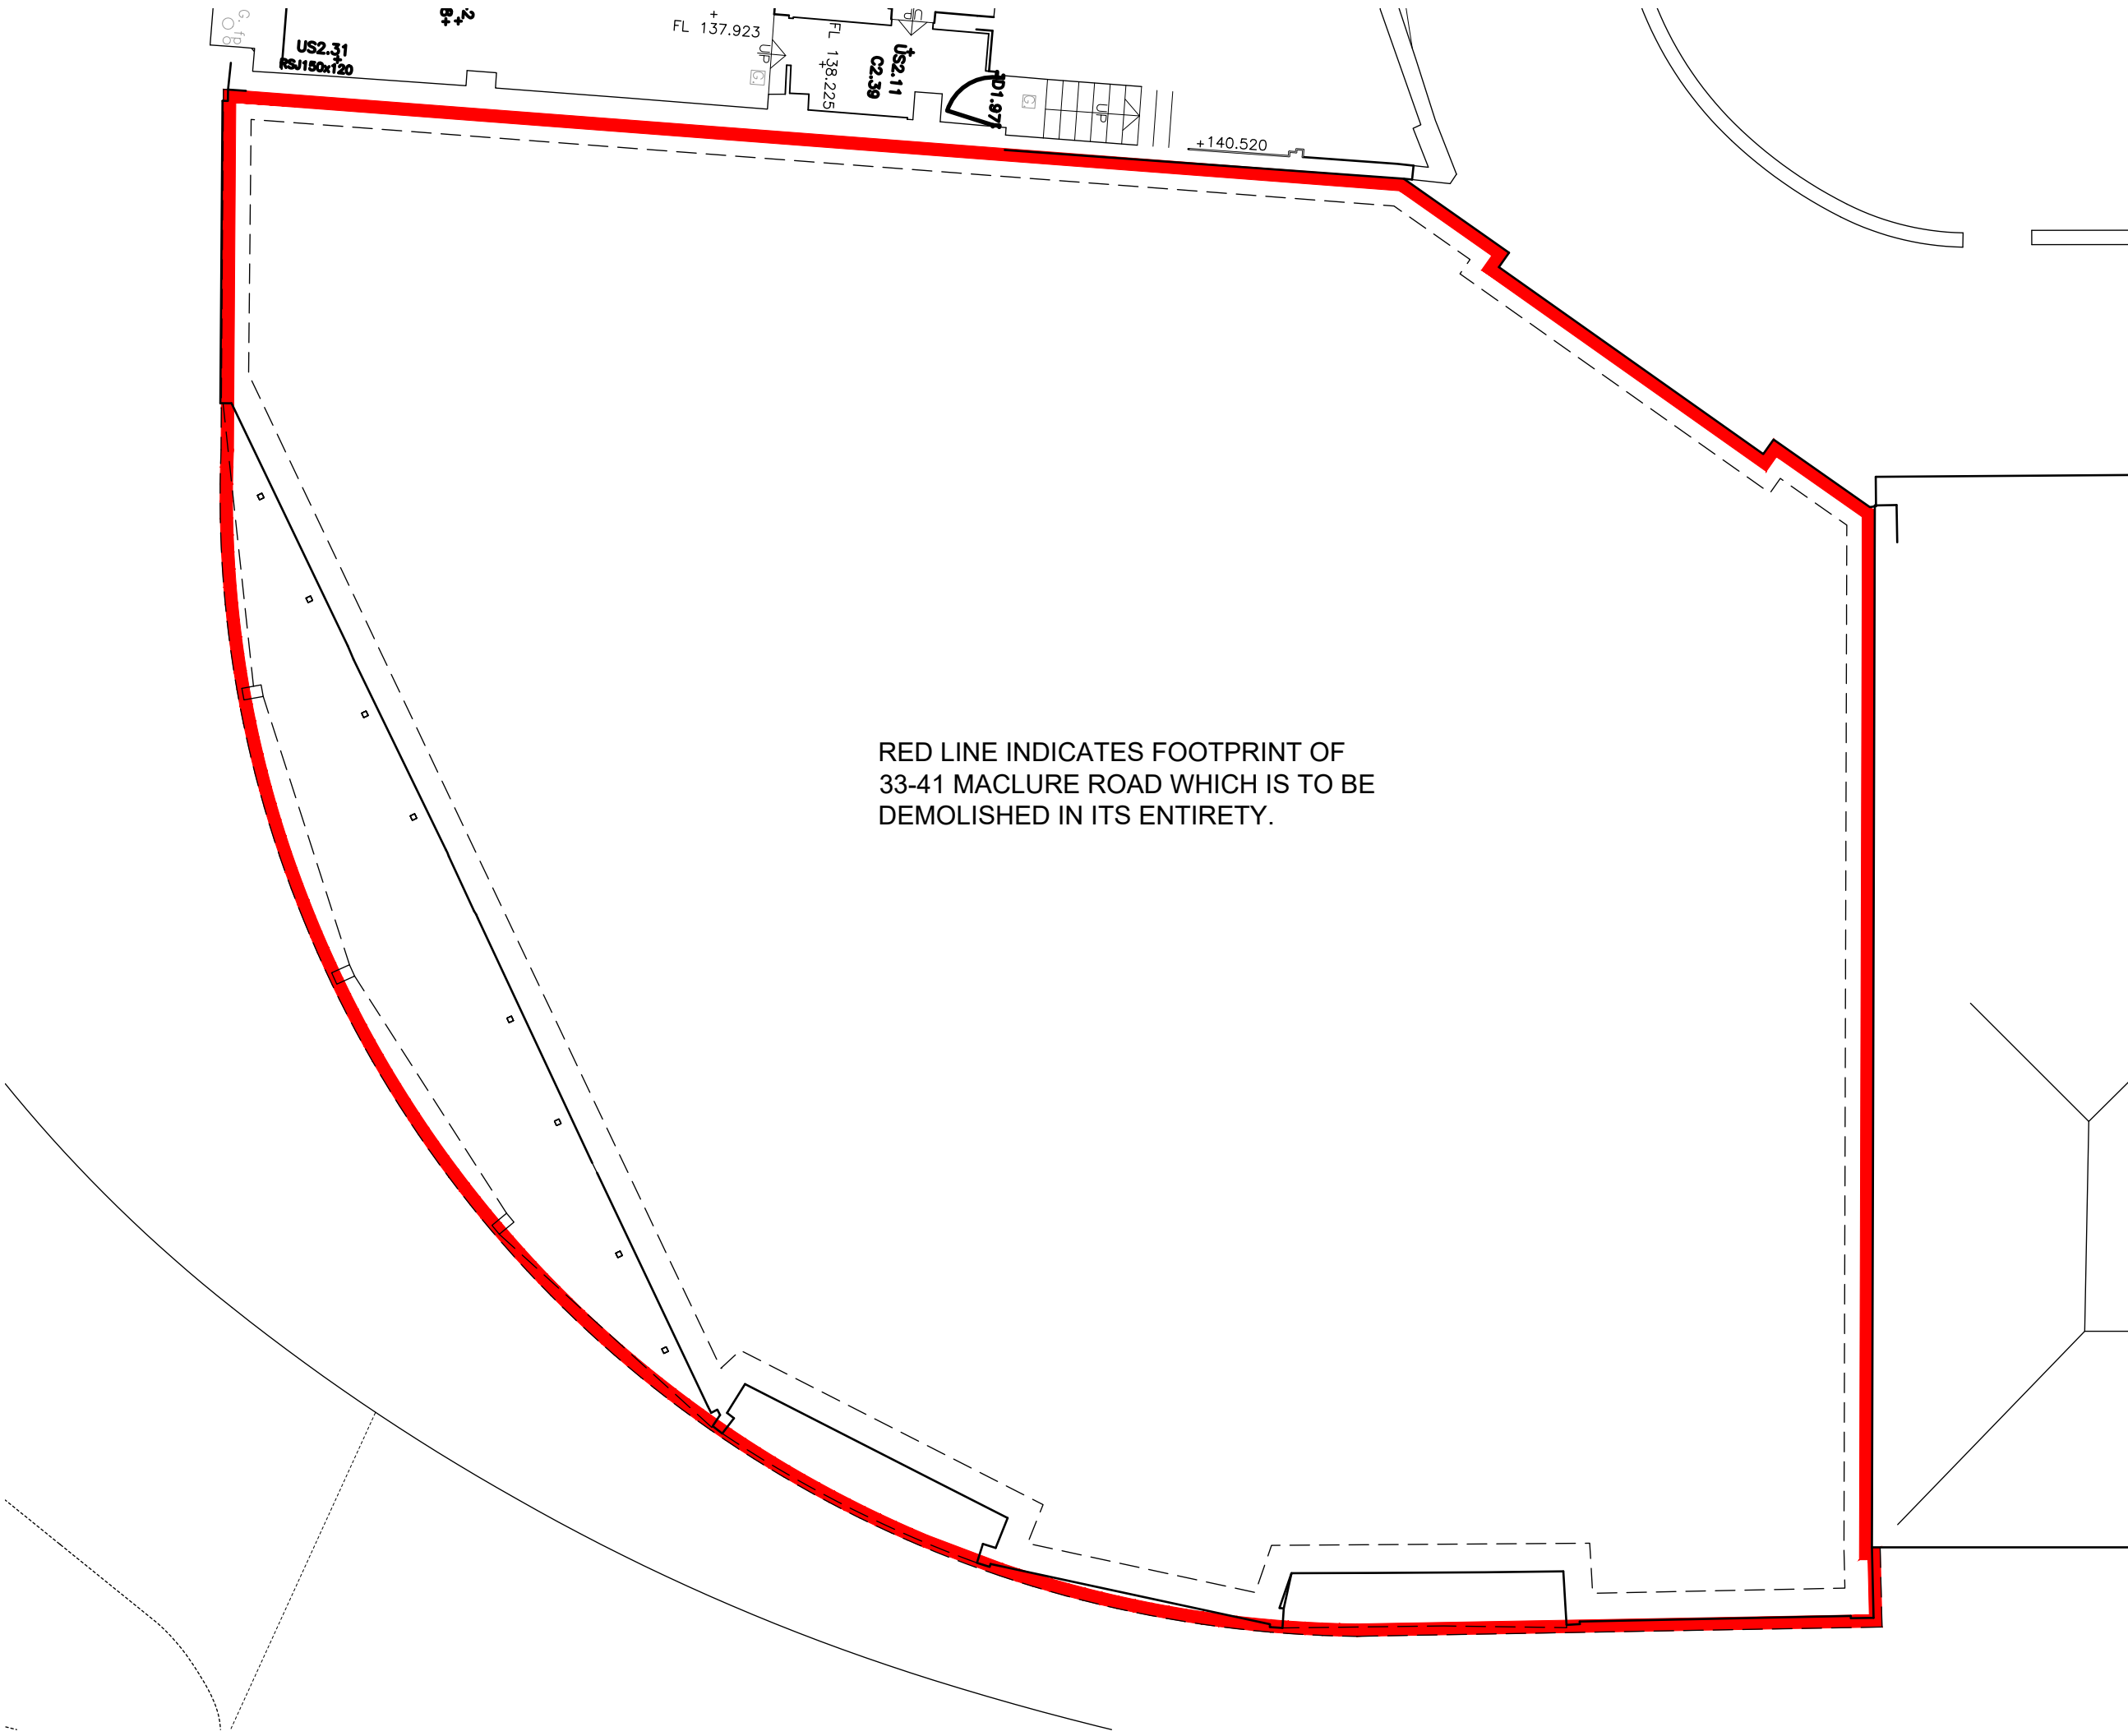

RED LINE INDICATES FOOTPRINT OF
33-41 MACLURE ROAD WHICH IS TO BE
DEMOLISHED IN ITS ENTIRETY.

GENERAL NOTES:

ALL DIMENSIONS ARE TO BE CHECKED
ON SITE WITH ANY DISCREPANCIES
REPORTED TO THE ARCHITECT PRIOR
TO THE WORKS BEING CARRIED OUT.

ALL WORKS ARE TO BE IN ACCORDANCE
WITH THE PLANNING APPROVAL AND
ANY SUBSEQUENT APPROVED LOCAL
AUTHORITY PLANNING
CORRESPONDENCE INCLUDING
DRAWINGS, DOCUMENTS AND REPORTS.

ALL WORKS ARE TO COMPLY WITH THE
BUILDING REGULATIONS, BRITISH
STANDARDS, CODE OF PRACTICE, AND
ANY LOCAL STATUTORY
REQUIREMENTS.

ALL WORKS ARE TO COMPLY WITH
CURRENT HEALTH AND SAFETY
LEGISLATION, H.S.E.
RECOMMENDATIONS/GUIDANCE AND
THE CURRENT C.D.M. REGULATIONS.



P01	FIRST ISSUE	JDC	CJG	29.11.23
rev	description	drwn	auth	date

DO NOT SCALE OFF THIS DRAWING © LEACH RHODES WALKER 2001

LeachRhodesWalker
Architects

info@lrw.co.uk | www.lrw.co.uk
H.Q. 50 Dearnans Place Manchester M3 5LH
Manchester +44 (0)161 833 0211 **London** +44 (0)207 993 1363

CLIENT ROCHDALE DEVELOPMENT AGENCY			
PROJECT ROCHDALE STATION			
DOCUMENT NAME 8337-LRW-ZZ-00-DR-A-00-606			
DESCRIPTION PROPOSED DEMOLITION PLAN (33-41 MACLURE RD)			
REVISION P01		SCALE 1:100@ A3	
LRW PROJECT No. 8337	DATE CREATED 29.11.23	CREATED BY JDC	AUTHORISED BY CJG
PURPOSE OF ISSUE PLANNING ☒ BUILDING REGS ☐ TENDER ☐ PRELIM.COMMENT ☐ APPROVAL ☐ CONSTRUCTION ☐			