


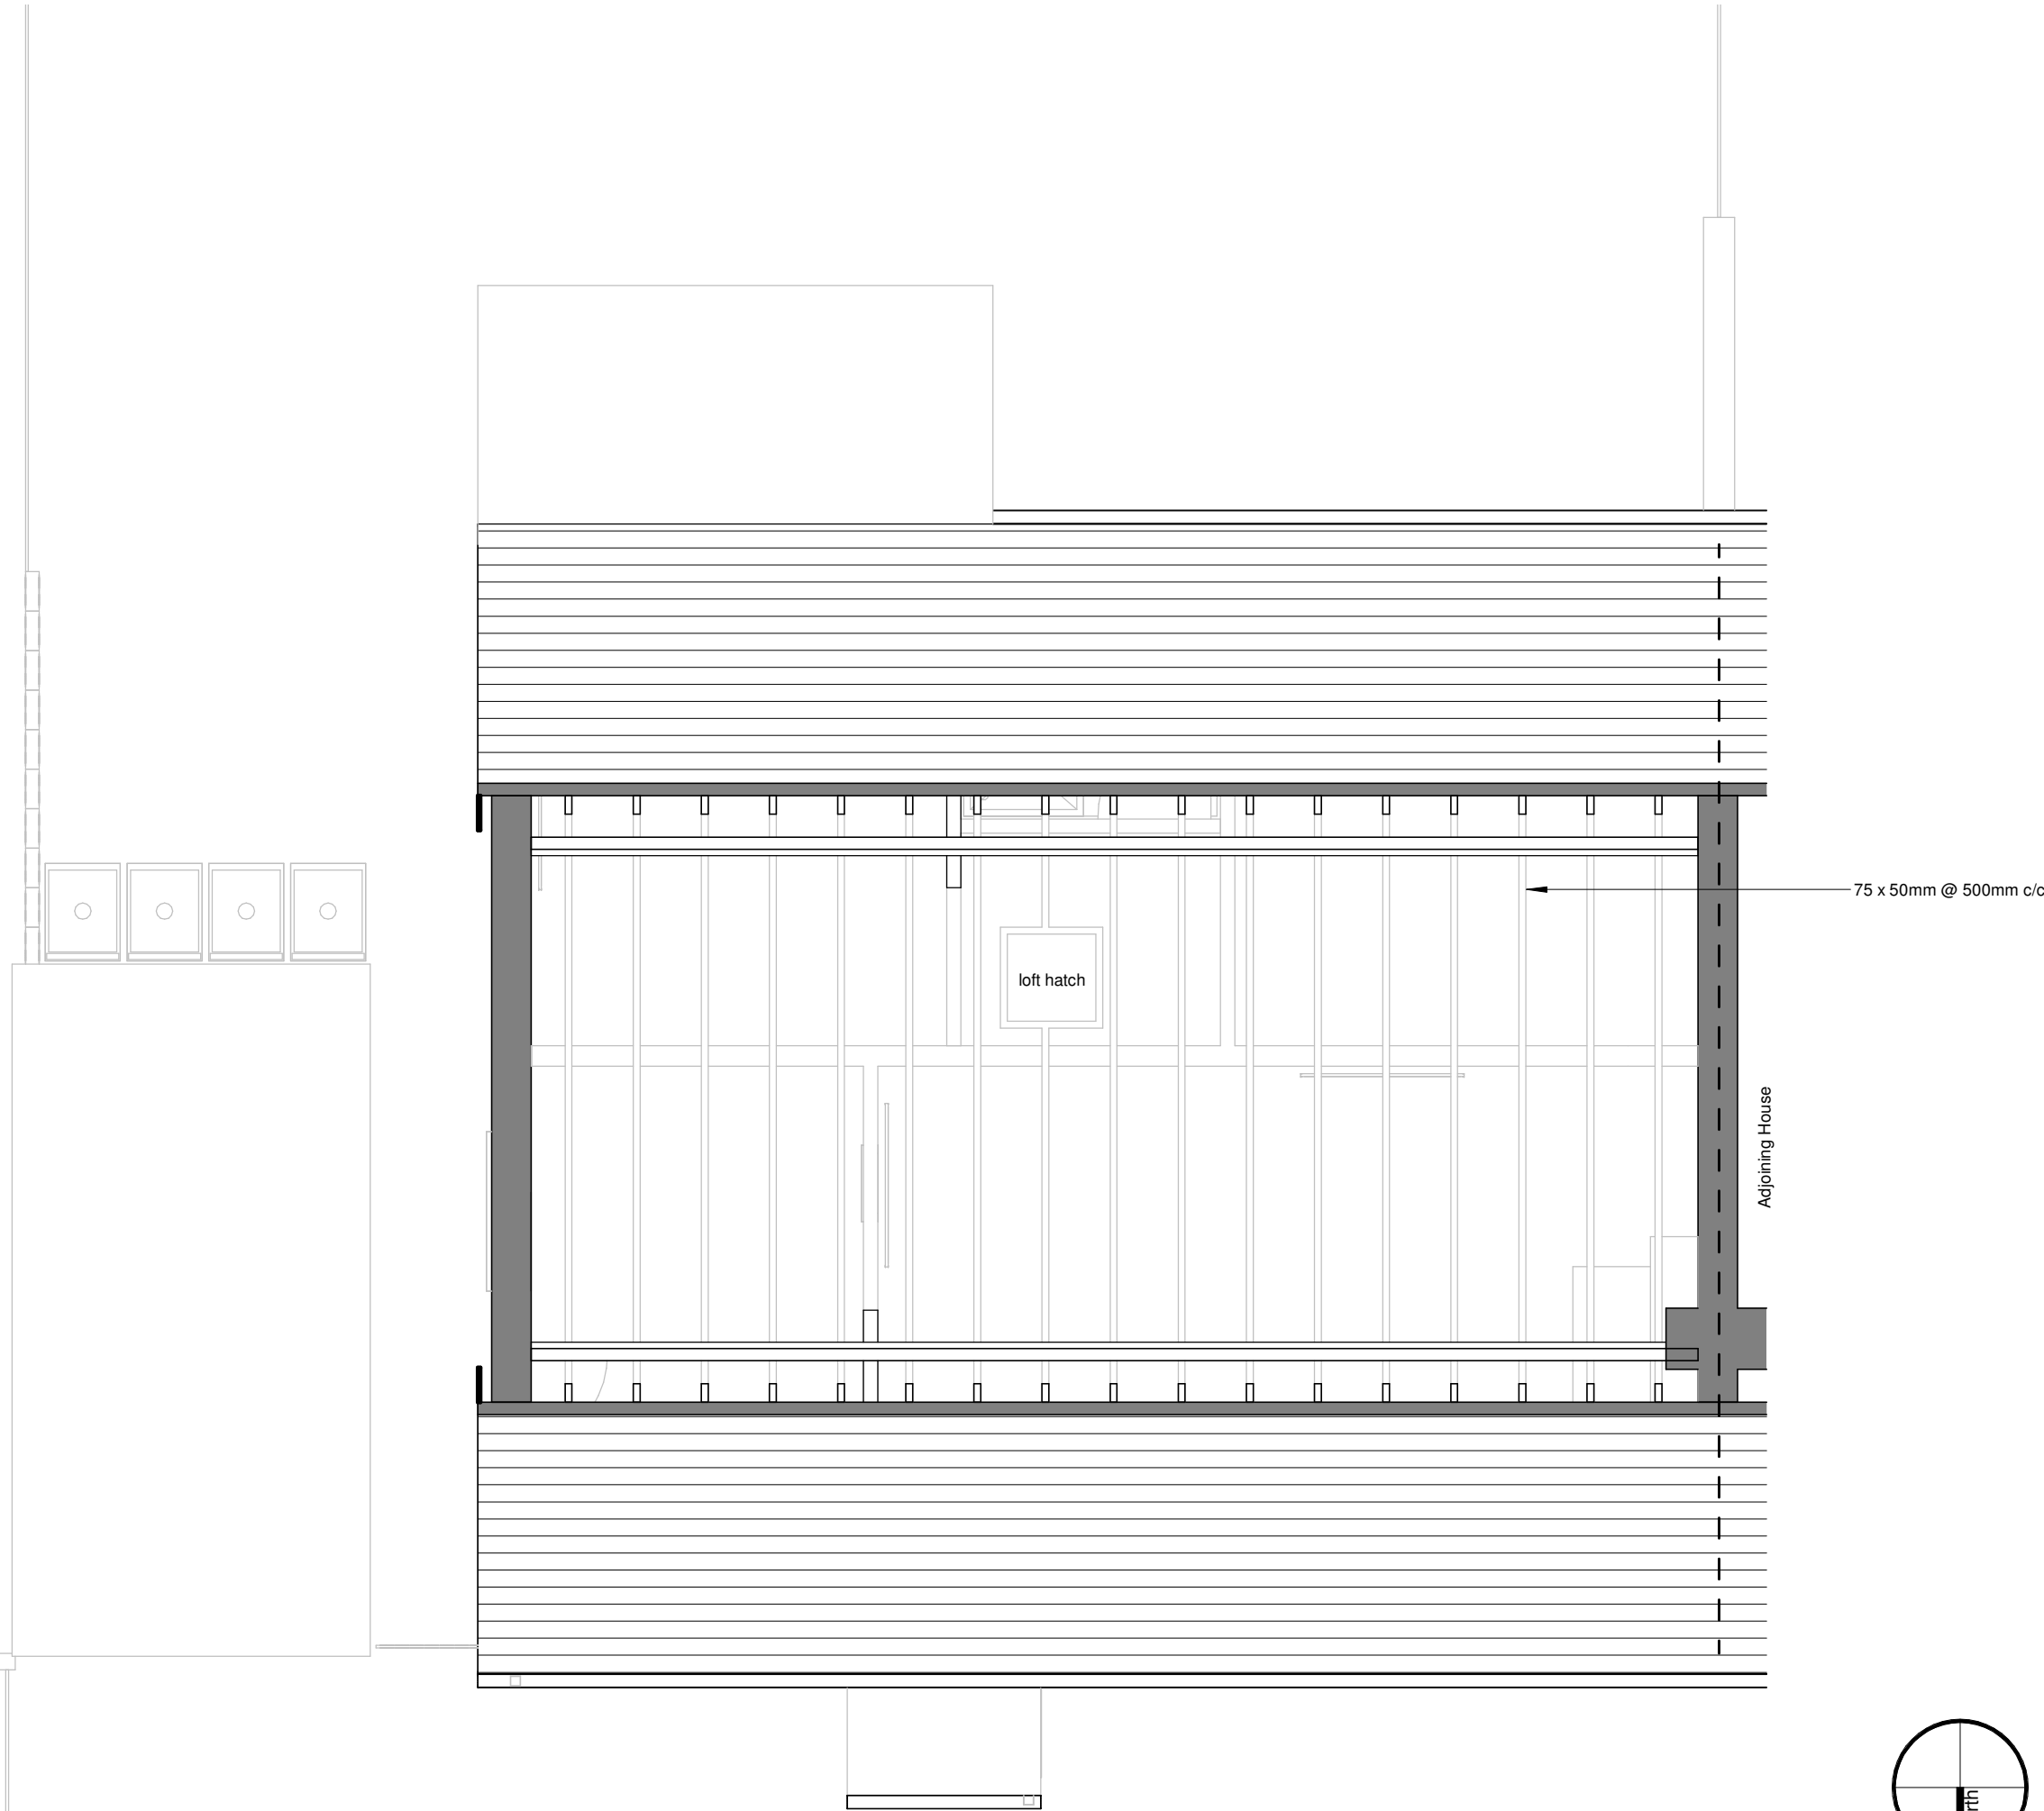

Loft Floor Plan - Existing
1 : 50

A	26/01/24	Planning Issue
Rev	Date	Amendment

Client	DDA Projects Ltd
Project	62 Cheltenham Road, Middleton
Drawing	Existing Loft Floor Plan

Ref. 23034-1003-A

Date	09/01/24	Scale	1 : 50	@ A3
------	----------	-------	--------	------

Status	Design	Planning	Tender	Construction	As Built
--------	--------	----------	--------	--------------	----------

Gareth King Architects

56 Welman Way
Altrincham
WA15 8WD

07812 346 283
gk@garethkingarchitects.com
www.garethkingarchitects.com