


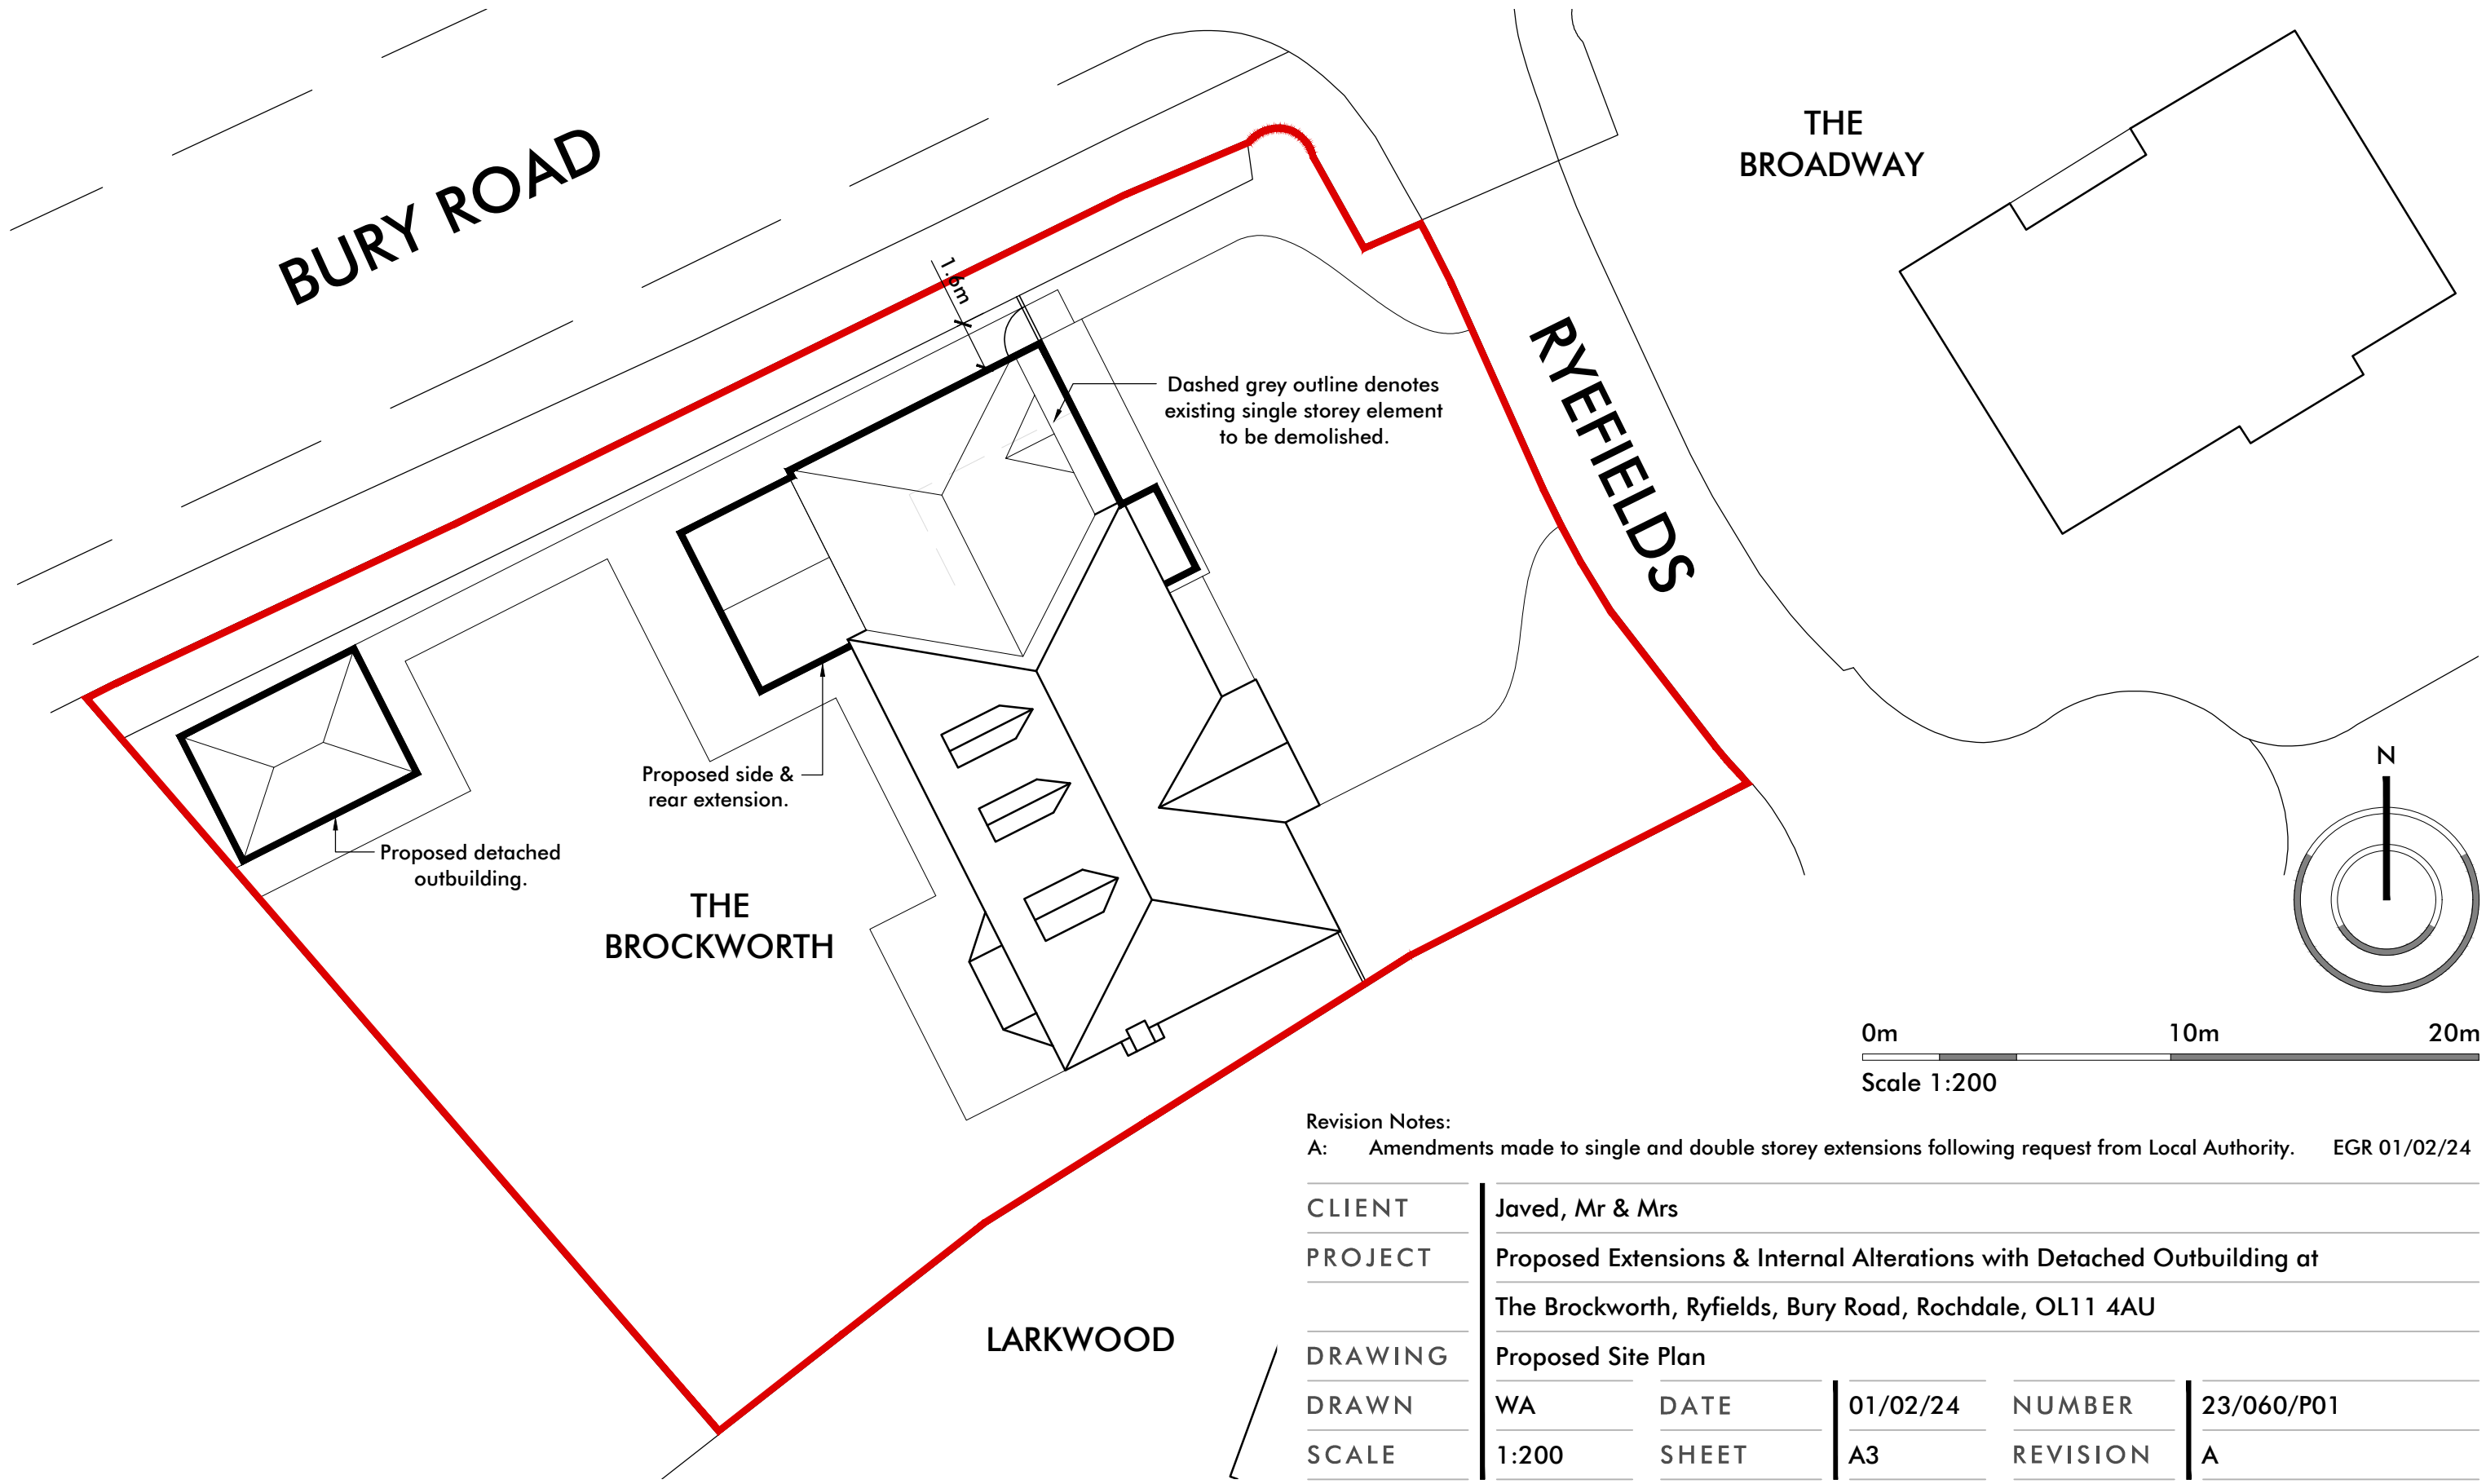

Revision Notes:
A: Amendments made to single and double storey extensions following request from Local Authority. EGR 01/02/24

CLIENT	Javed, Mr & Mrs				
PROJECT	Proposed Extensions & Internal Alterations with Detached Outbuilding at				
	The Brockworth, Ryefields, Bury Road, Rochdale, OL11 4AU				
DRAWING	Proposed Site Plan				
DRAWN	WA	DATE	01/02/24	NUMBER	23/060/P01
SCALE	1:200	SHEET	A3	REVISION	A