


10.065 m
Ridge height
7.800 m
Parapet
7.200 m
Flat Roof
3.600 m
Level 1
0.000 m
Level 0



Elevation C

1 : 200 @ A3

10.065 m
Ridge height
7.800 m
Parapet
7.200 m
Flat Roof
3.600 m
Level 1
0.000 m
Level 0

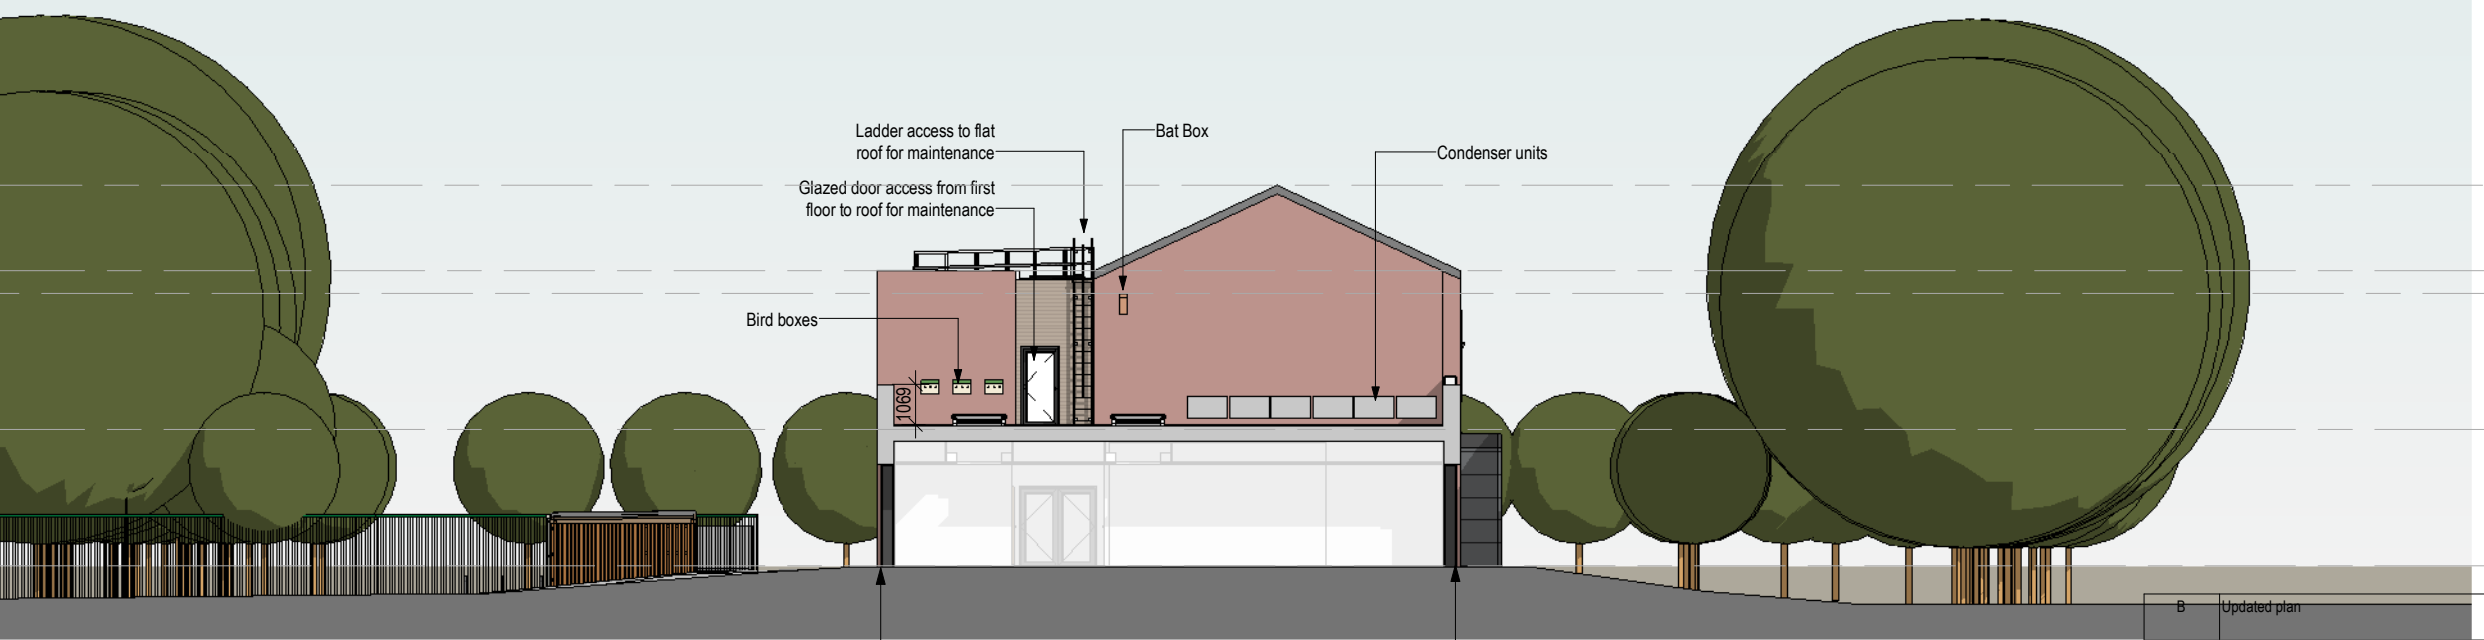

Elevation D




1 : 200 @ A3

B	Updated plan	08.05.24	SD	PEH
A	For Planning	27.03.24	SD	PEH
PLANNING				
Revision	Description	Date	Drawn	Checked

Halliday Meecham Architects Limited
111 Piccadilly Manchester M1 2HY
+44 (0)161 661 5566
4 Devonshire Street London W1W 5DT
+44 (0)203 440 5175
hma@hallidaymeecham.com
www.hallidaymeecham.com



Client:	St Johns Thornham				
Project:	Middleton				
Phase/Location:	Proposed Elevations 2 of 2				
Drawing:					
Scale @ A3	Date:	Drawn:	Checked:	Job No.	Drawing No.
1:200	23.02.24	SD	PEH	5635	SJT-00212
Drawing Ref.	5635-HMA-SJT-ZZ-DR-A-00212				Revision B

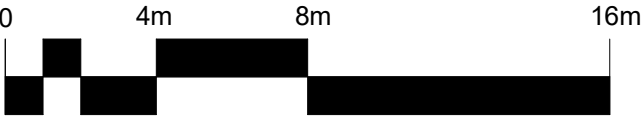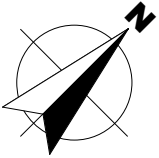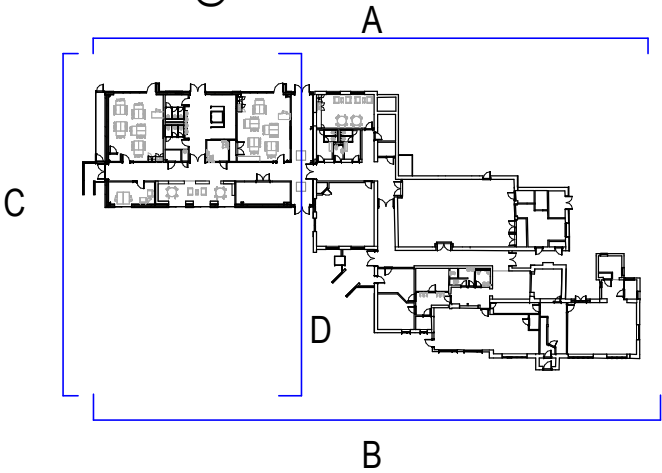

1:200 @ A3

Timber effect cladding
Cedral Click - Pebble Grey

Doors/Windows/Louvres/Fencing/
External balustrades/Stair
enclosure
RAL 7016 Anthracite grey

Canopy
Cedral panel - Slate grey

School
Red brick to match existing