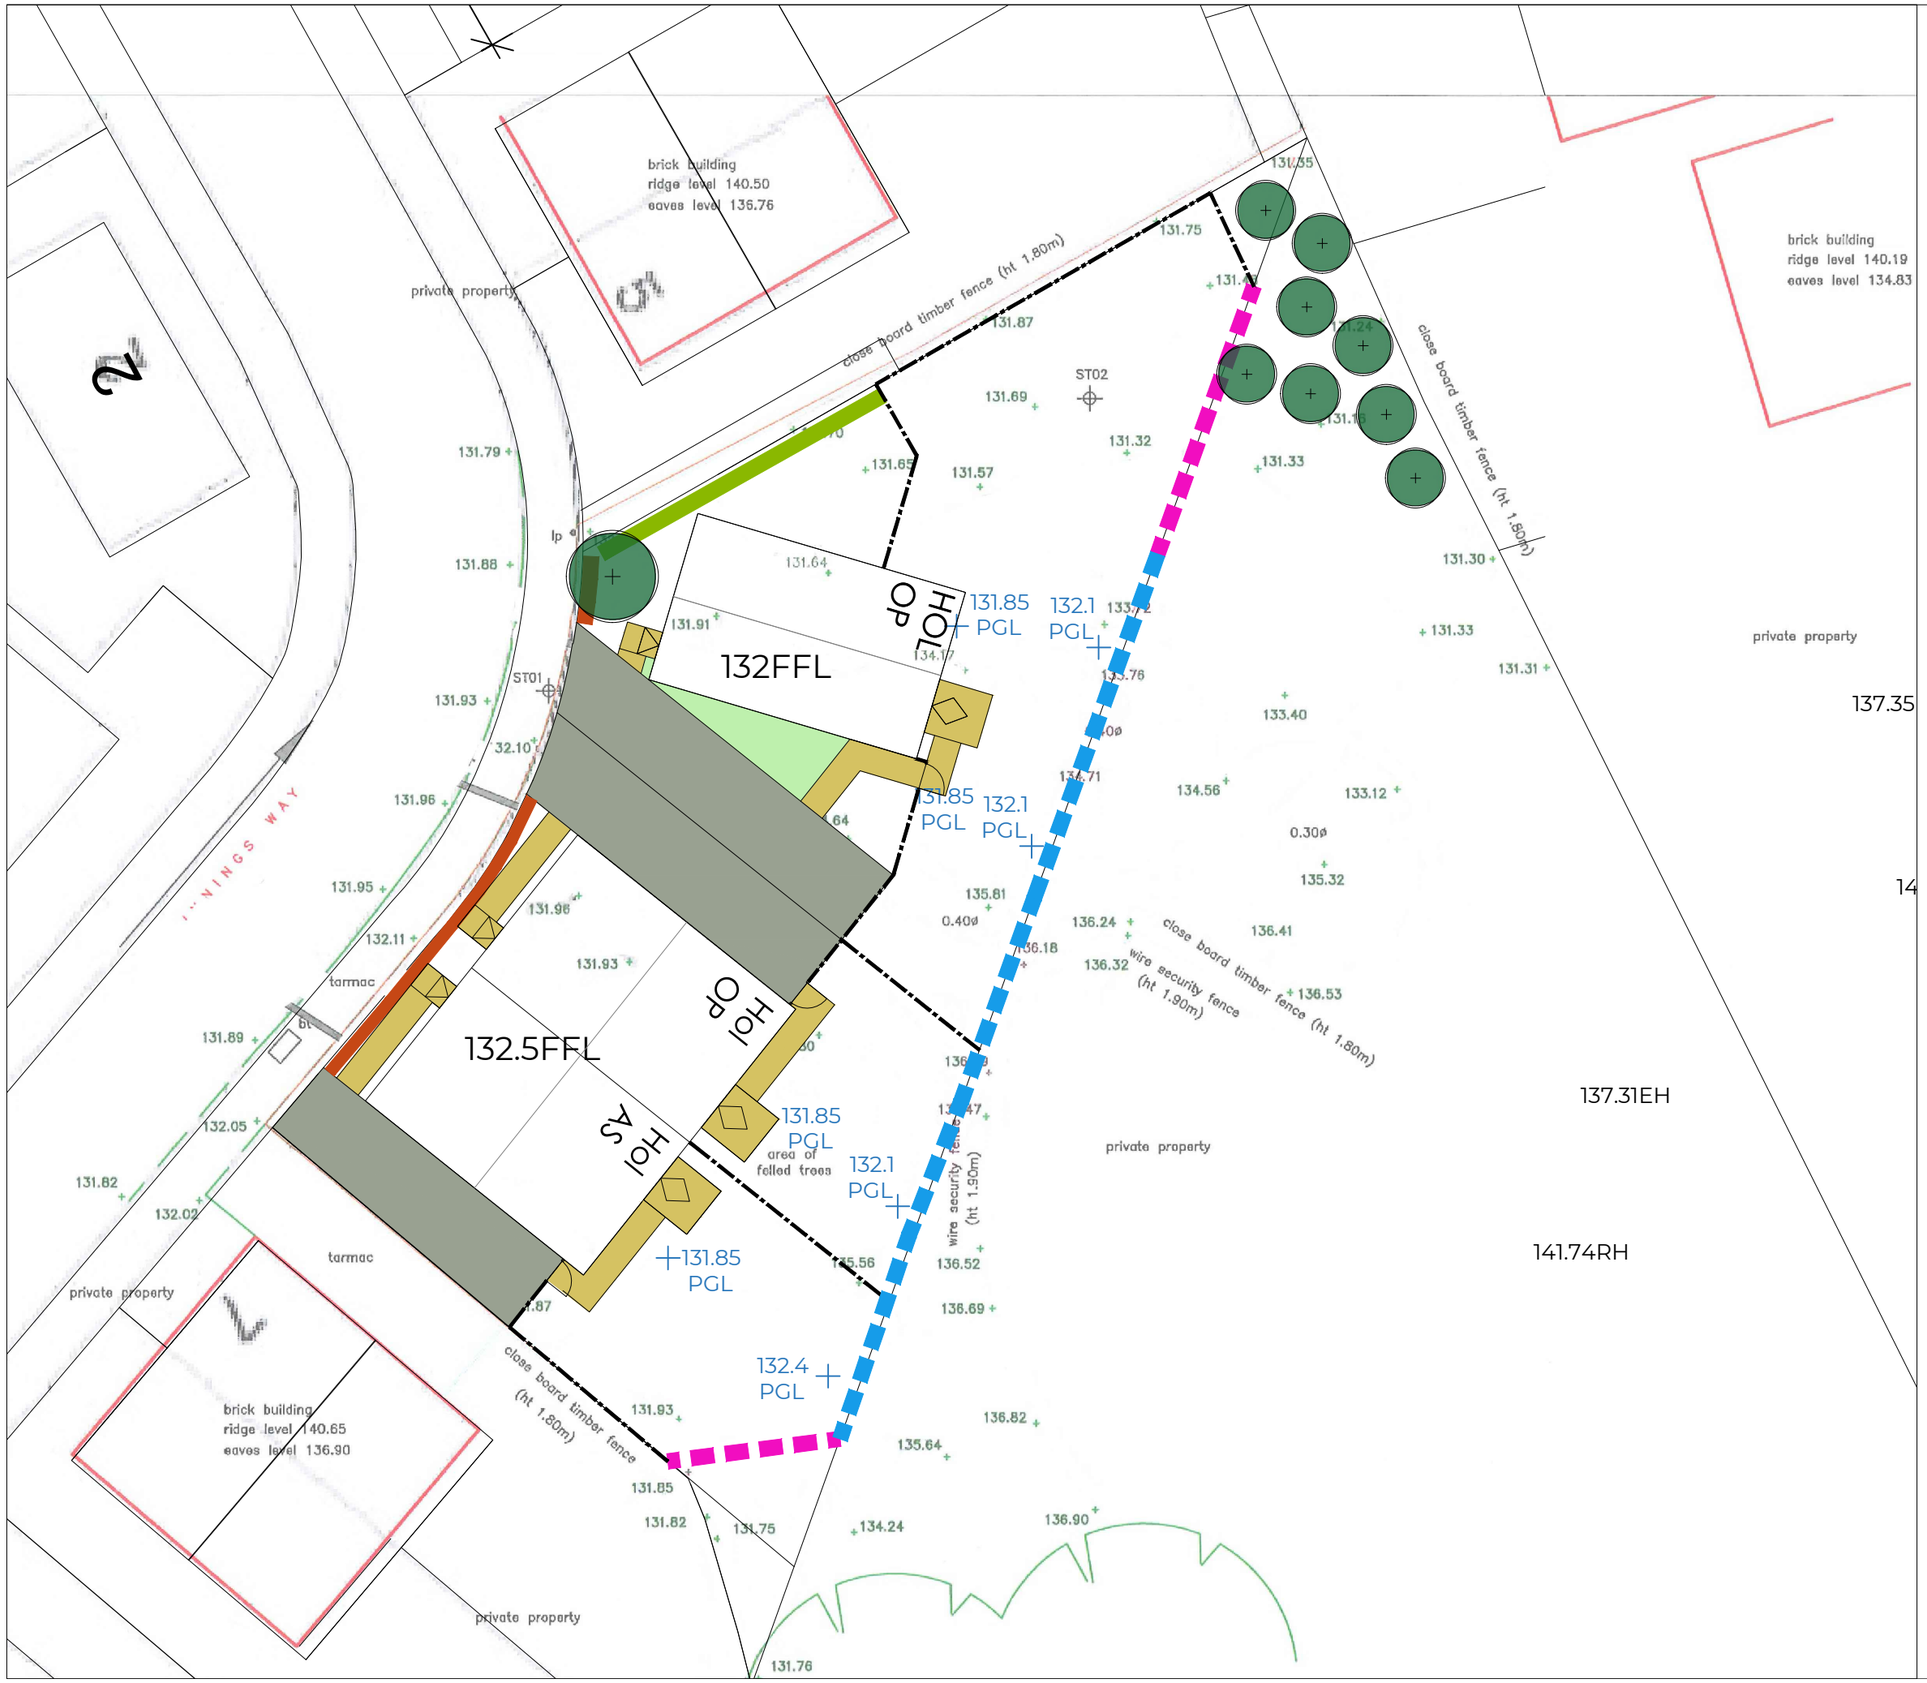


Rev	Date	By	Description
B	08.08.24	AC	Front paving to Semi-Detached houses updated; Gabion Retainers updated to sheet piling.
A	26.03.24	AC	Semi Detached Unit increased in size are per Block Setting Out; Additional trees shown to the North East boundary of the site; Red Edge updated.

Castleton Property Development Ltd
115 St John Street
Oldham
OL4 3DJ

site: Innings Way, Rochdale

title: External Works Layout

scale: @A2 1:500

drawn by: MMc

date: Dec 23

checked:

drawing no: IW-EW-01

sheet **no:** Sheet 1 of 1

revision: B