

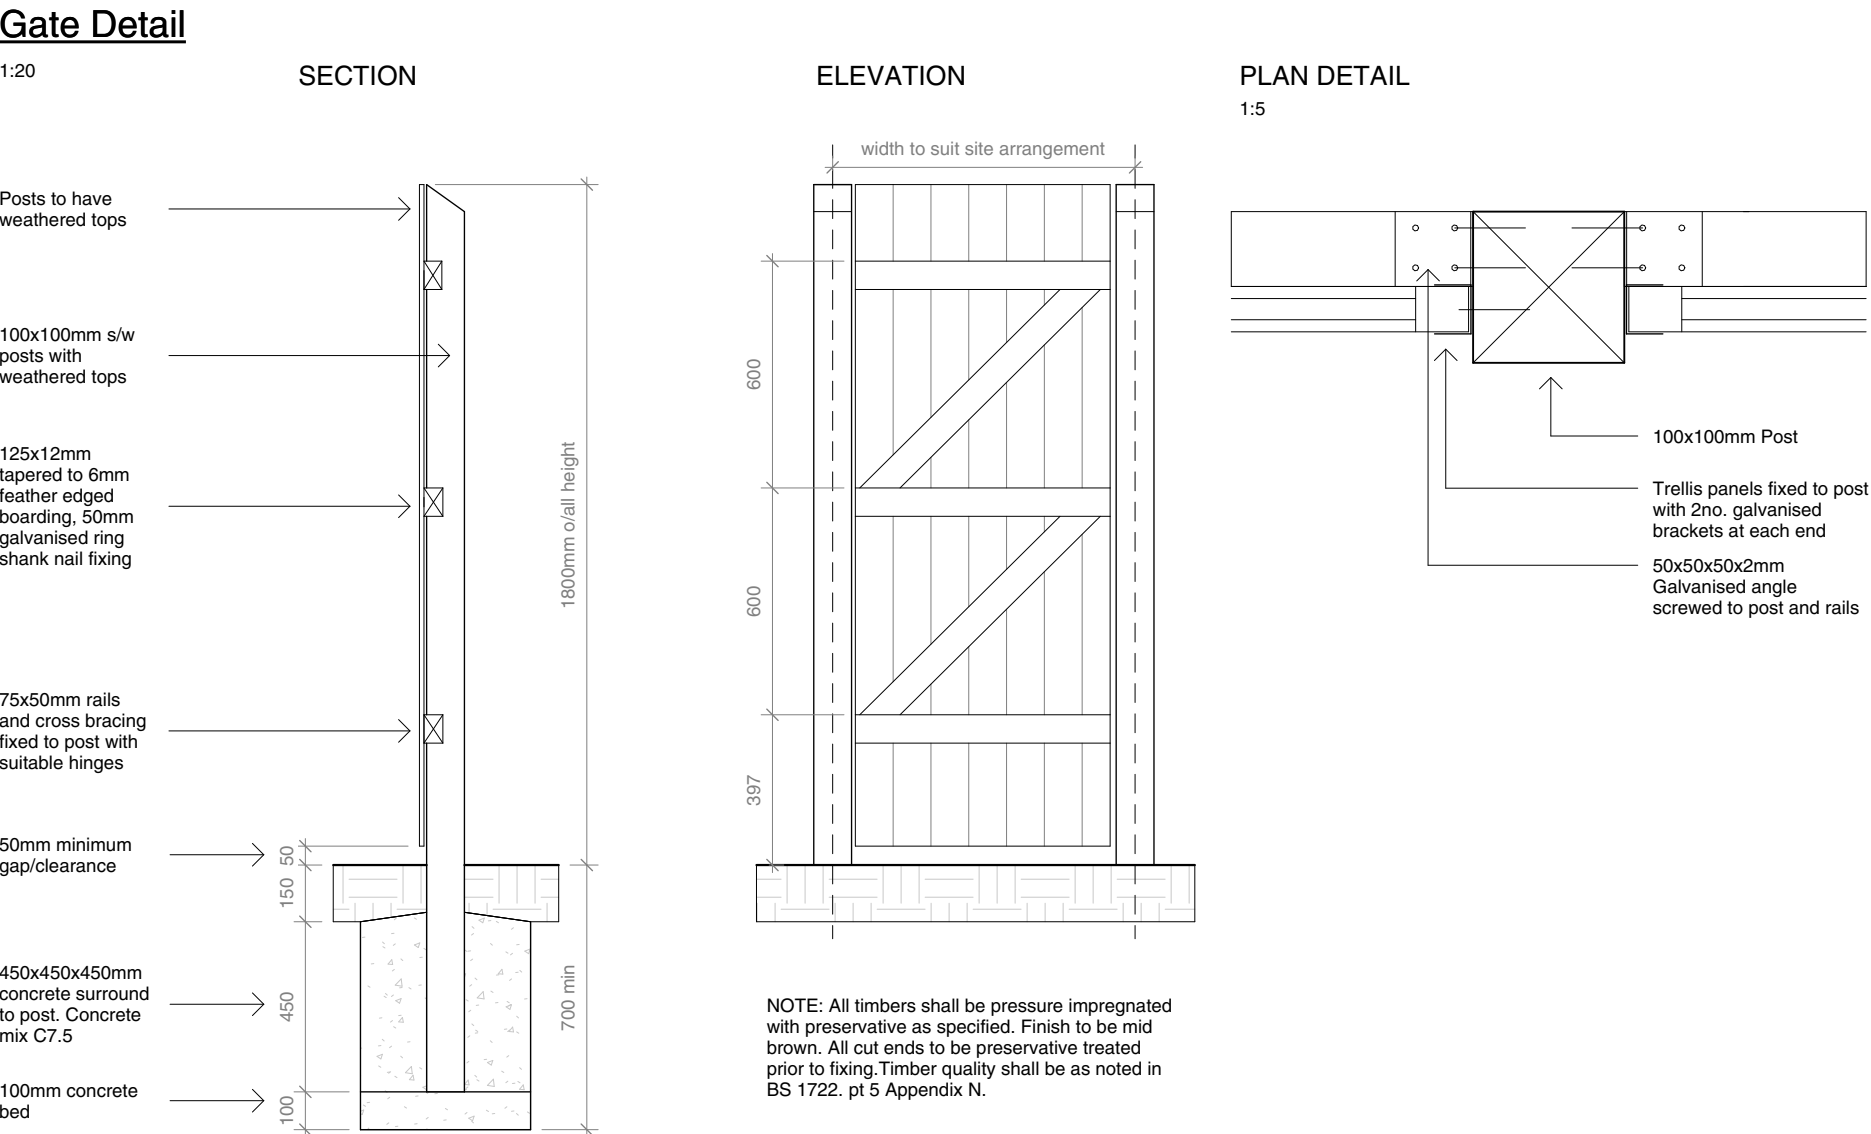


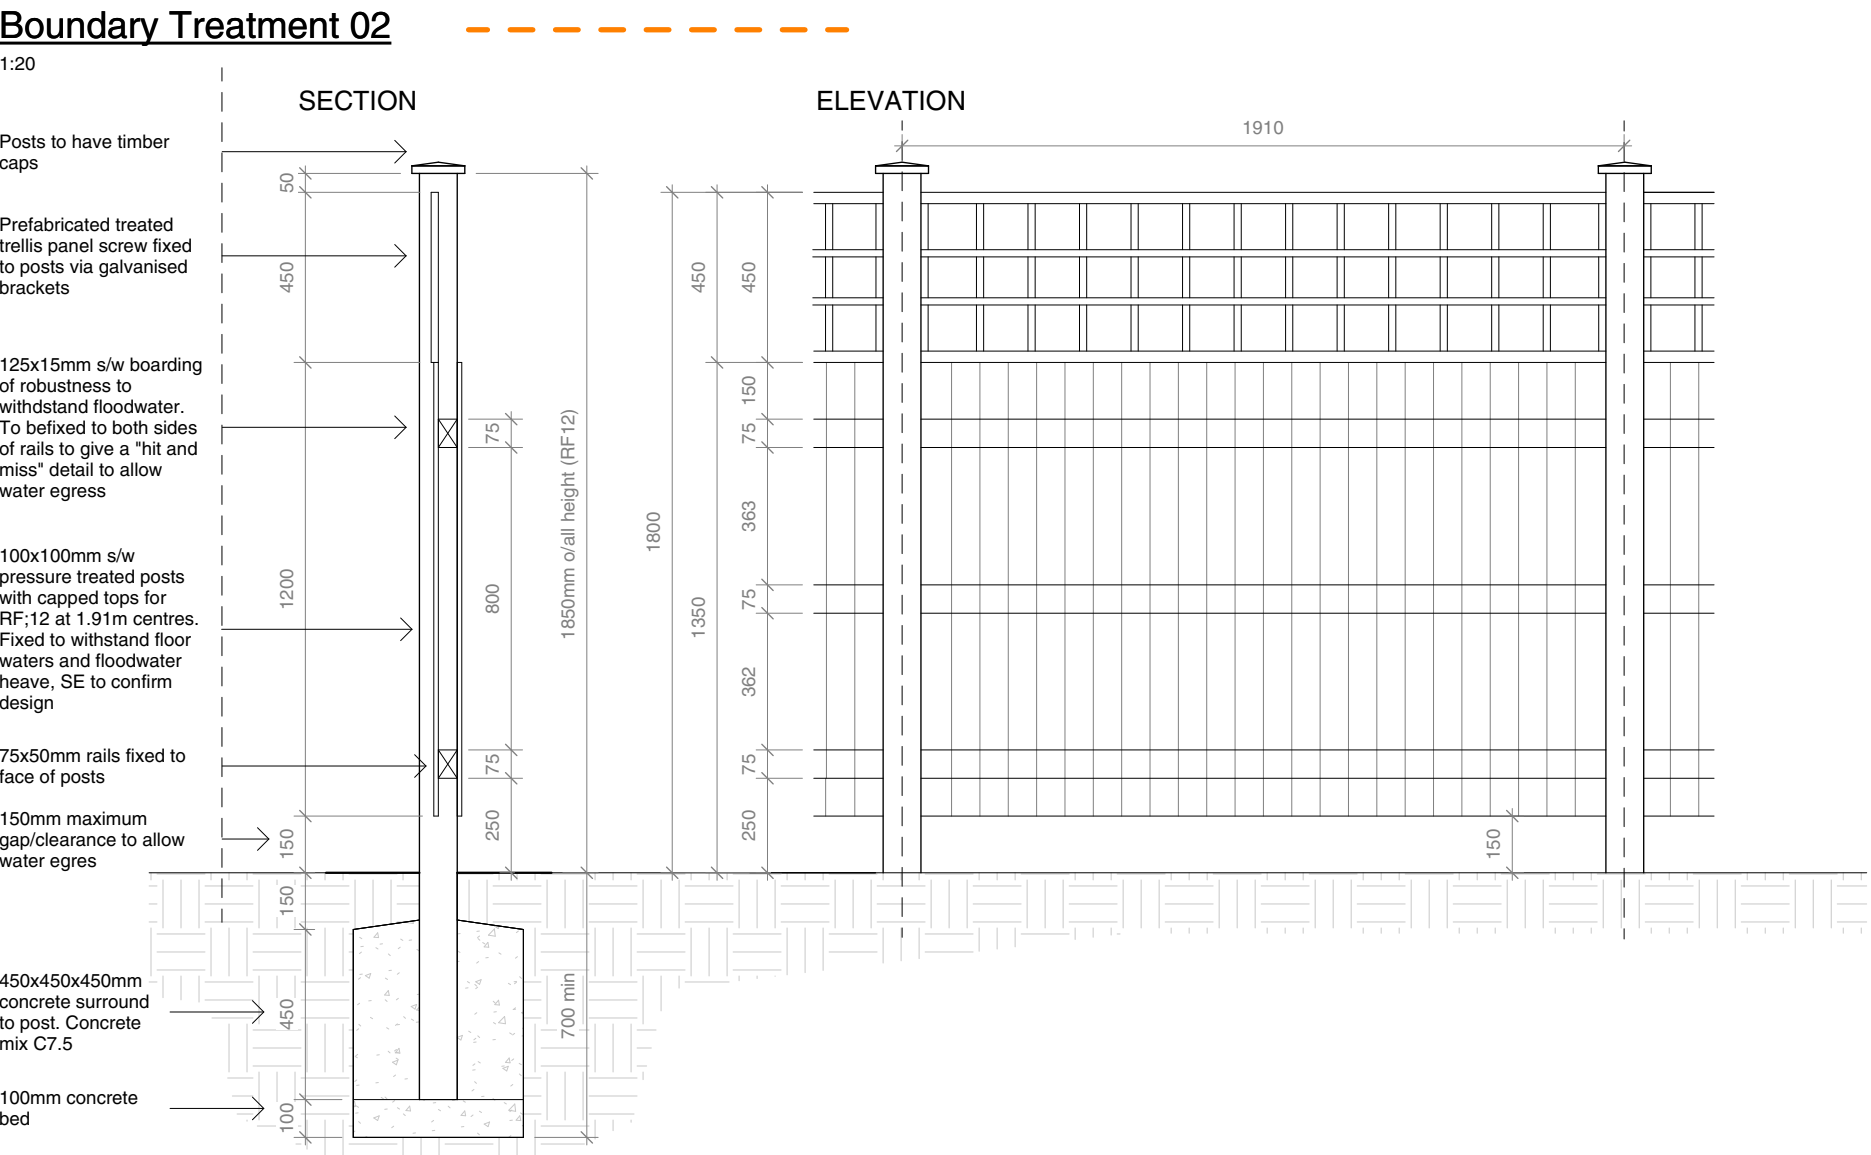

1 Proposed Site Plan
1 : 200

Proposed Site Layout Plan
Gowers Street, Rochdale
Rev. P01
2023-12-01
23035-MOJO-01-ZZ -DR-A- PL0003

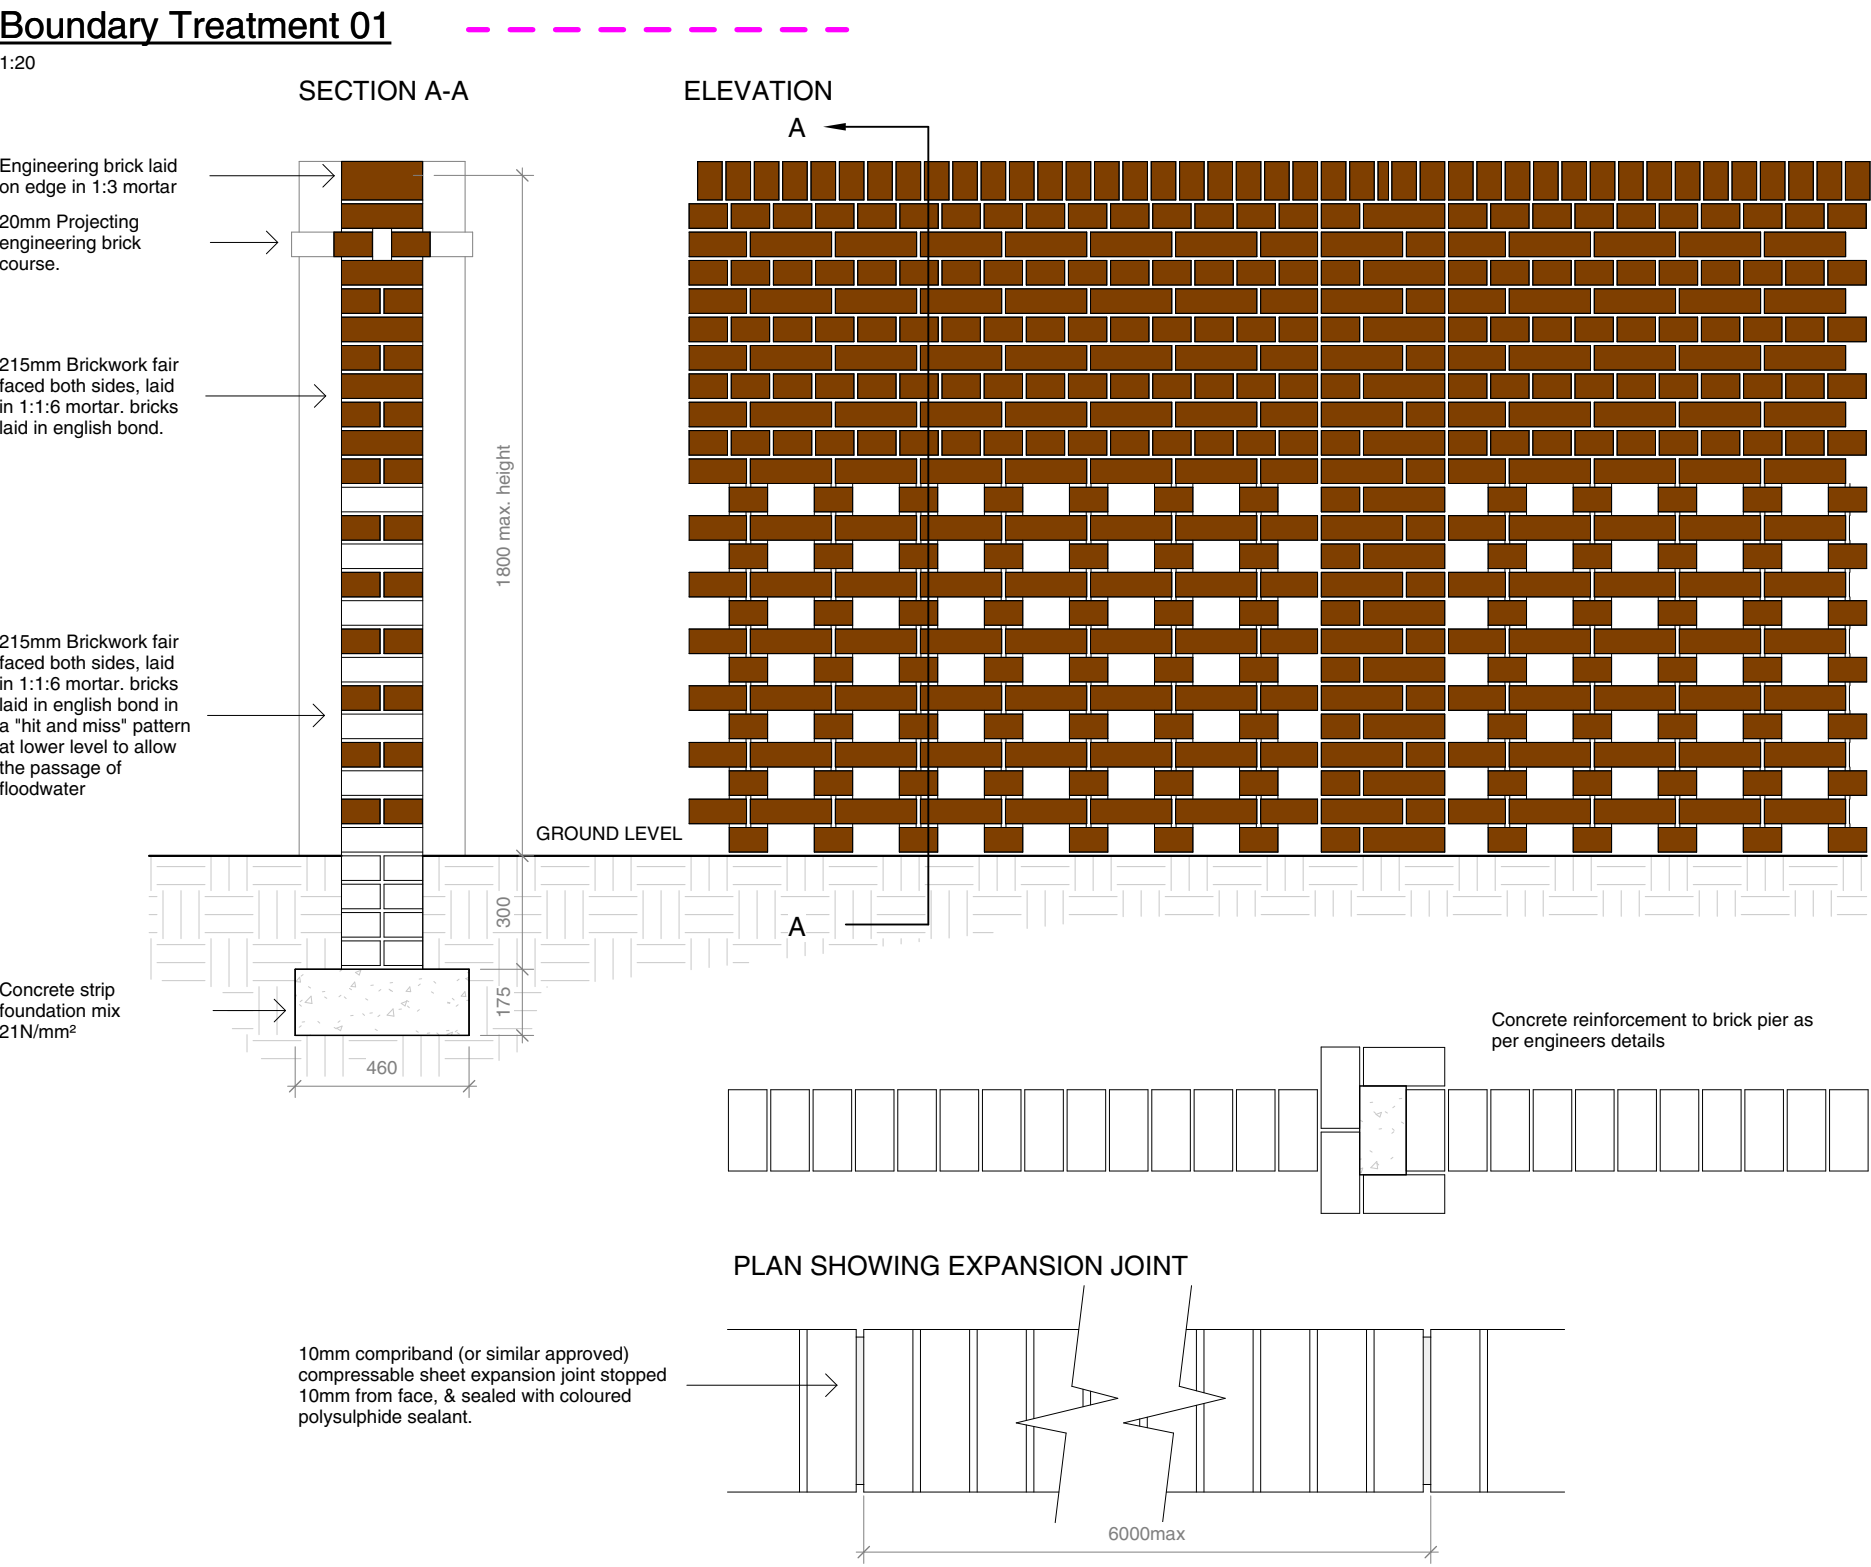

As indicated @ A1

0m 4m 8m 12m 2m

This drawing is for the purpose of achieving local authority planning approval only. MOJO Architecture Ltd © Copyright 2023. This design and drawing is the copyright of MOJO Architecture Ltd and shall not be reproduced in any form, or modified in whole or part without written consent.

Site Legend:

- Tarmac Road
- Tarmac Pavement
- Permeable Paving
- Raised Decking
- Paving
- Lawn
- Grass
- Planting
- Trees/Shrubs
- Swale
- Wind Turbine
- Solar Panel