



heat pump

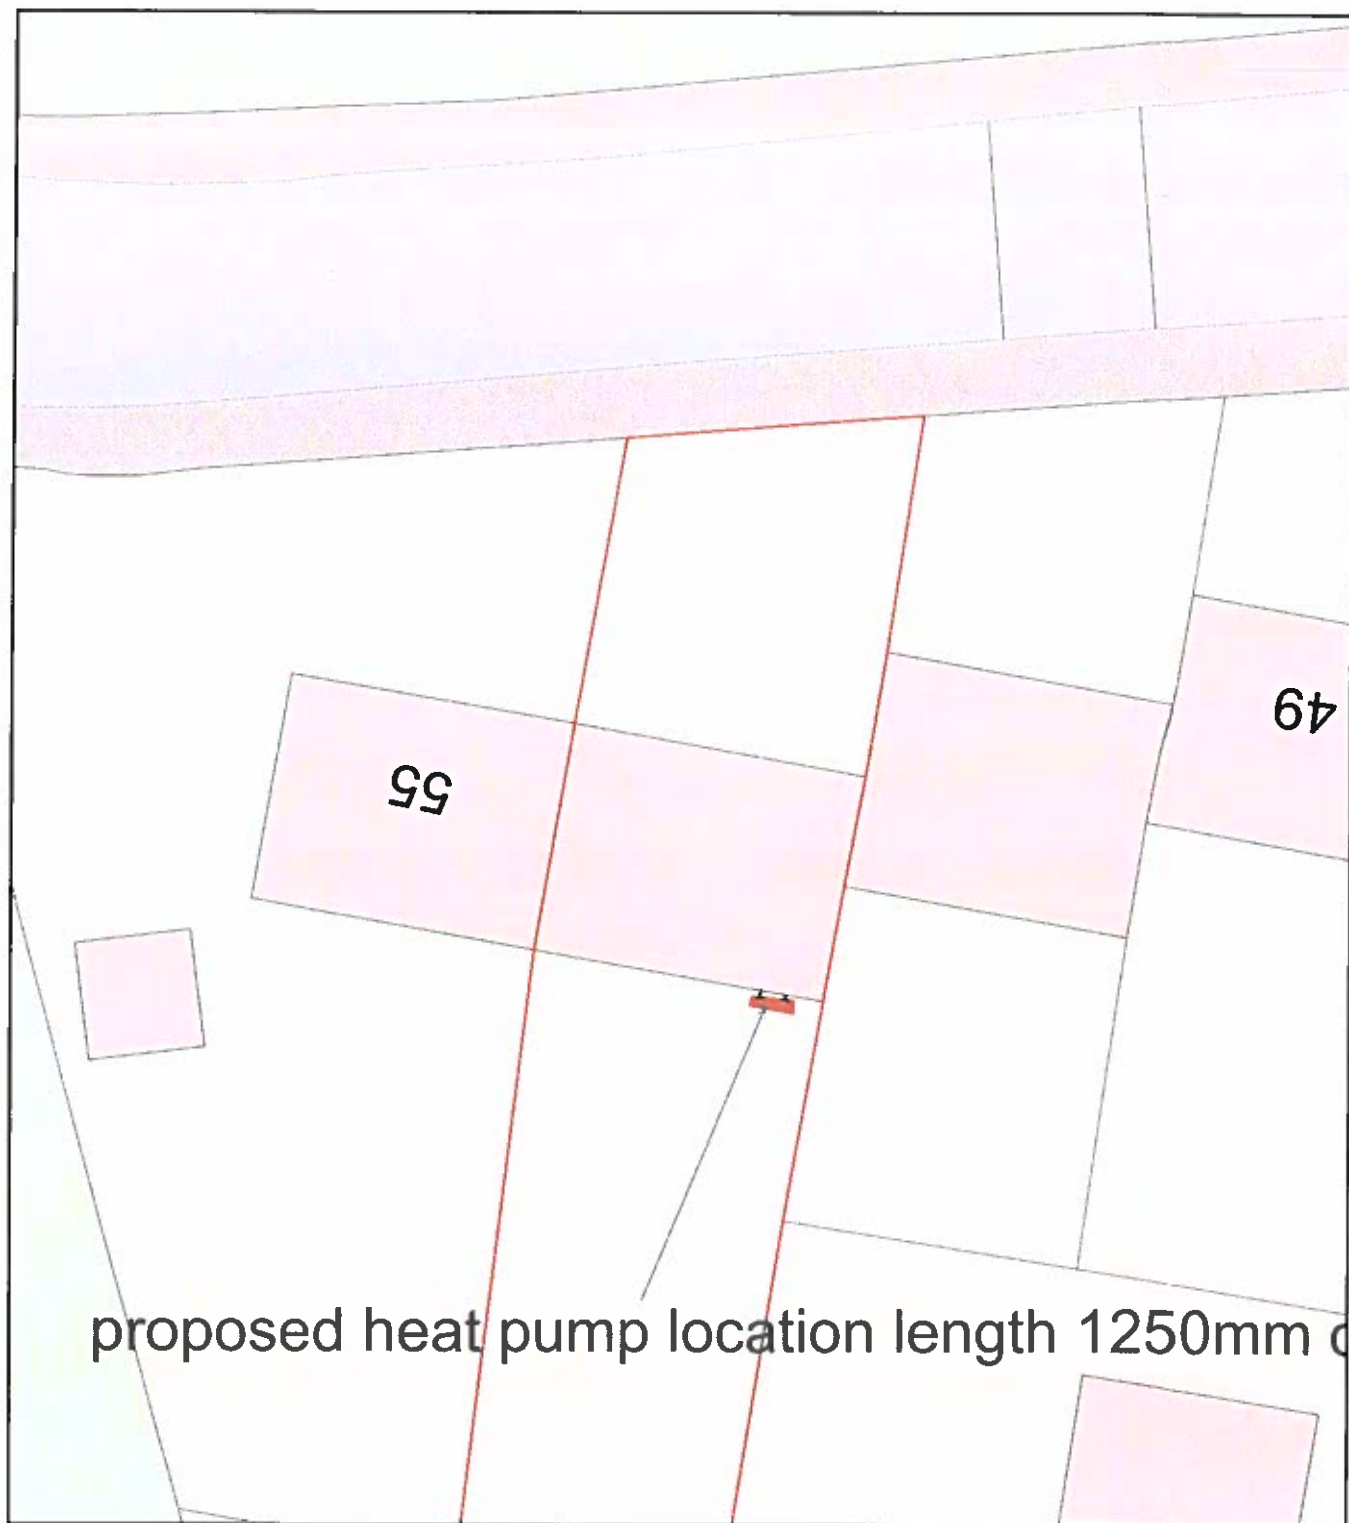

proposed heat pump location length 1250mm

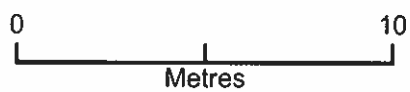

Plan Produced for: kevin sutton

Date Produced: 08 Mar 2024

Plan Reference Number: TQRQM24068090630363

Scale: 1:200 @ A4