



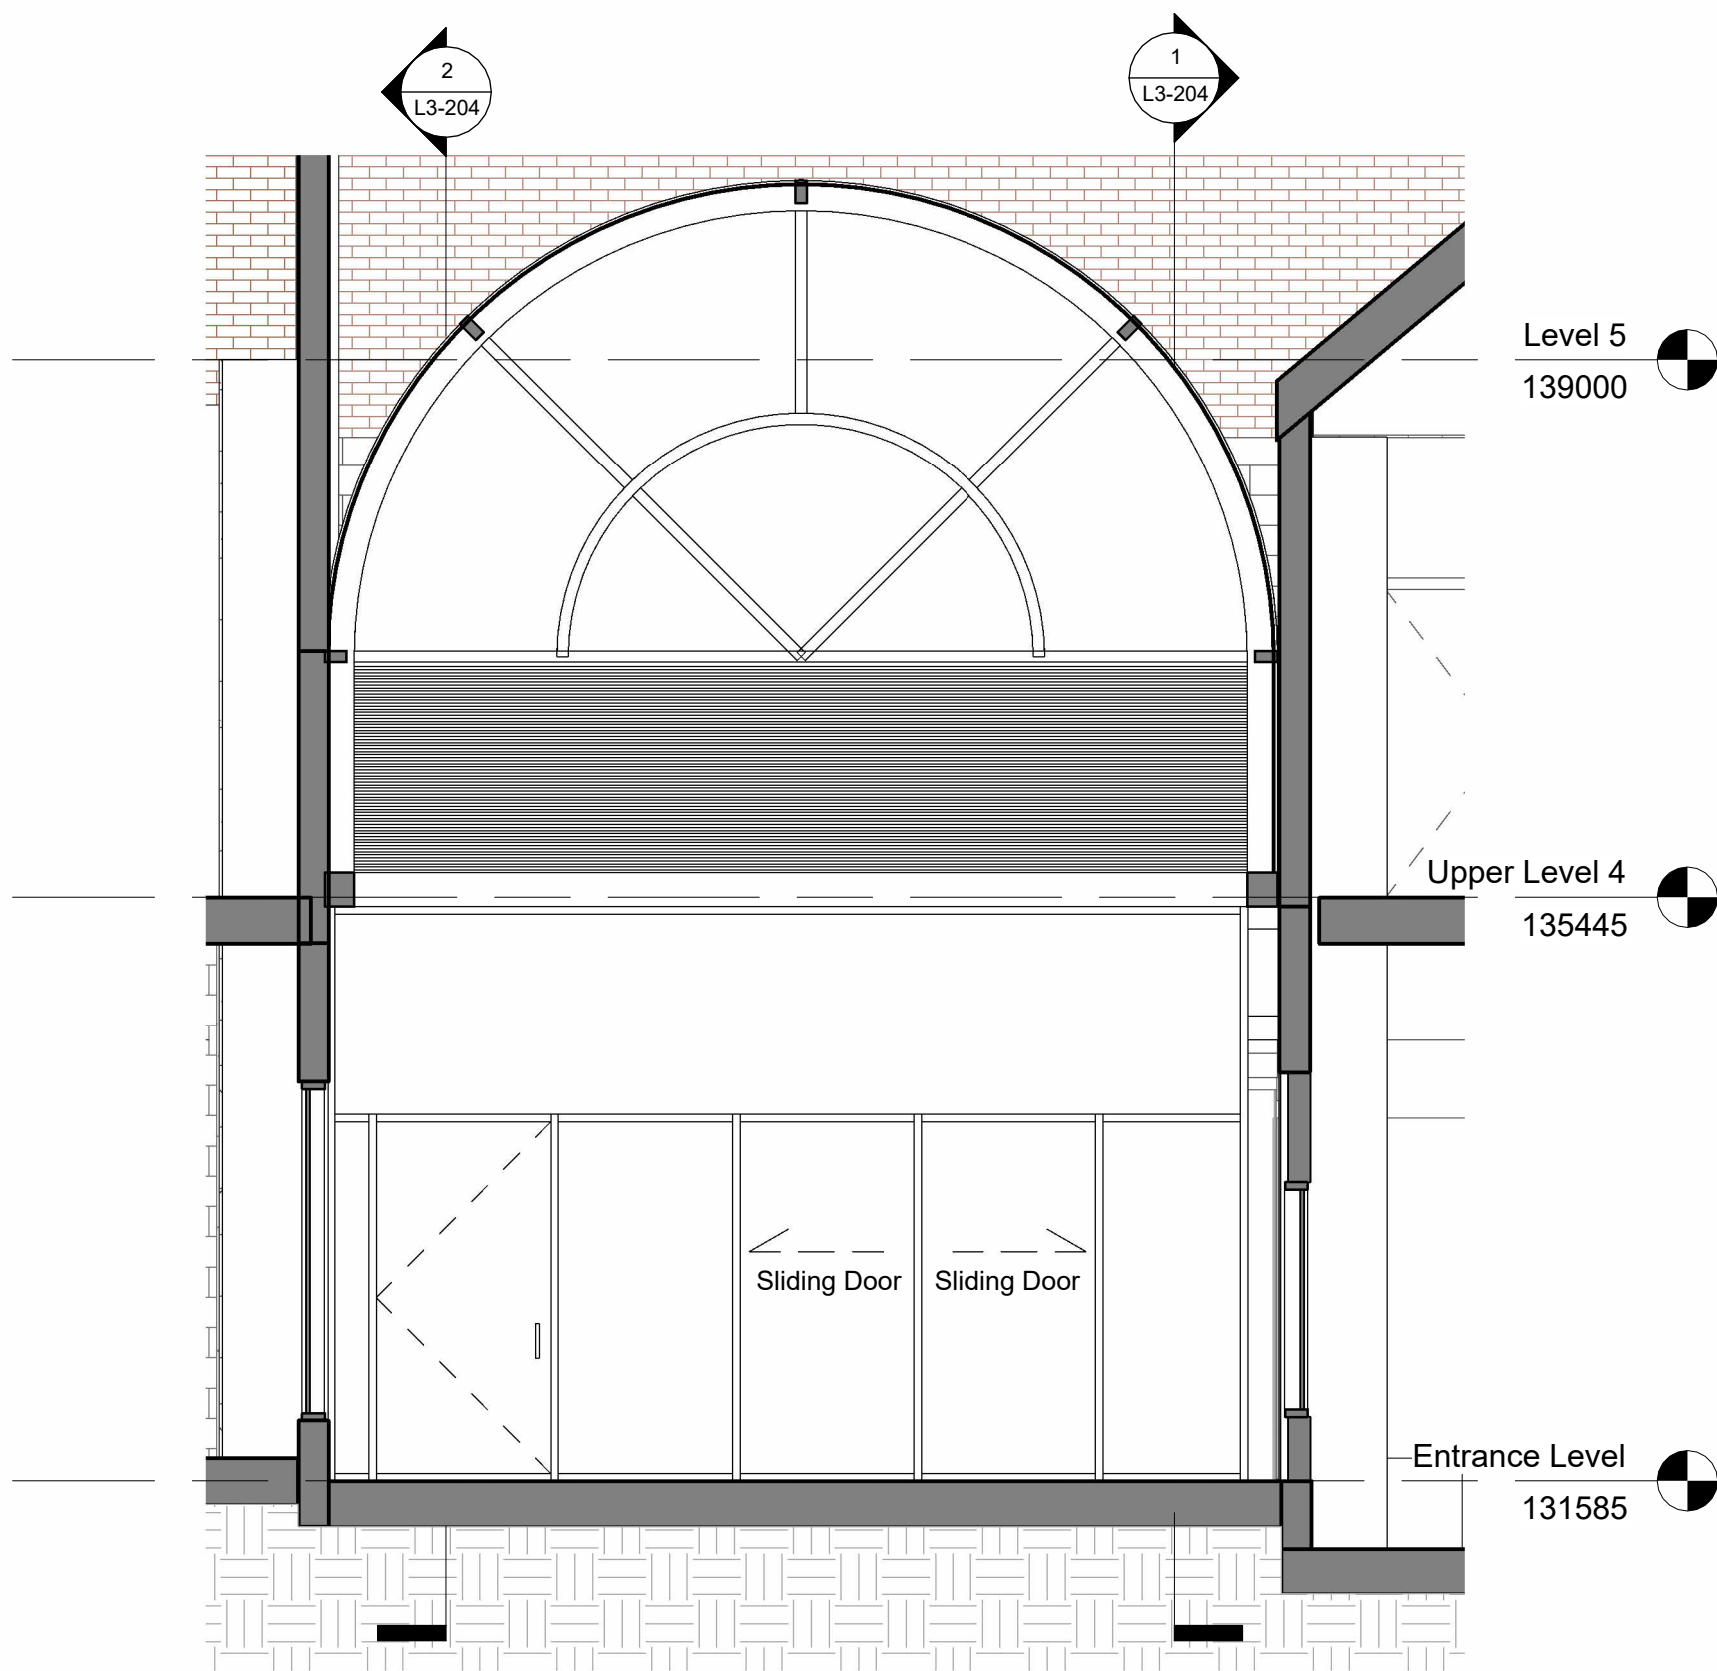

1 Entrance Door Elevation (Existing)
1 : 50

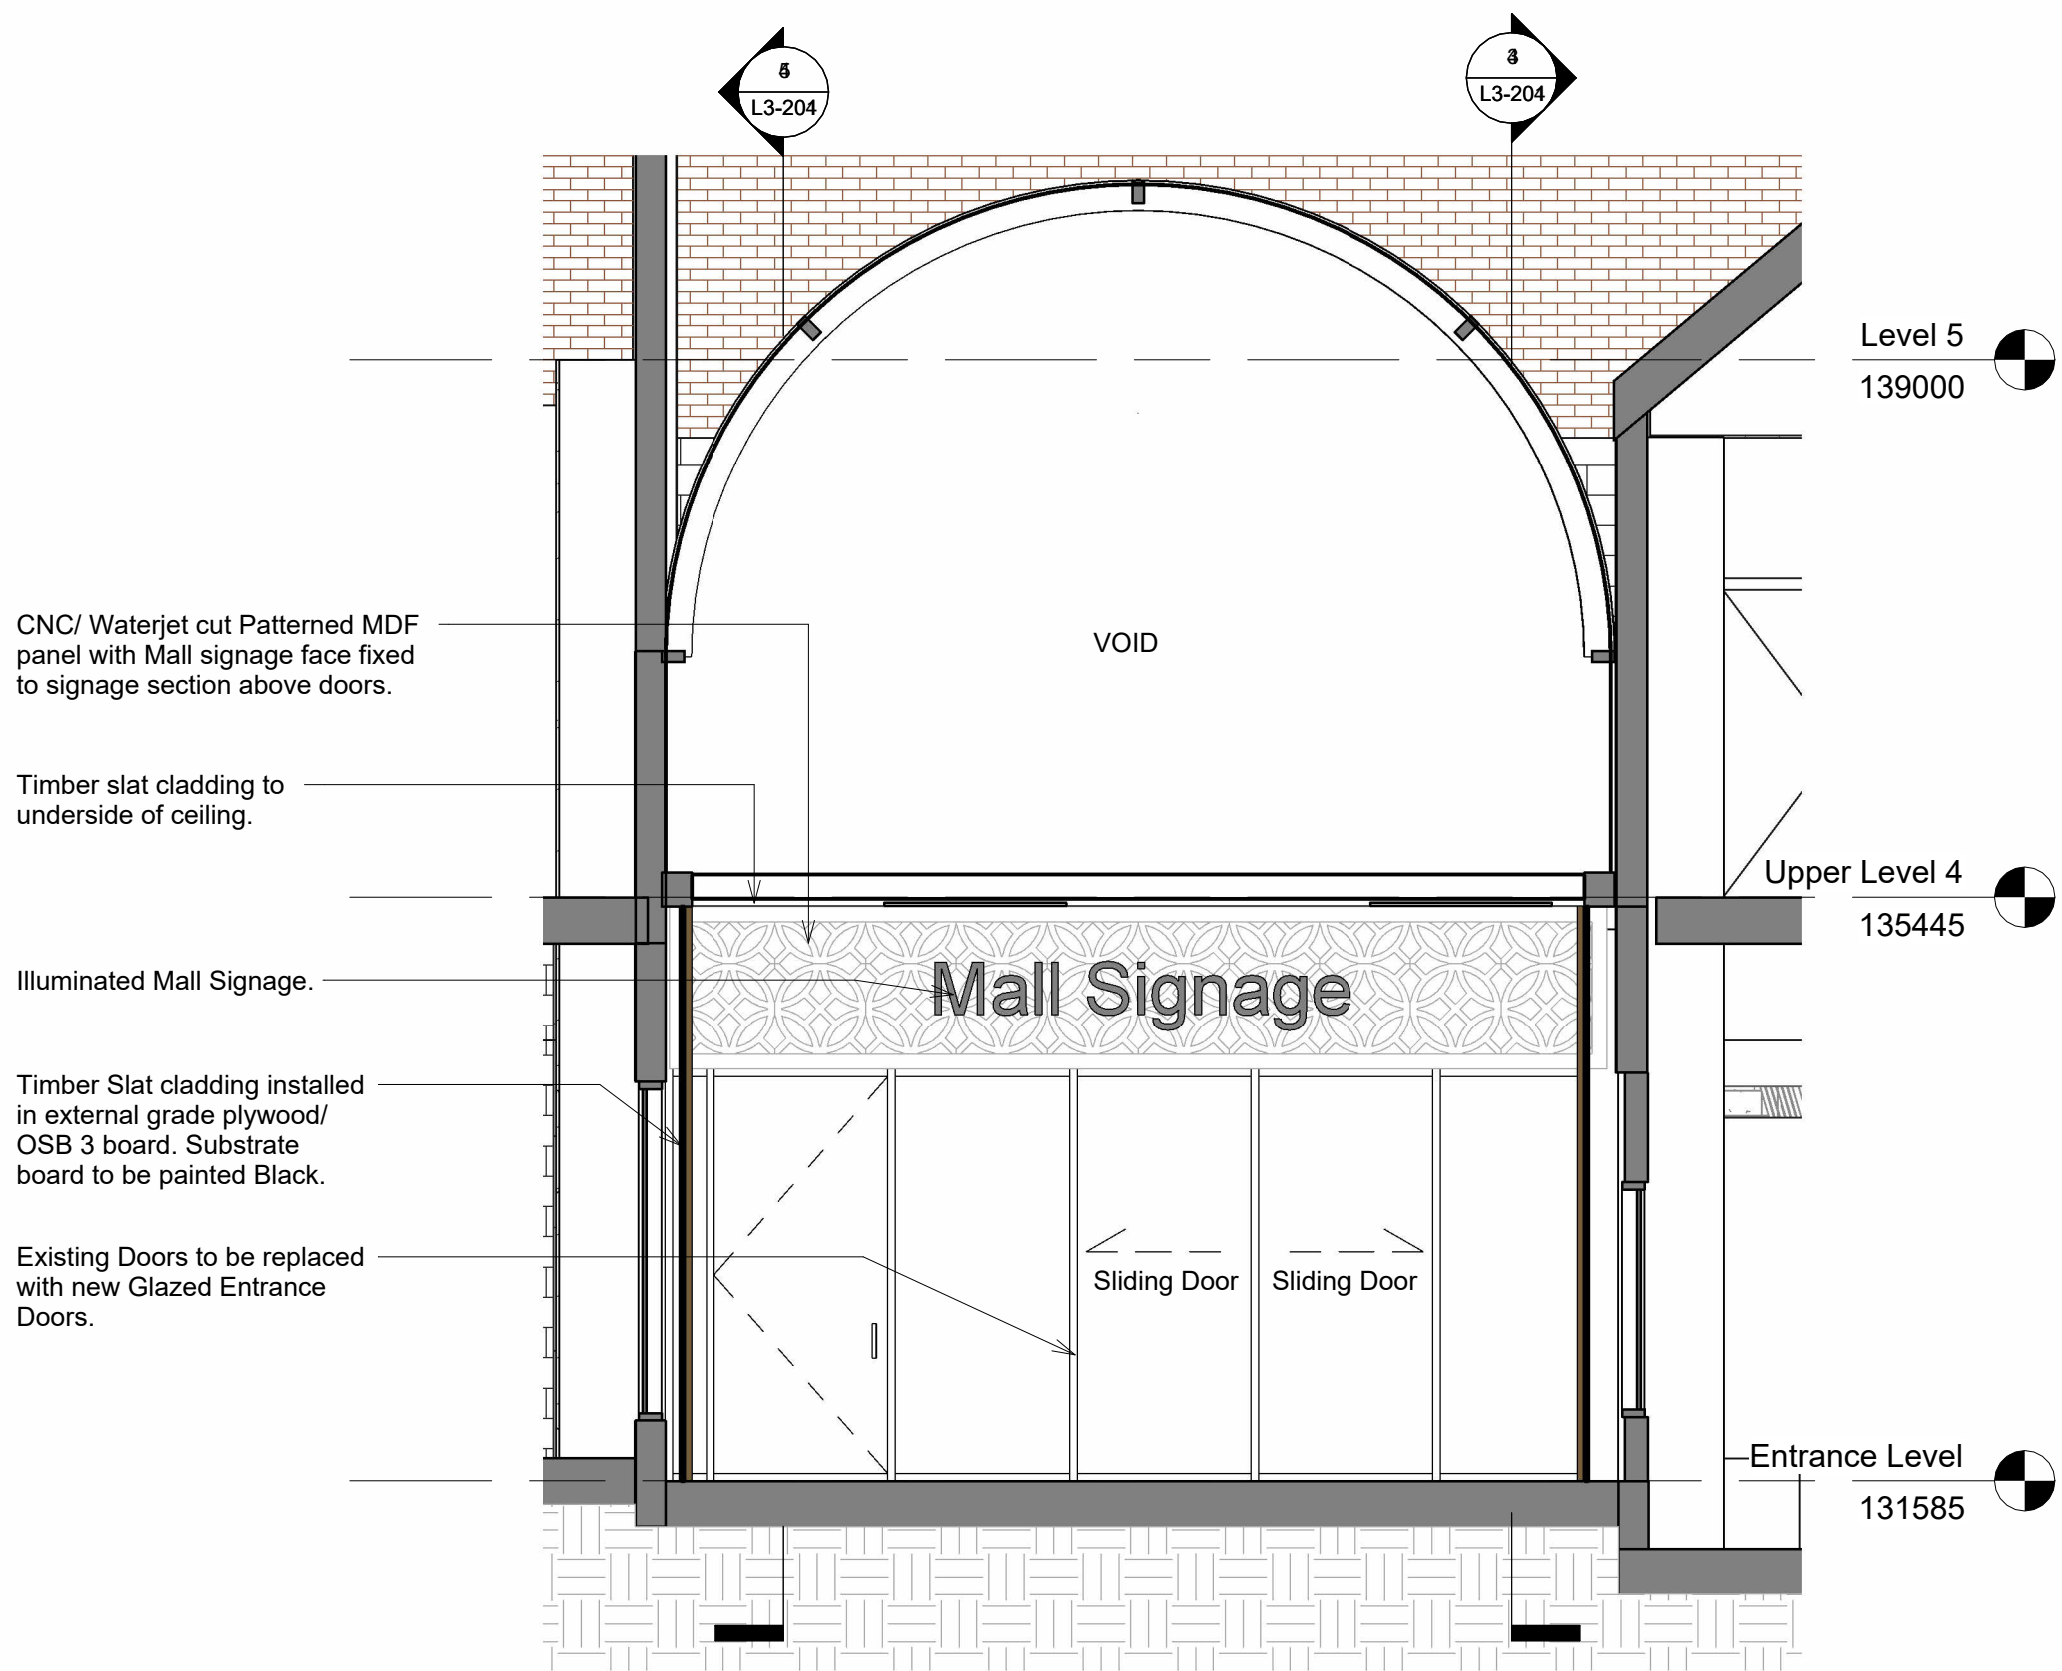

2 Entrance Door Elevation (Proposed)
1 : 50

P1	Planning Issue.	JA	26/06/24
Rev No.	Description	Drawn	Date
DO NOT SCALE OFF THIS DRAWING			
			
Client			
DHA Corporates			
Project			
Festival Mall (Former Wheatsheaf Centre), Rochdale			
Description			
Proposed Entrance Lobby - Entrance Door Elevation as Existing & Proposed			
Drawing No			Rev No
2401- L3-205			P1
Scale	Date Drawn	Drawn By	Authorised By
1 : 50 @ A1	21/05/24	JA	JA
Purpose of Issue			
Planning ☐ Building Regs ☐ Tender ☐ Construction ☐ Comment ☐ Info ☒			