



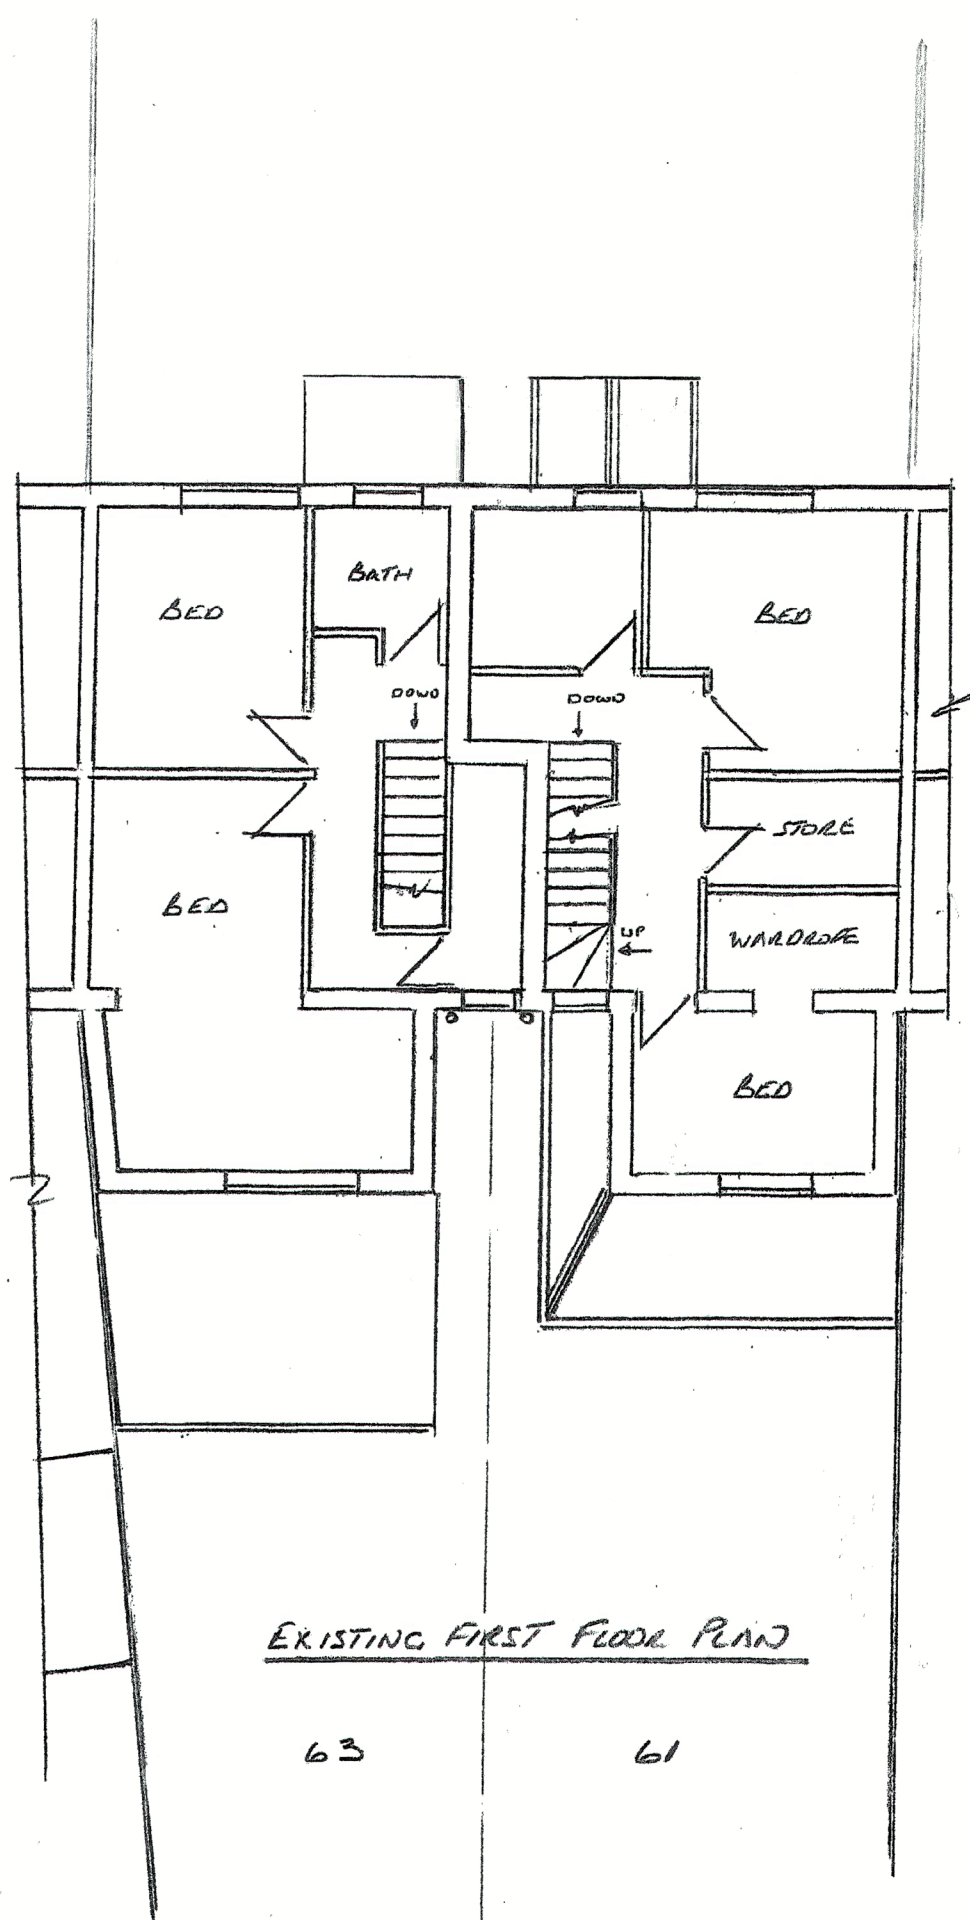

Rochdale BC
11 JUL 2024
Planning and Development
Service

Thompson Designs
Tel 0161 705 1458 Mob 07884 318634

Sheet 2
Existing Plans
61-63 Roch Street
Rochdale OL16 2TG
Scale 1:100 @ A3 Date June 2024

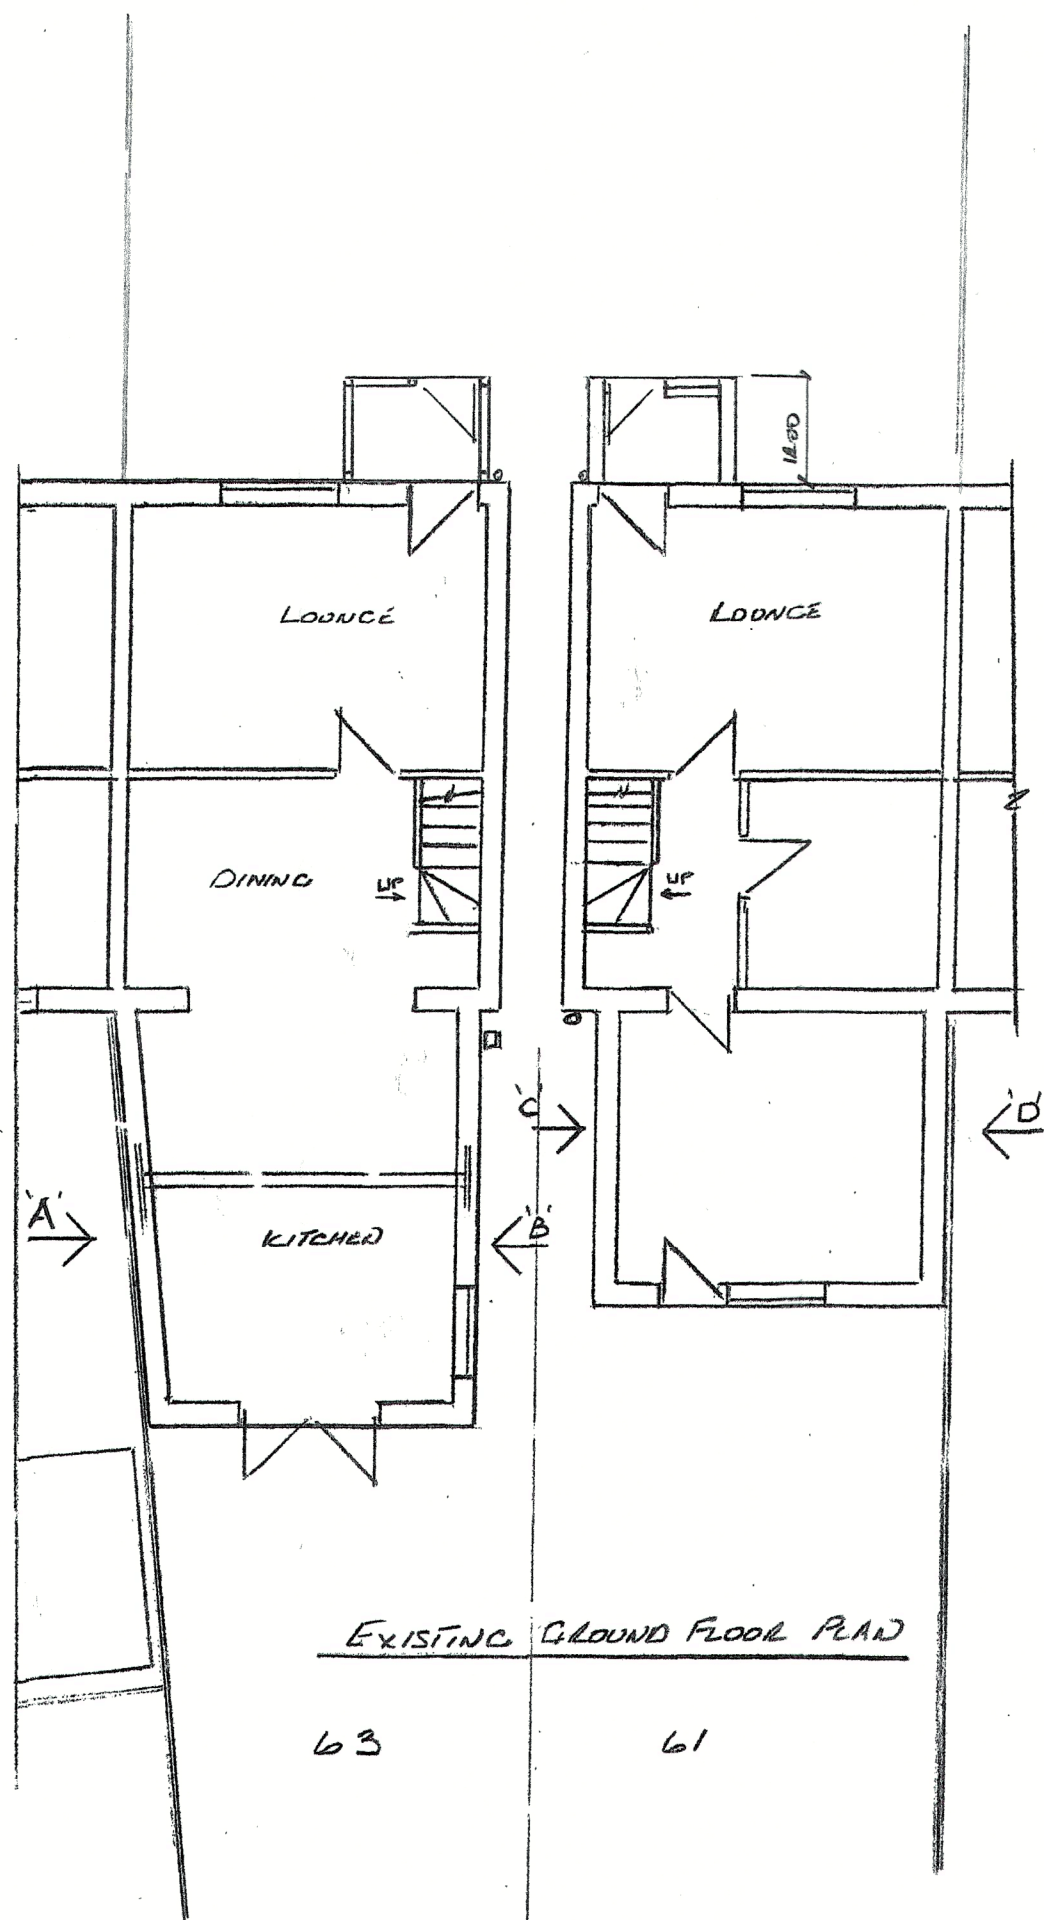