


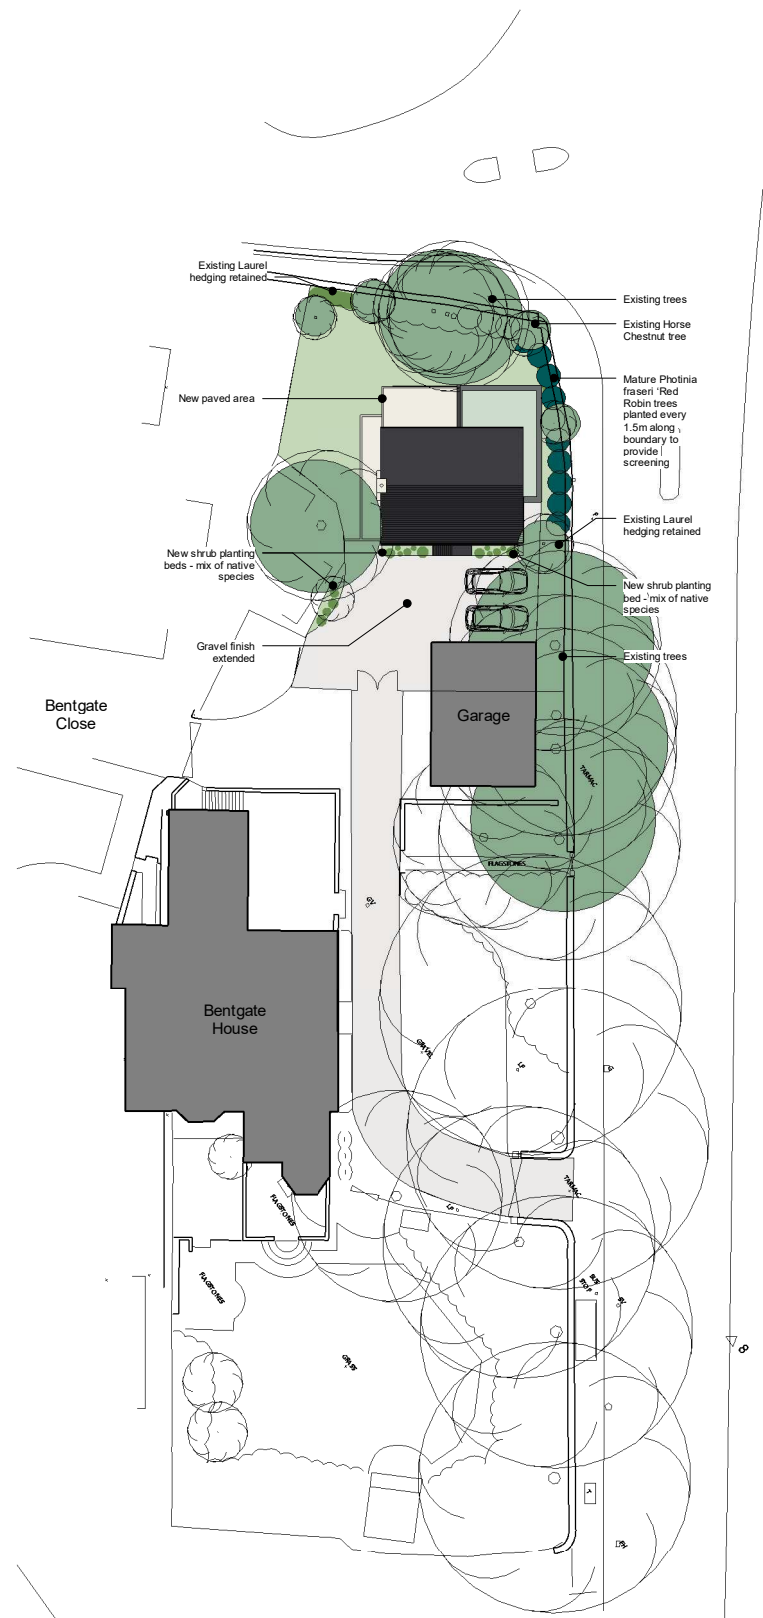

Proposed Landscaping Plan
1 : 500



General Notes:
1.This drawing is to be read in conjunction with all relevant architectural information and other consultants drawings.
2.Discrepancies must be reported directly to the Architect.
3.All dimensions must be checked on site and not scaled from drawing.
4.This drawing is copyright.

REVISIONS

Scale (A3)	1 : 500	
Issue	PLANNING	
 Jeffrey Jordan Architects w: jeffreyjordanarchitects.co.uk e: jsmith@jeffreyjordanarchitects.co.uk t: +447706865467		
Project Address	Bentgate House, Newhey	
Project Description	New Dwelling	
Drawing Title	Proposed Landscaping Plan	
Drawing No.	PL06	REV.