



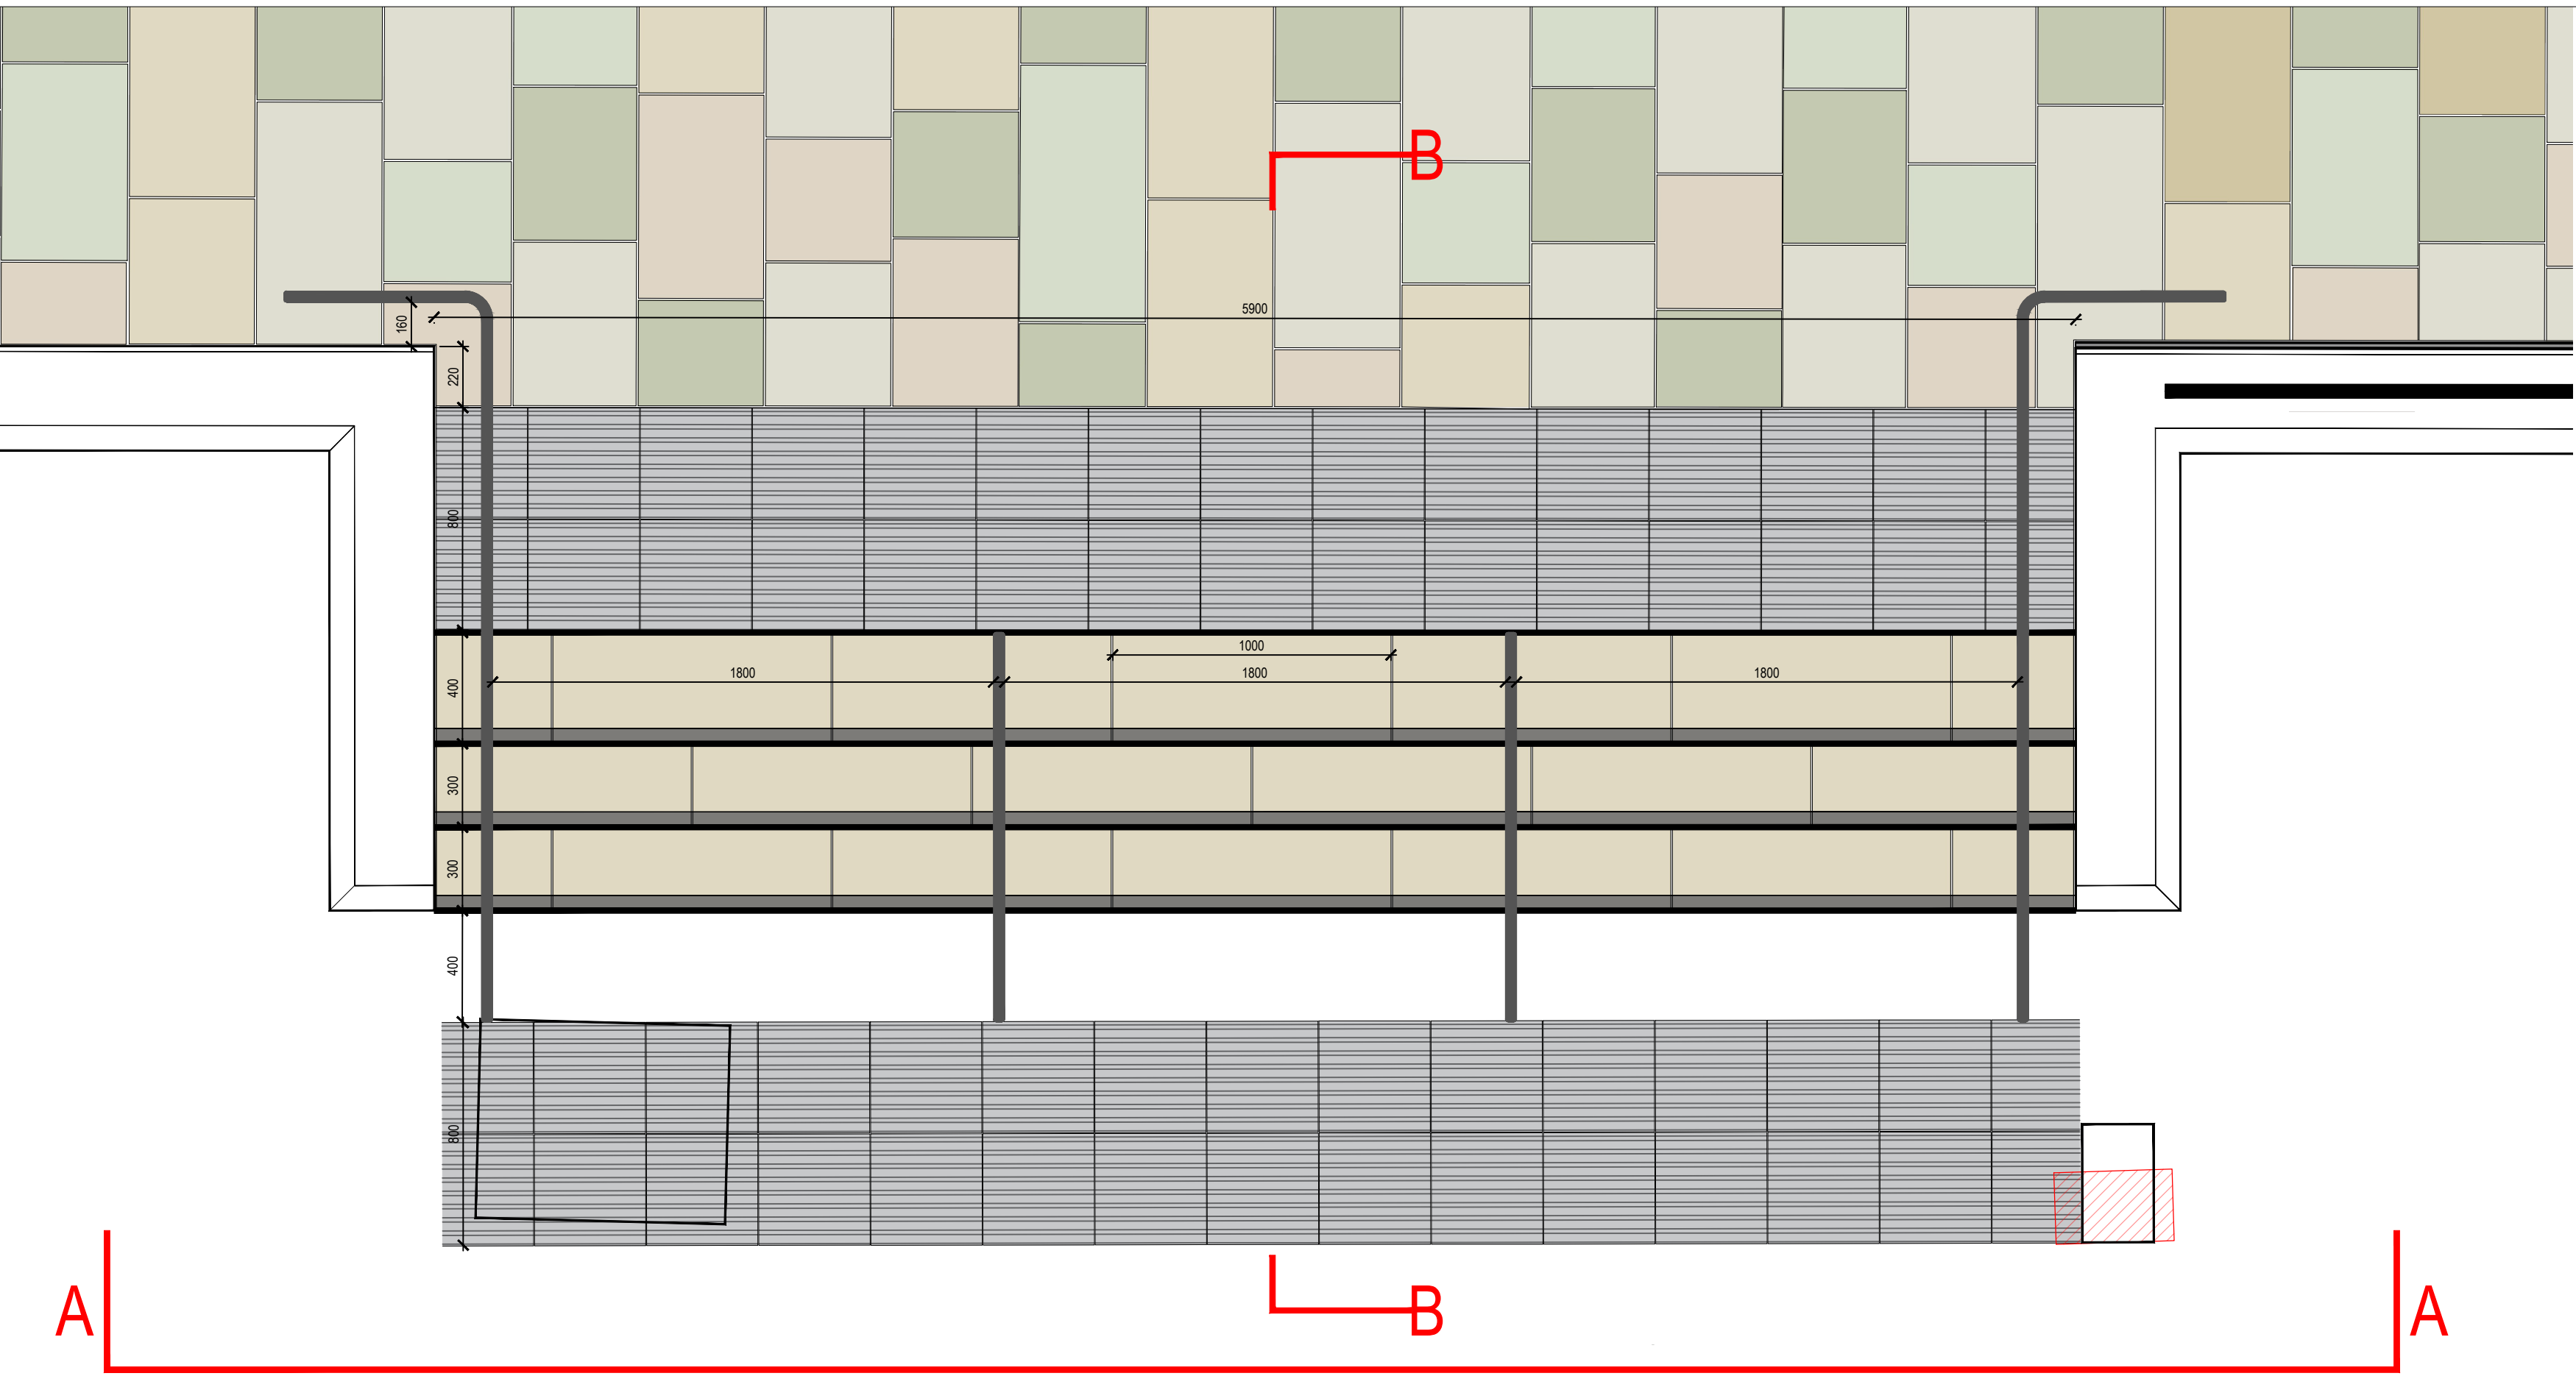

01
0306 ST1 Yorkstone Steps Plan (Entrance)
Scale 1: 20 @A1

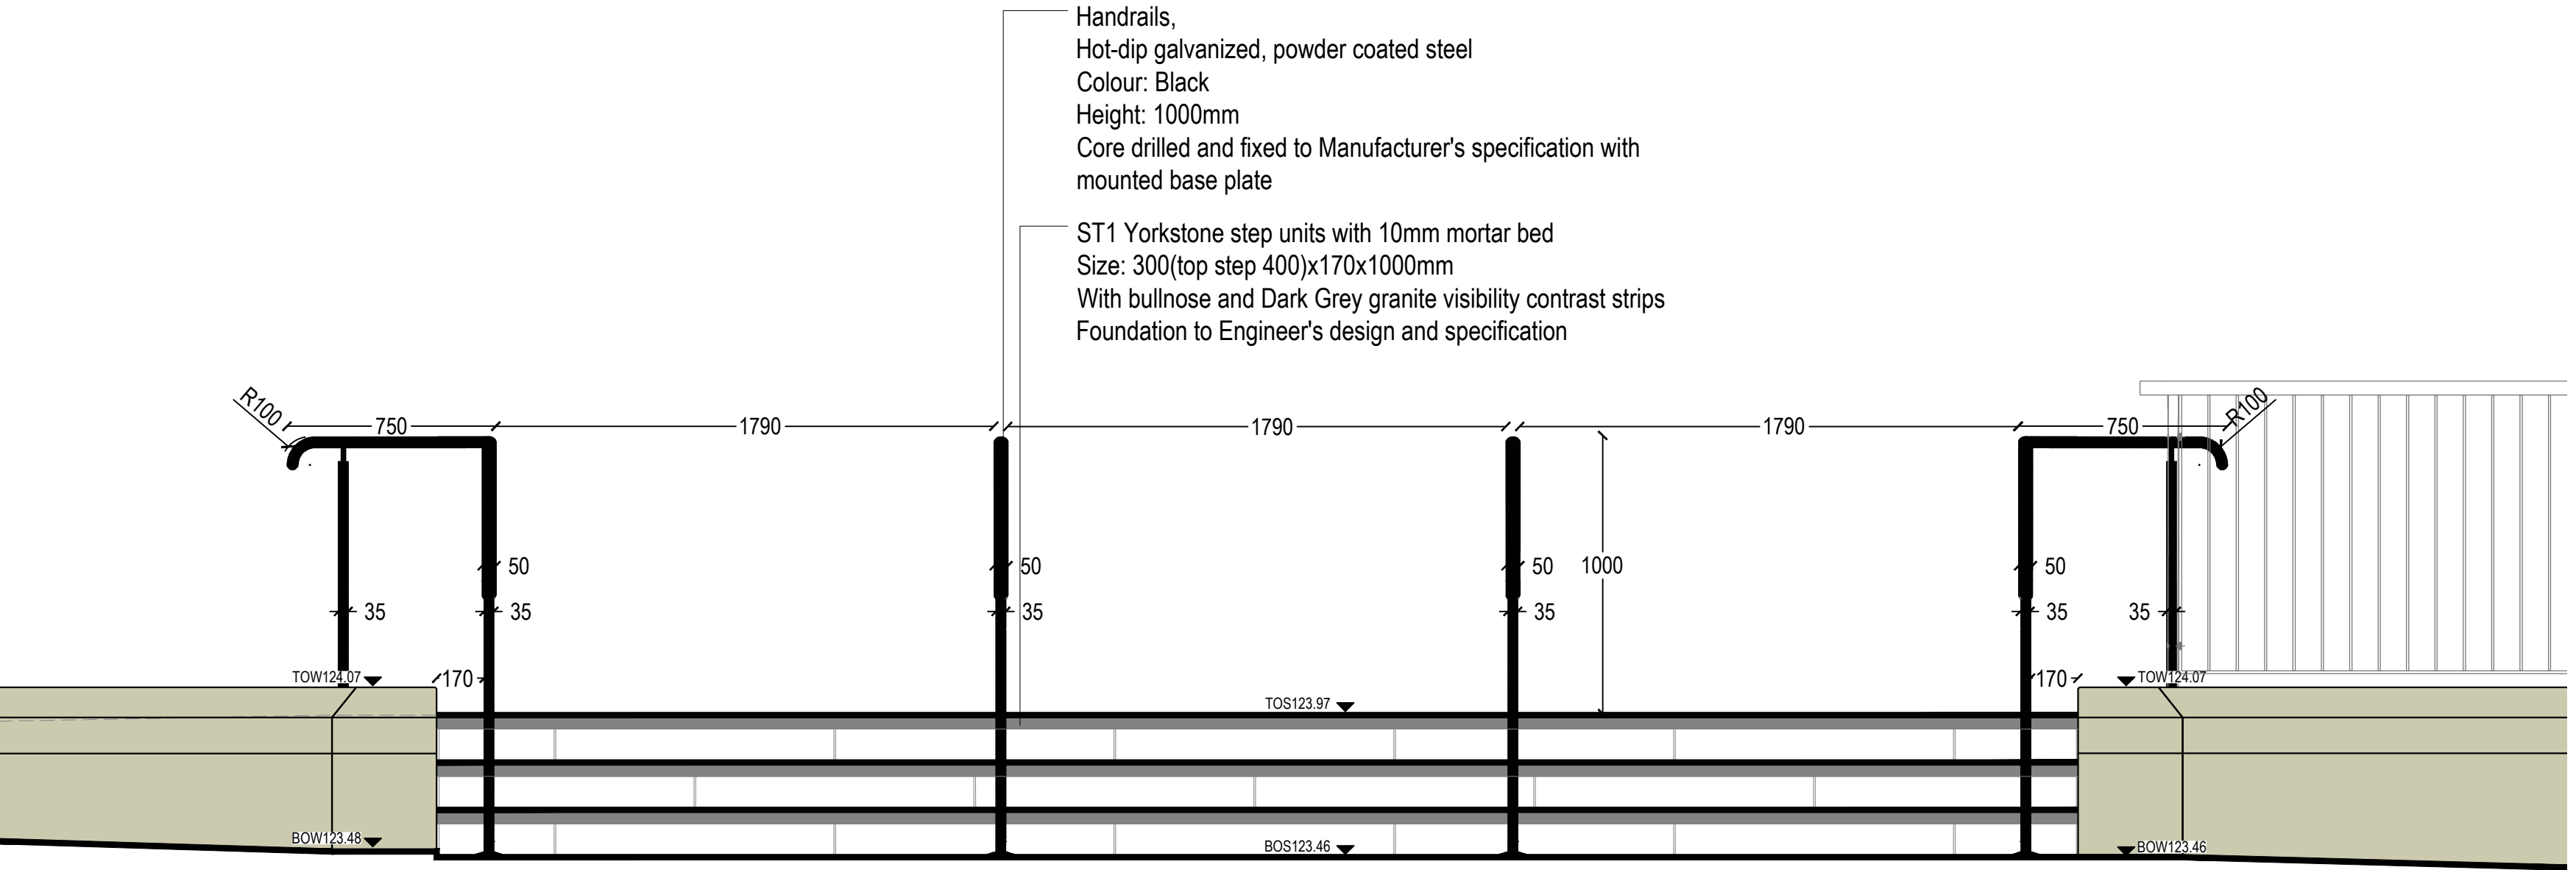


02
0306 ST1 Yorkstone Steps Elevation A-A (Entrance)
Scale 1: 20 @A1

rev	details	by	date
C00	CONSTRUCTION ISSUE	BK	23.05.2024


rev	details	by	date

Notes

- 1.0 Do not scale from drawing, use figured dimensions only
1.1 All dimensions to be checked onsite
1.2 This drawing to be read in conjunction with all other Gillespies drawings and specifications

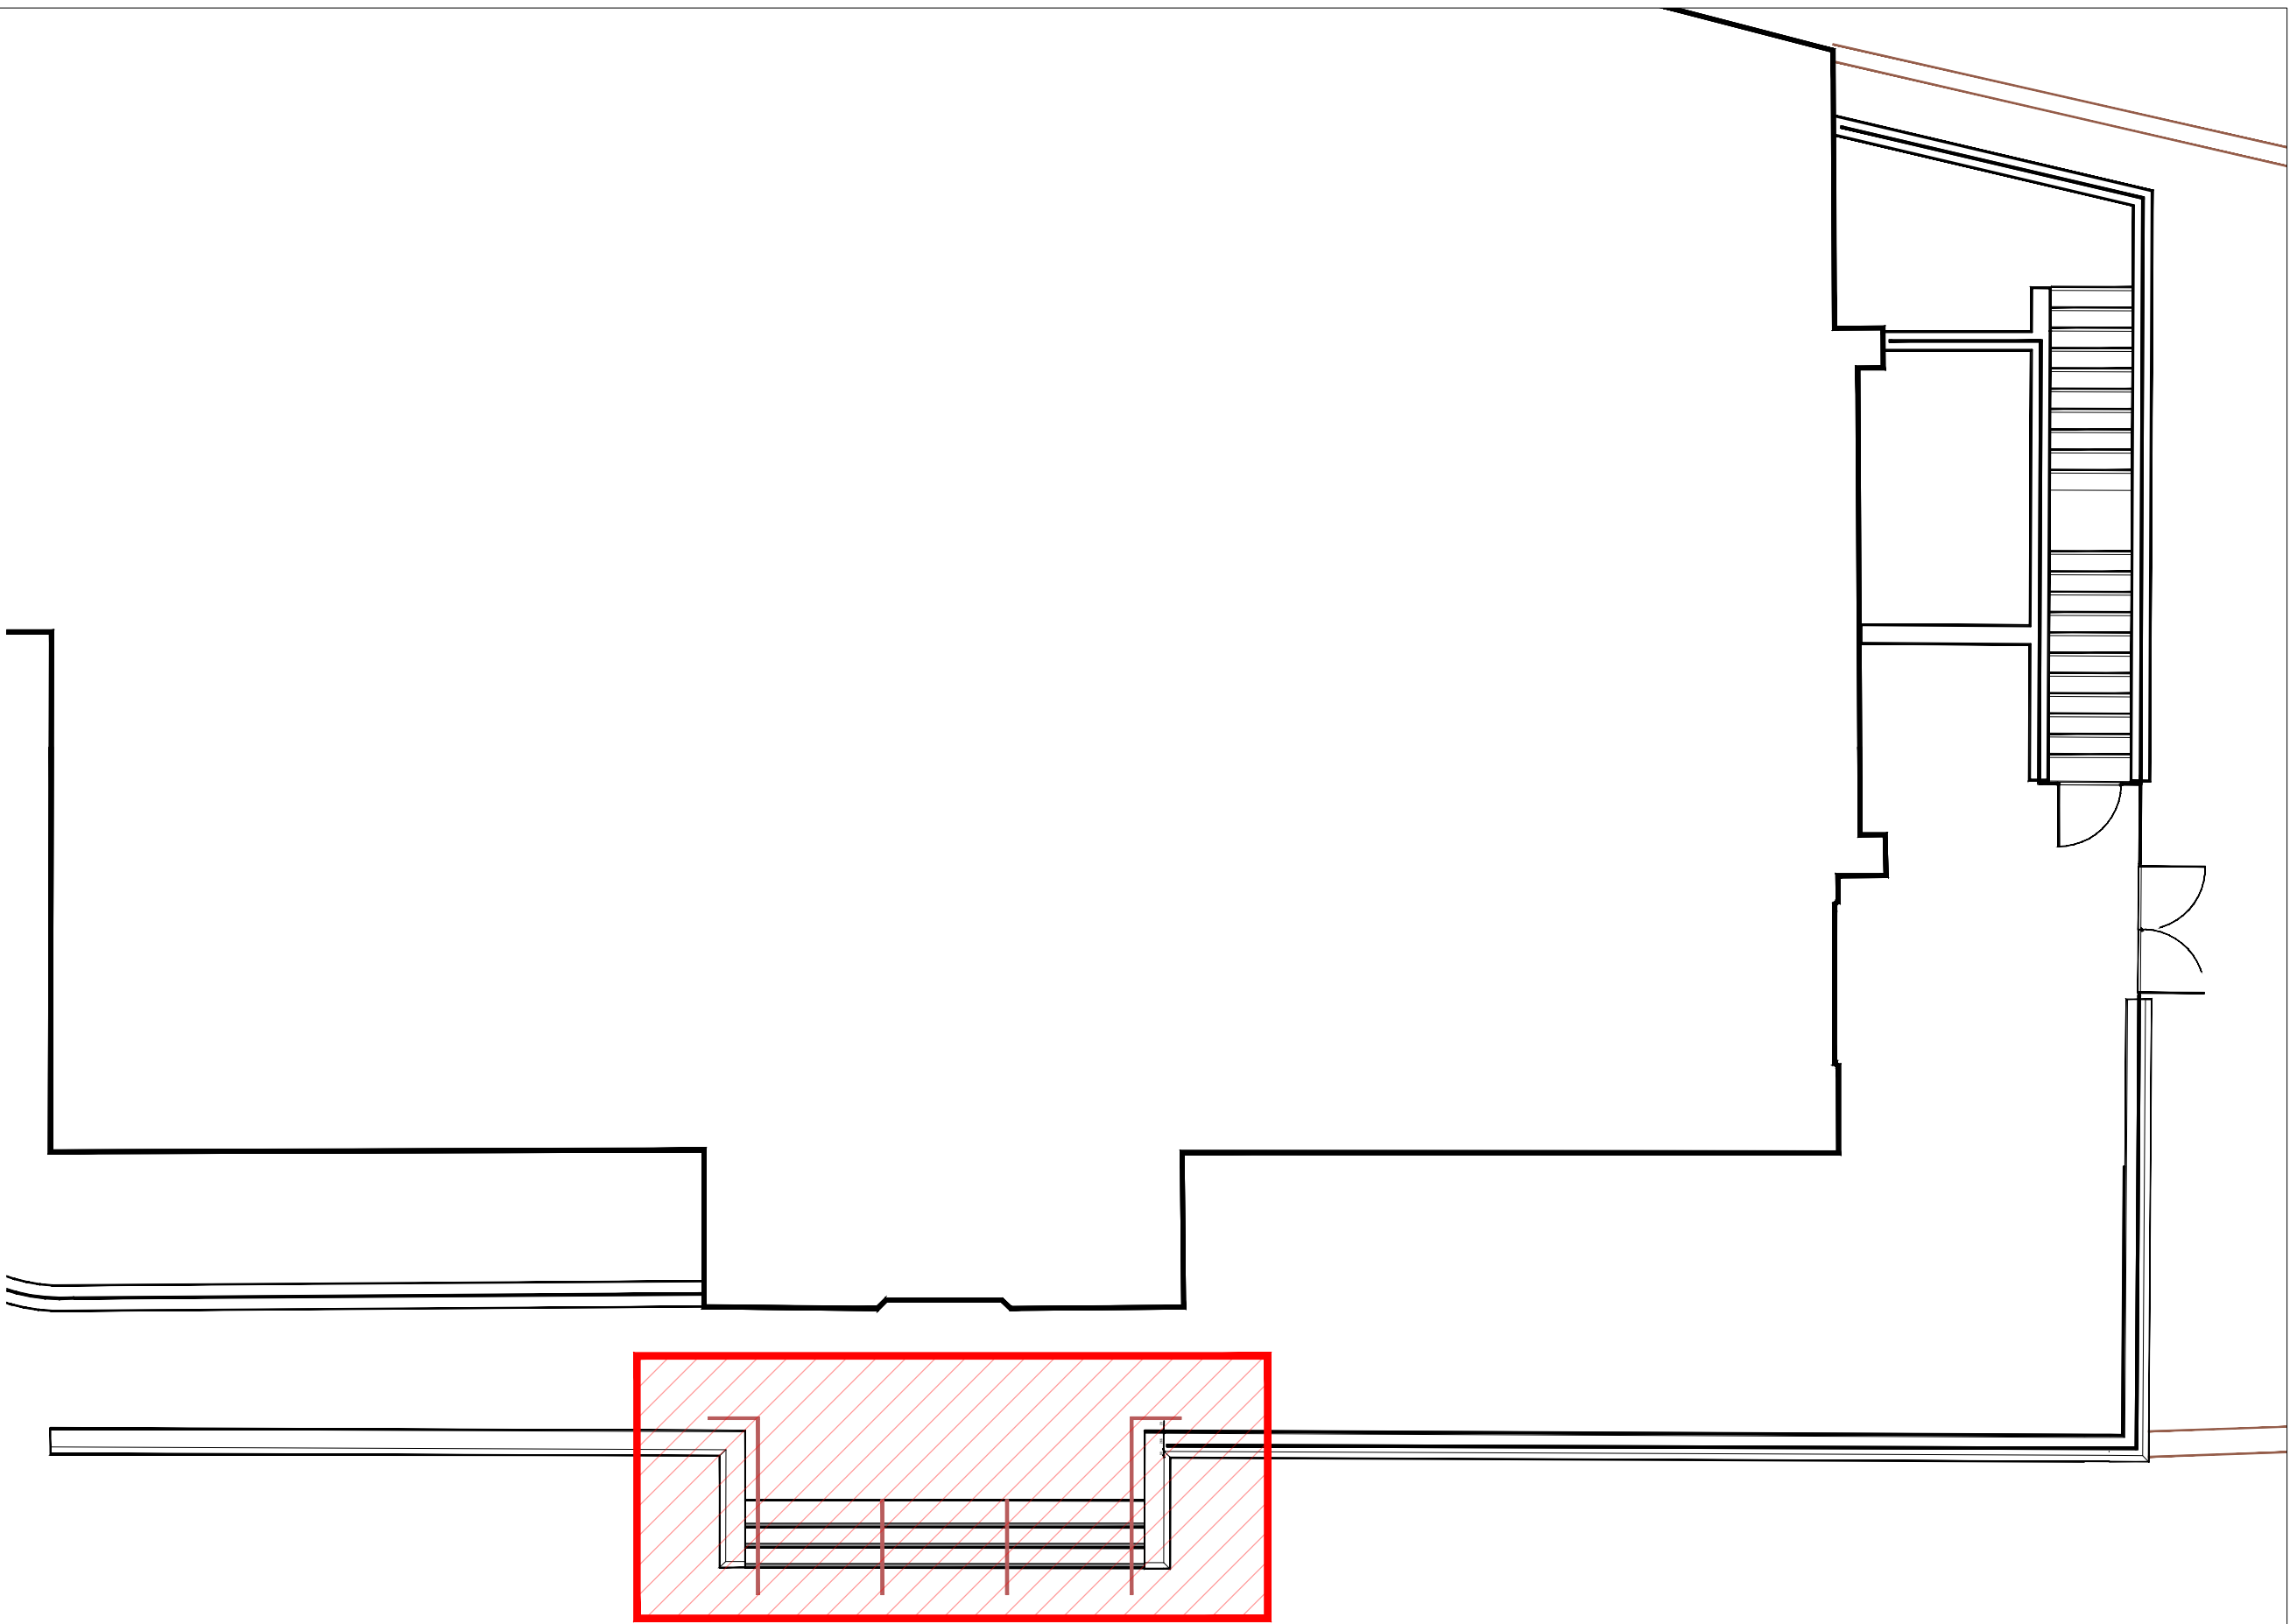

00
0306 KEY PLAN
NTS

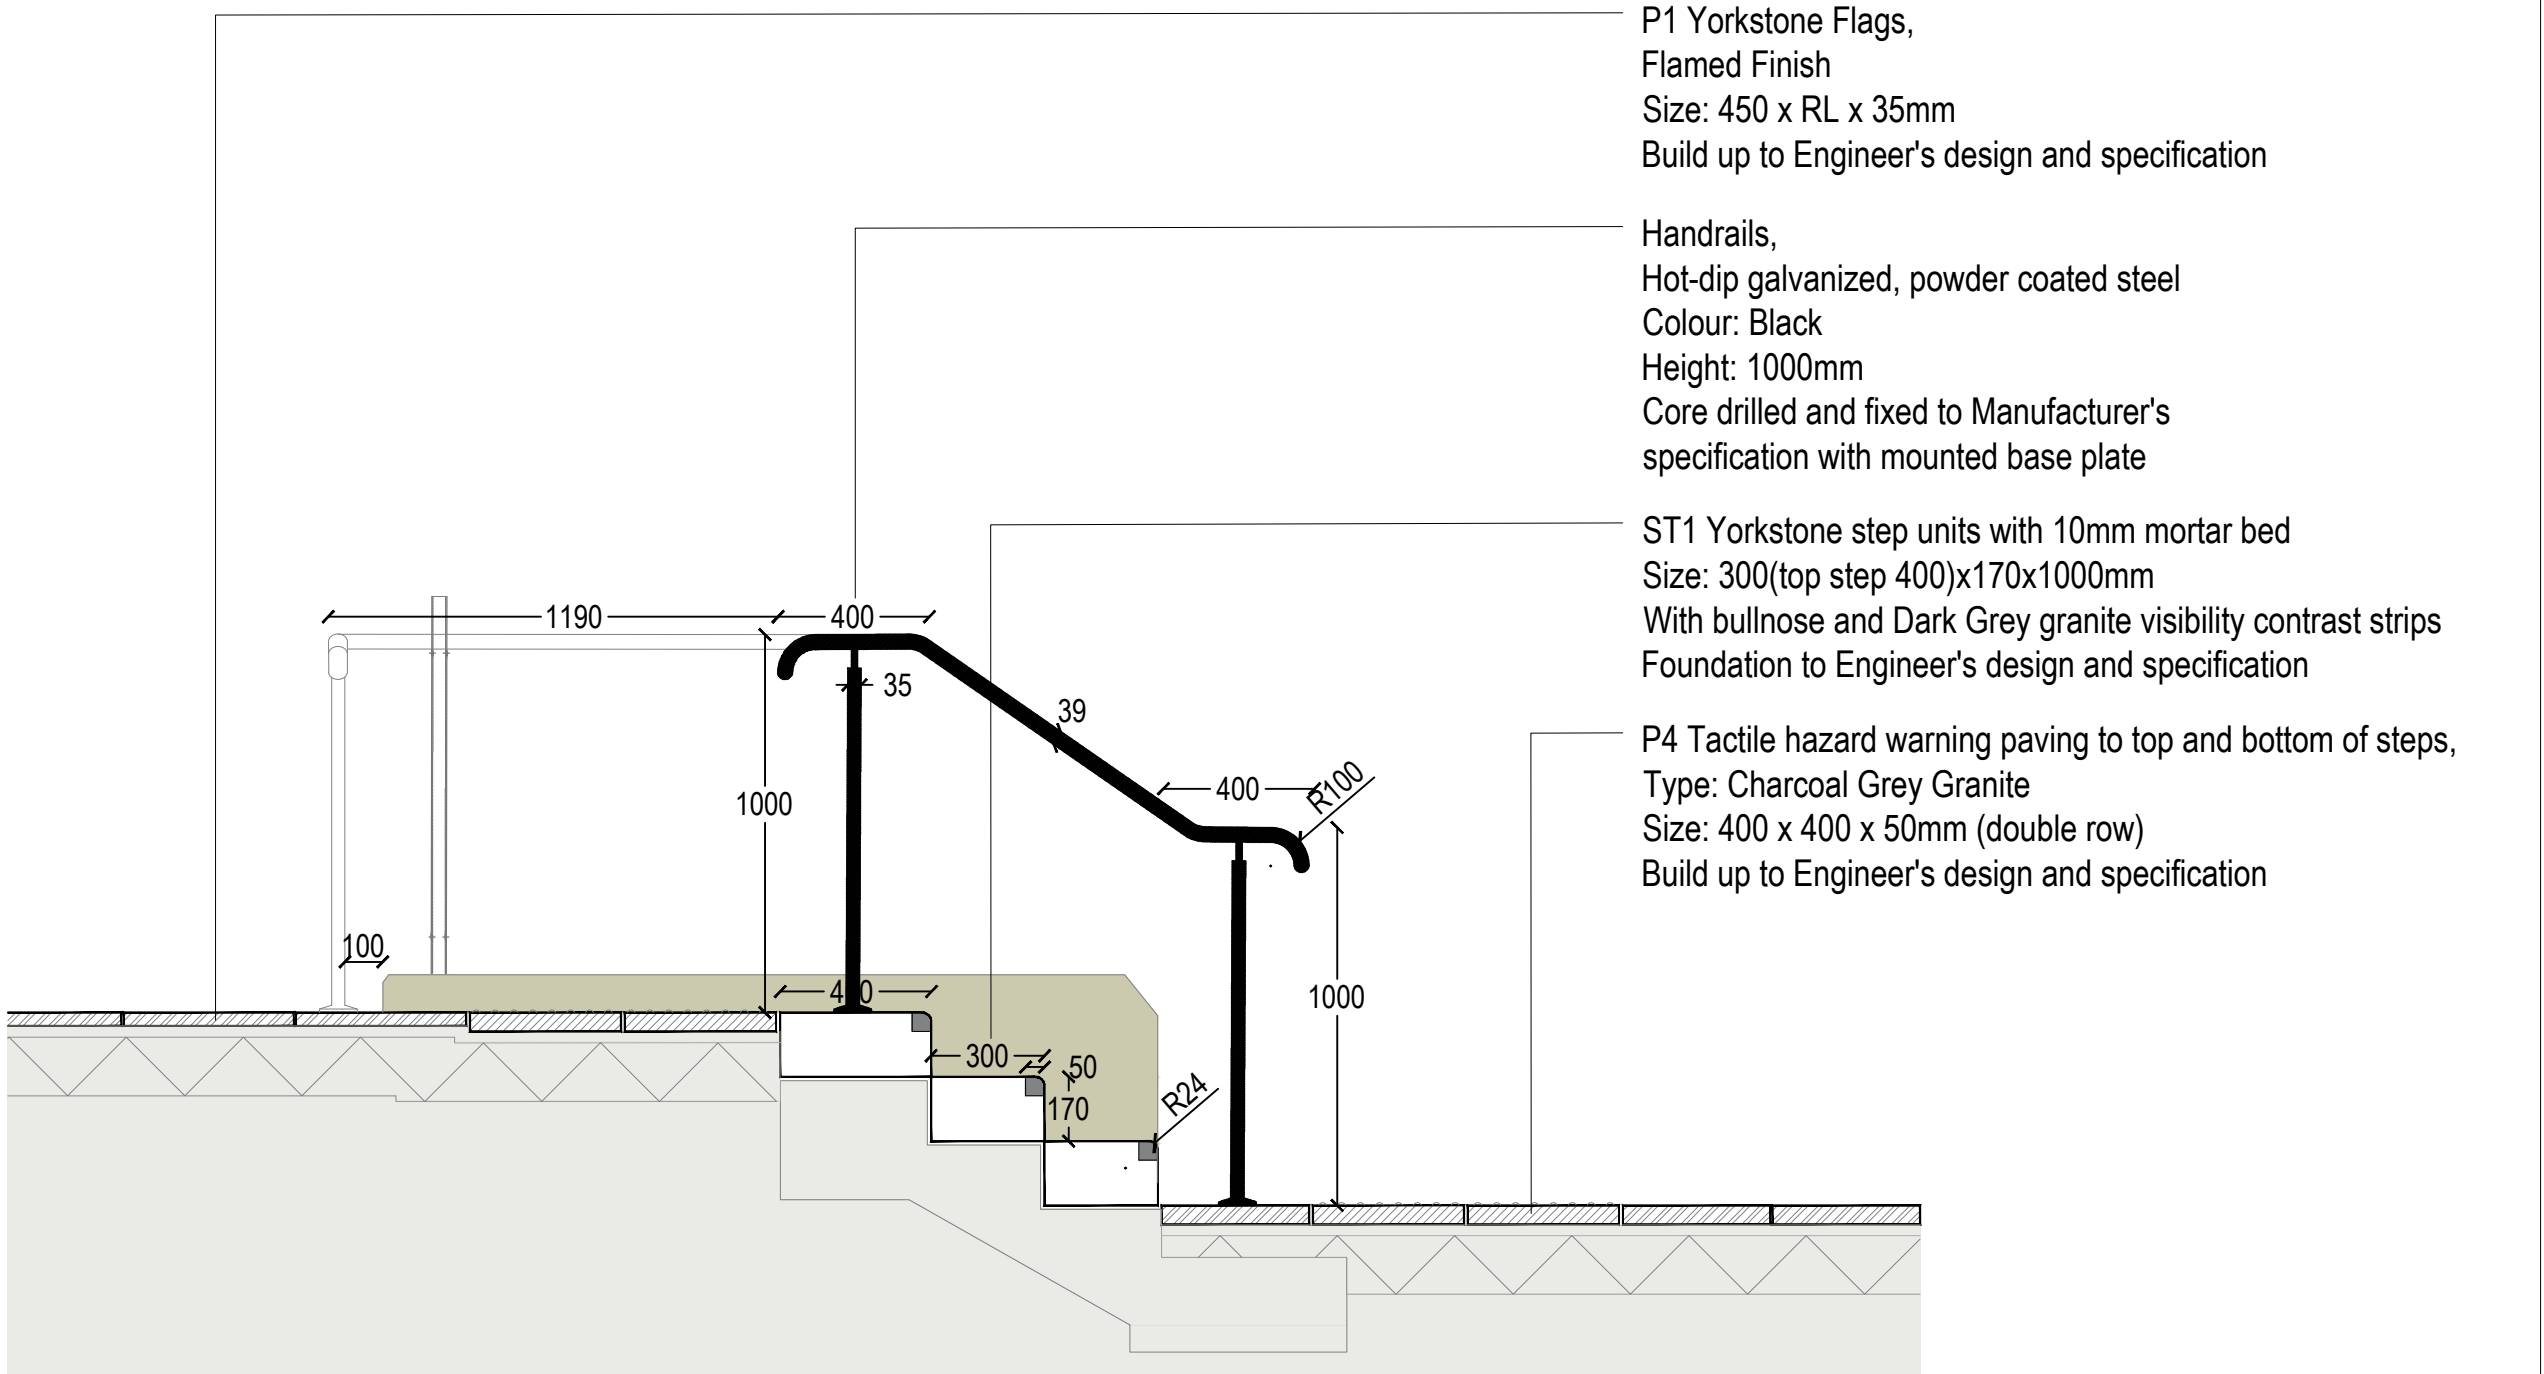

03
0306 ST1 Yorkstone Steps Section B-B (Entrance)
Scale 1: 20 @A1

Project title
TOUCHSTONES

Drawing title
STEP DETAILS 01

Drawing number
P21522-00-001-GIL-0306

Drawing Status
CONSTRUCTION

Date
22.09.2023

Scale
As shown @ A1

Drawn
BK

Checked
WC

© copyright GILLESPIES LLP, all rights reserved

Rochdale
Development
Agency

GILLESPIES

5th Floor, Phoenix House, 3 South Parade, Leeds, LS1 5DZ
P: 0113 247 0550 F: 0113 247 0550 E: design.team@gillespies.co.uk