




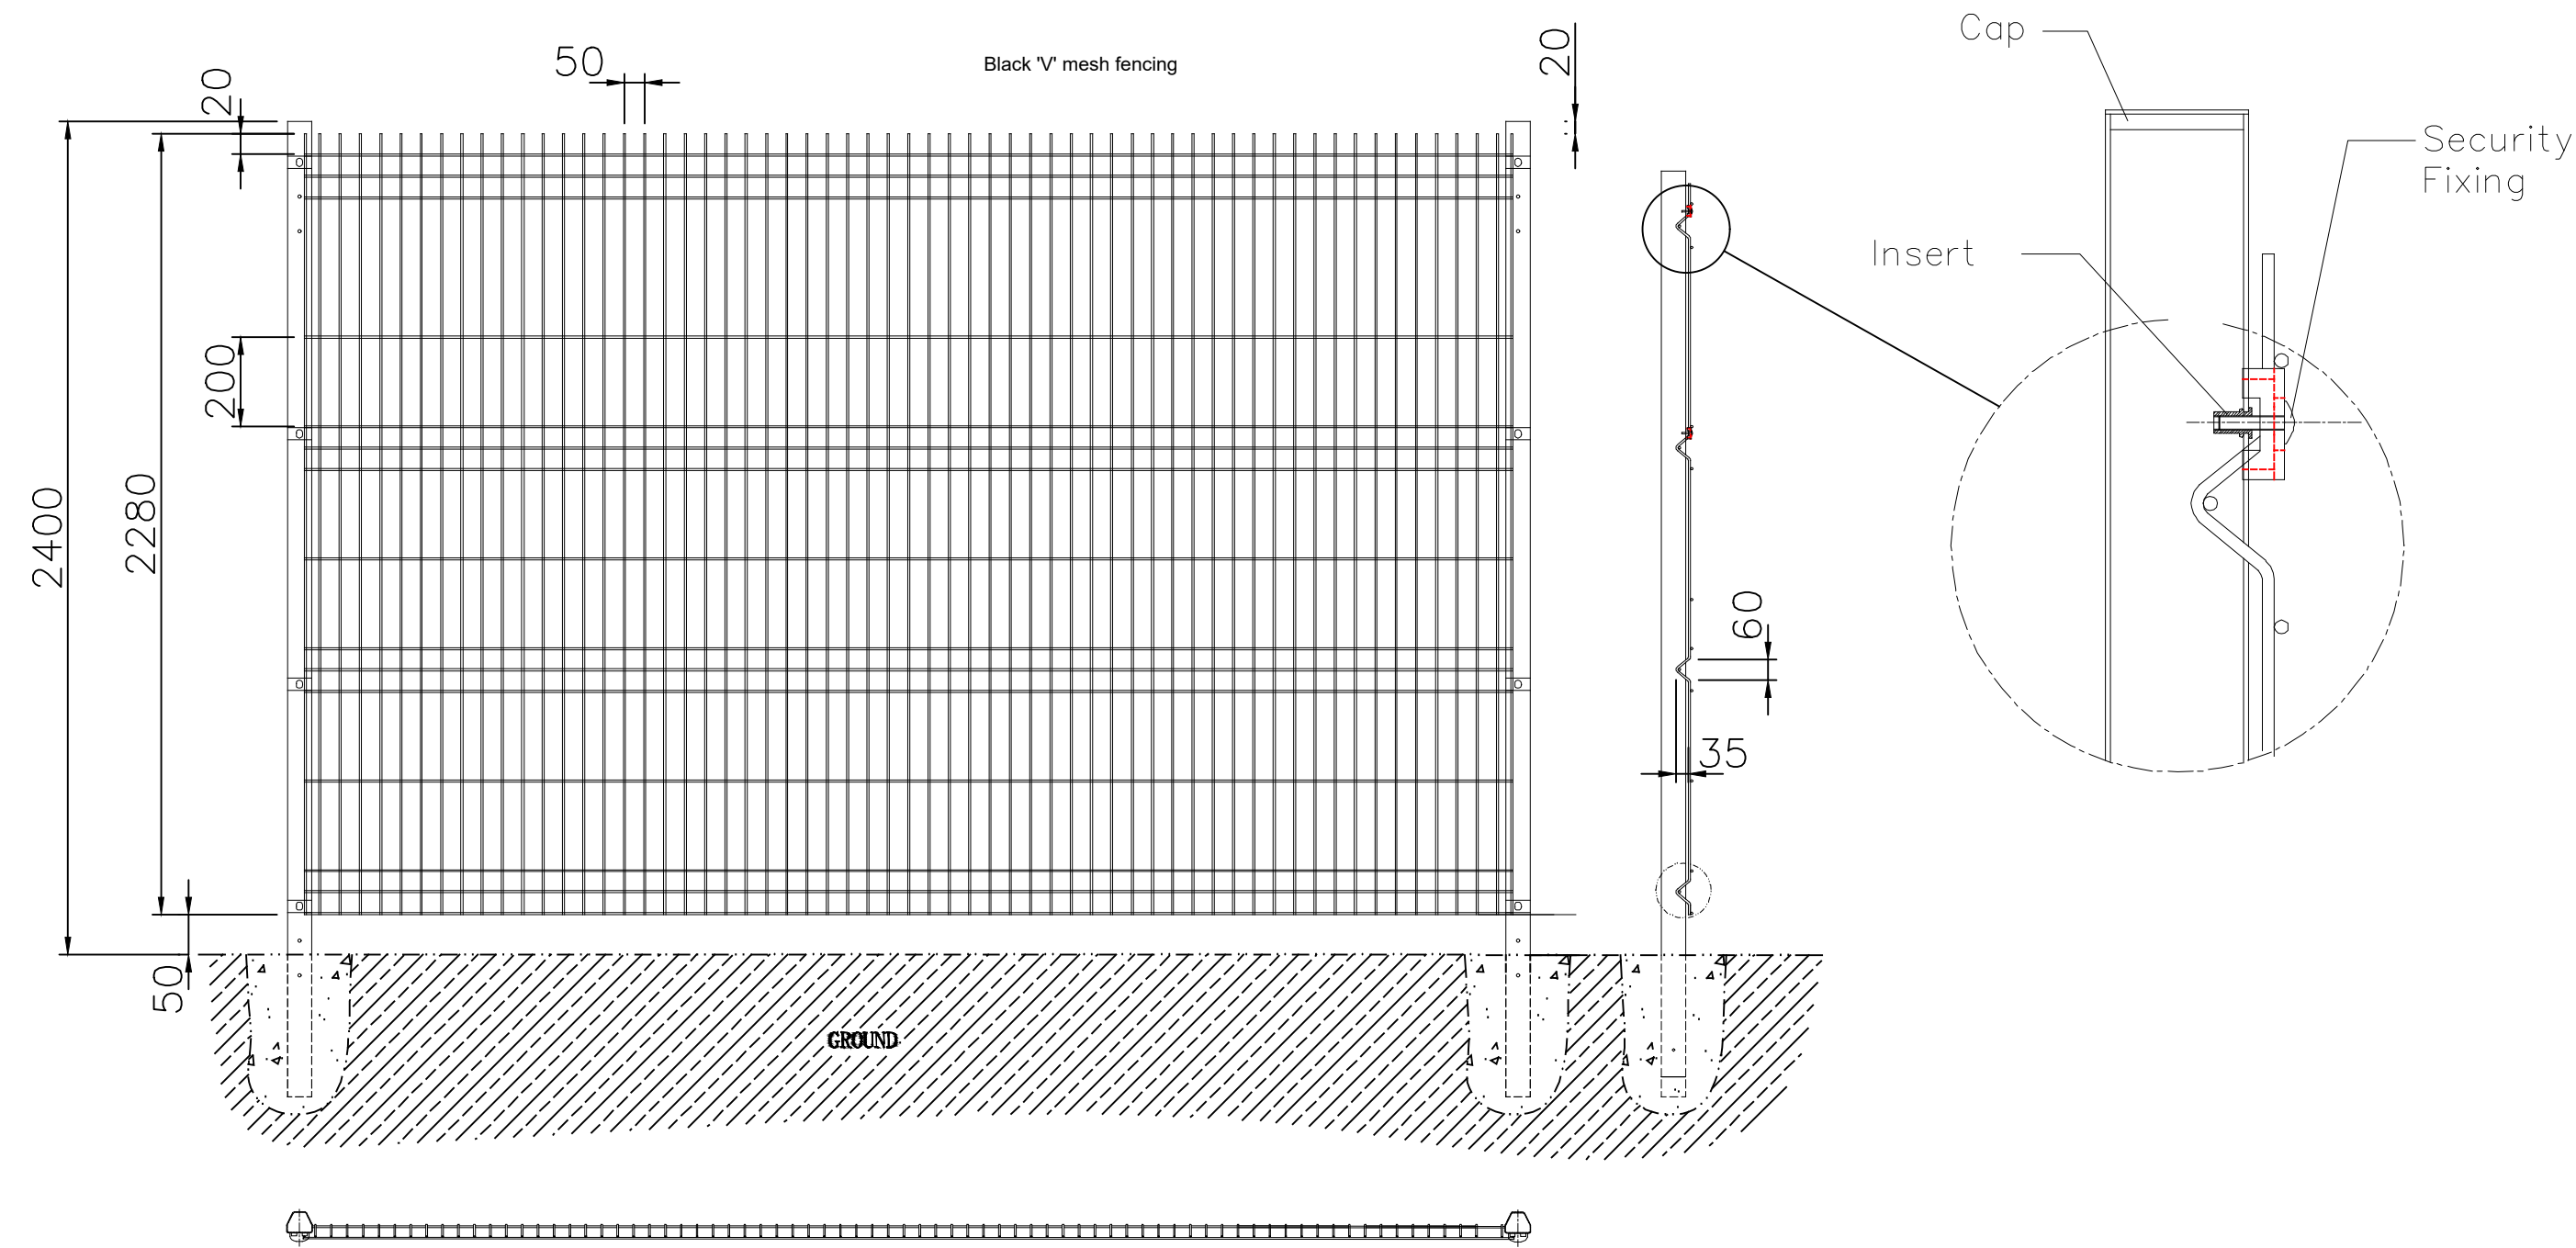


Proposed Perimeter Fence Details *Scale 1:20*

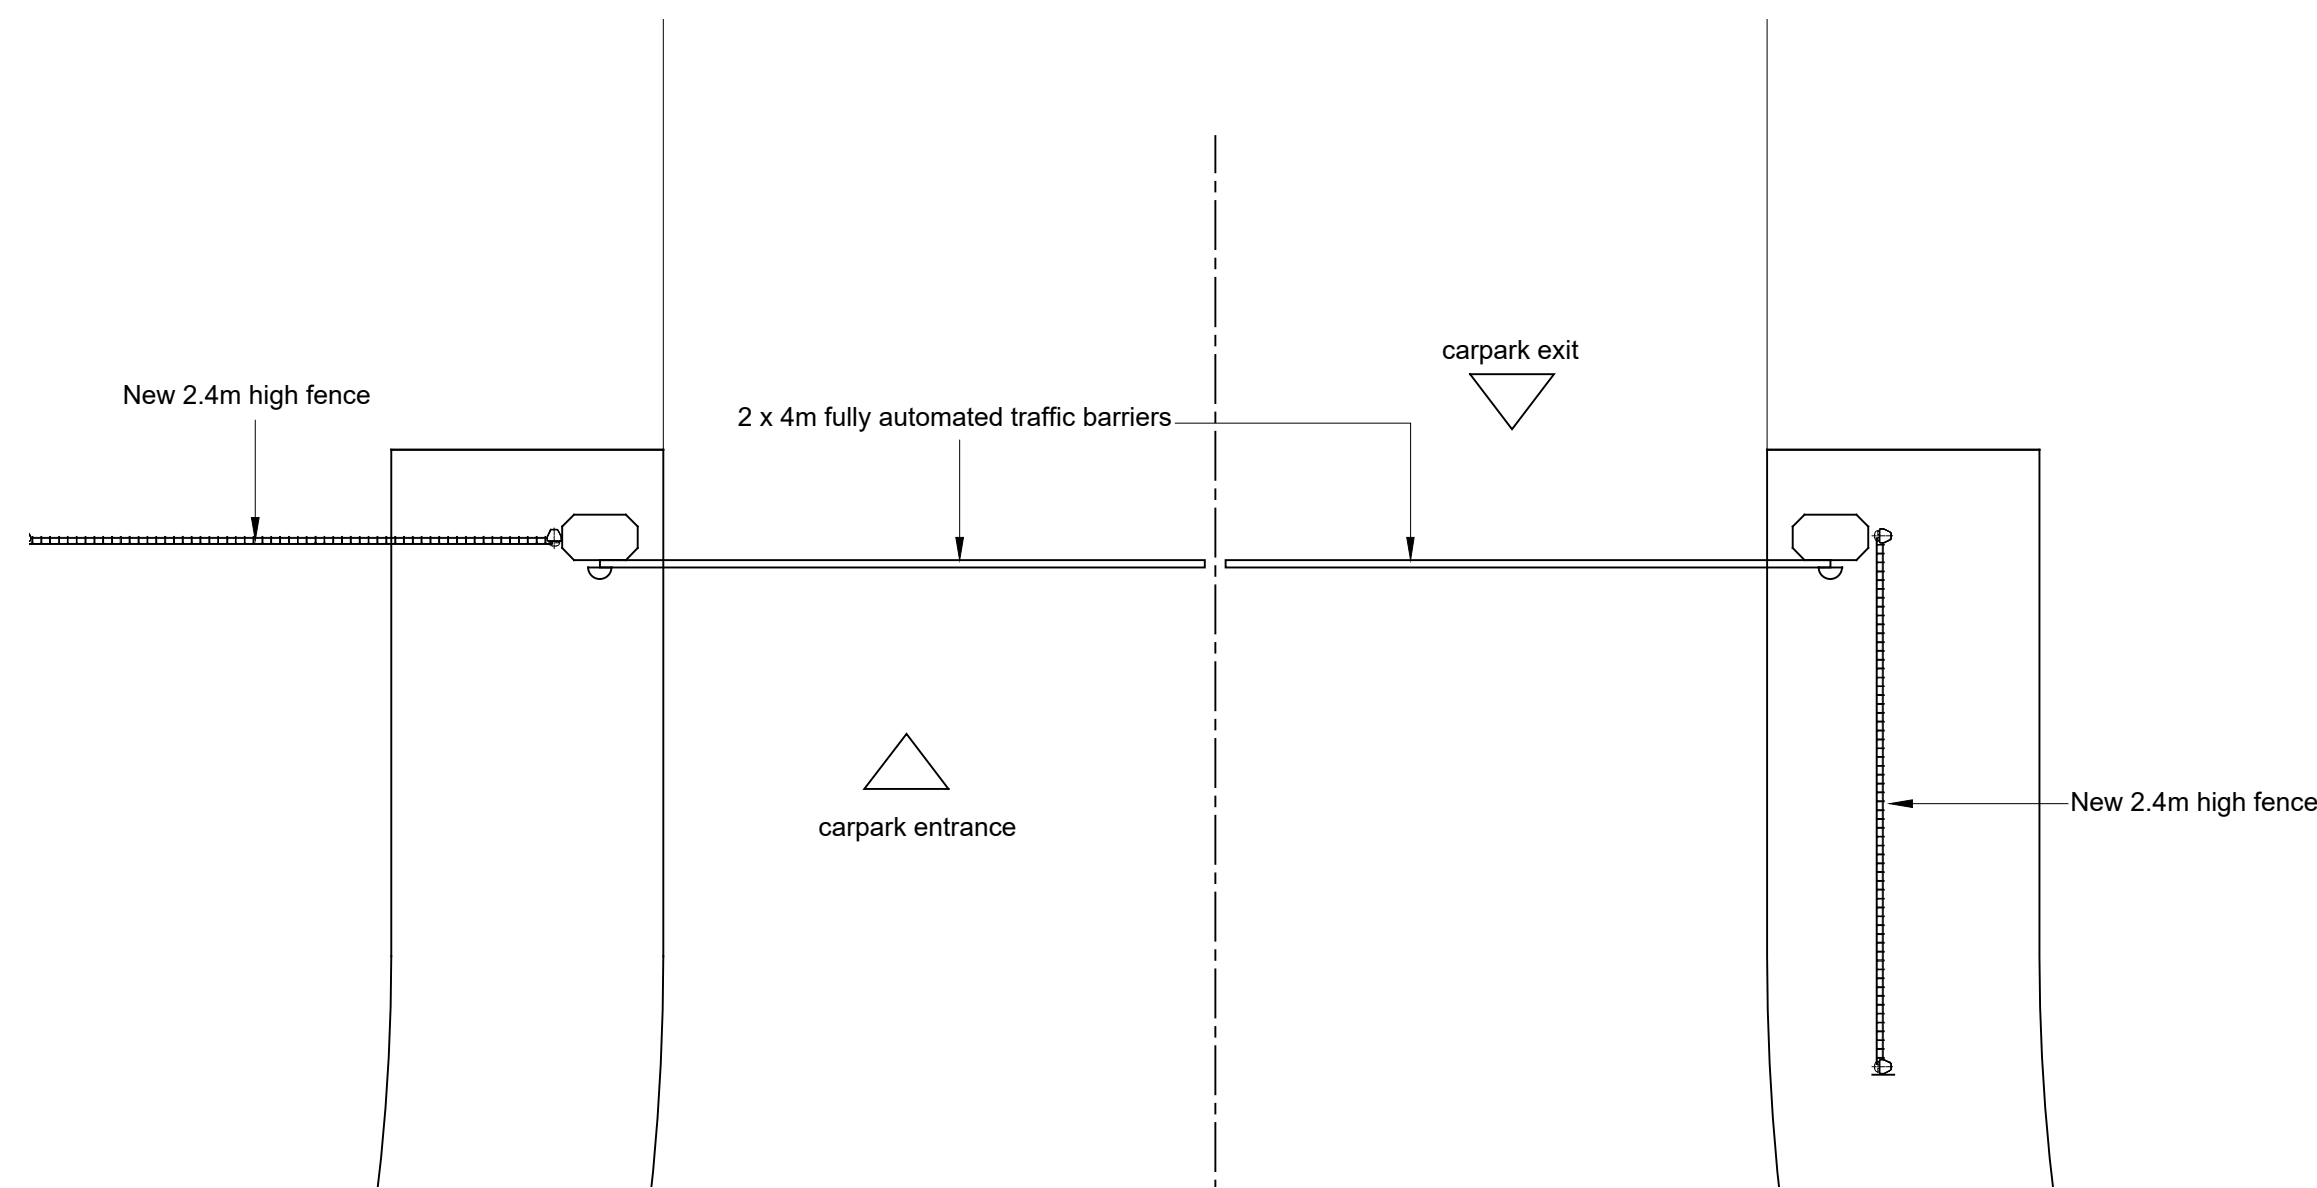


Entrance Gate 1 *Scale 1:50*

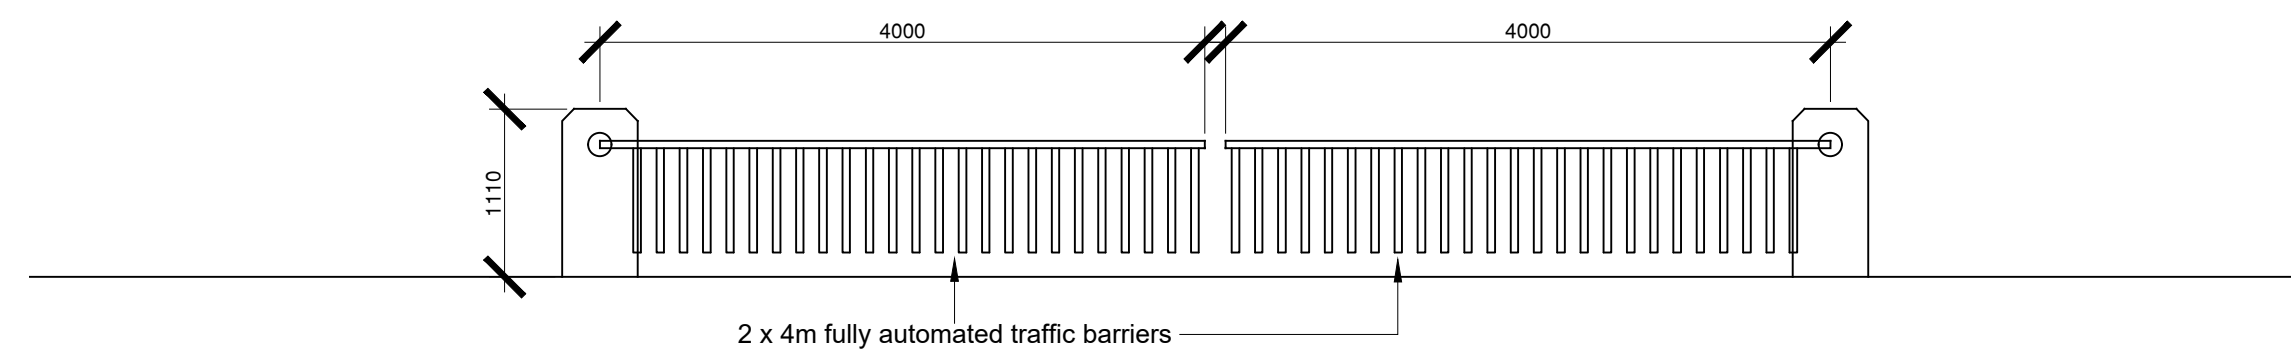

Entrance Gate 1 Elevation *Scale 1:50*

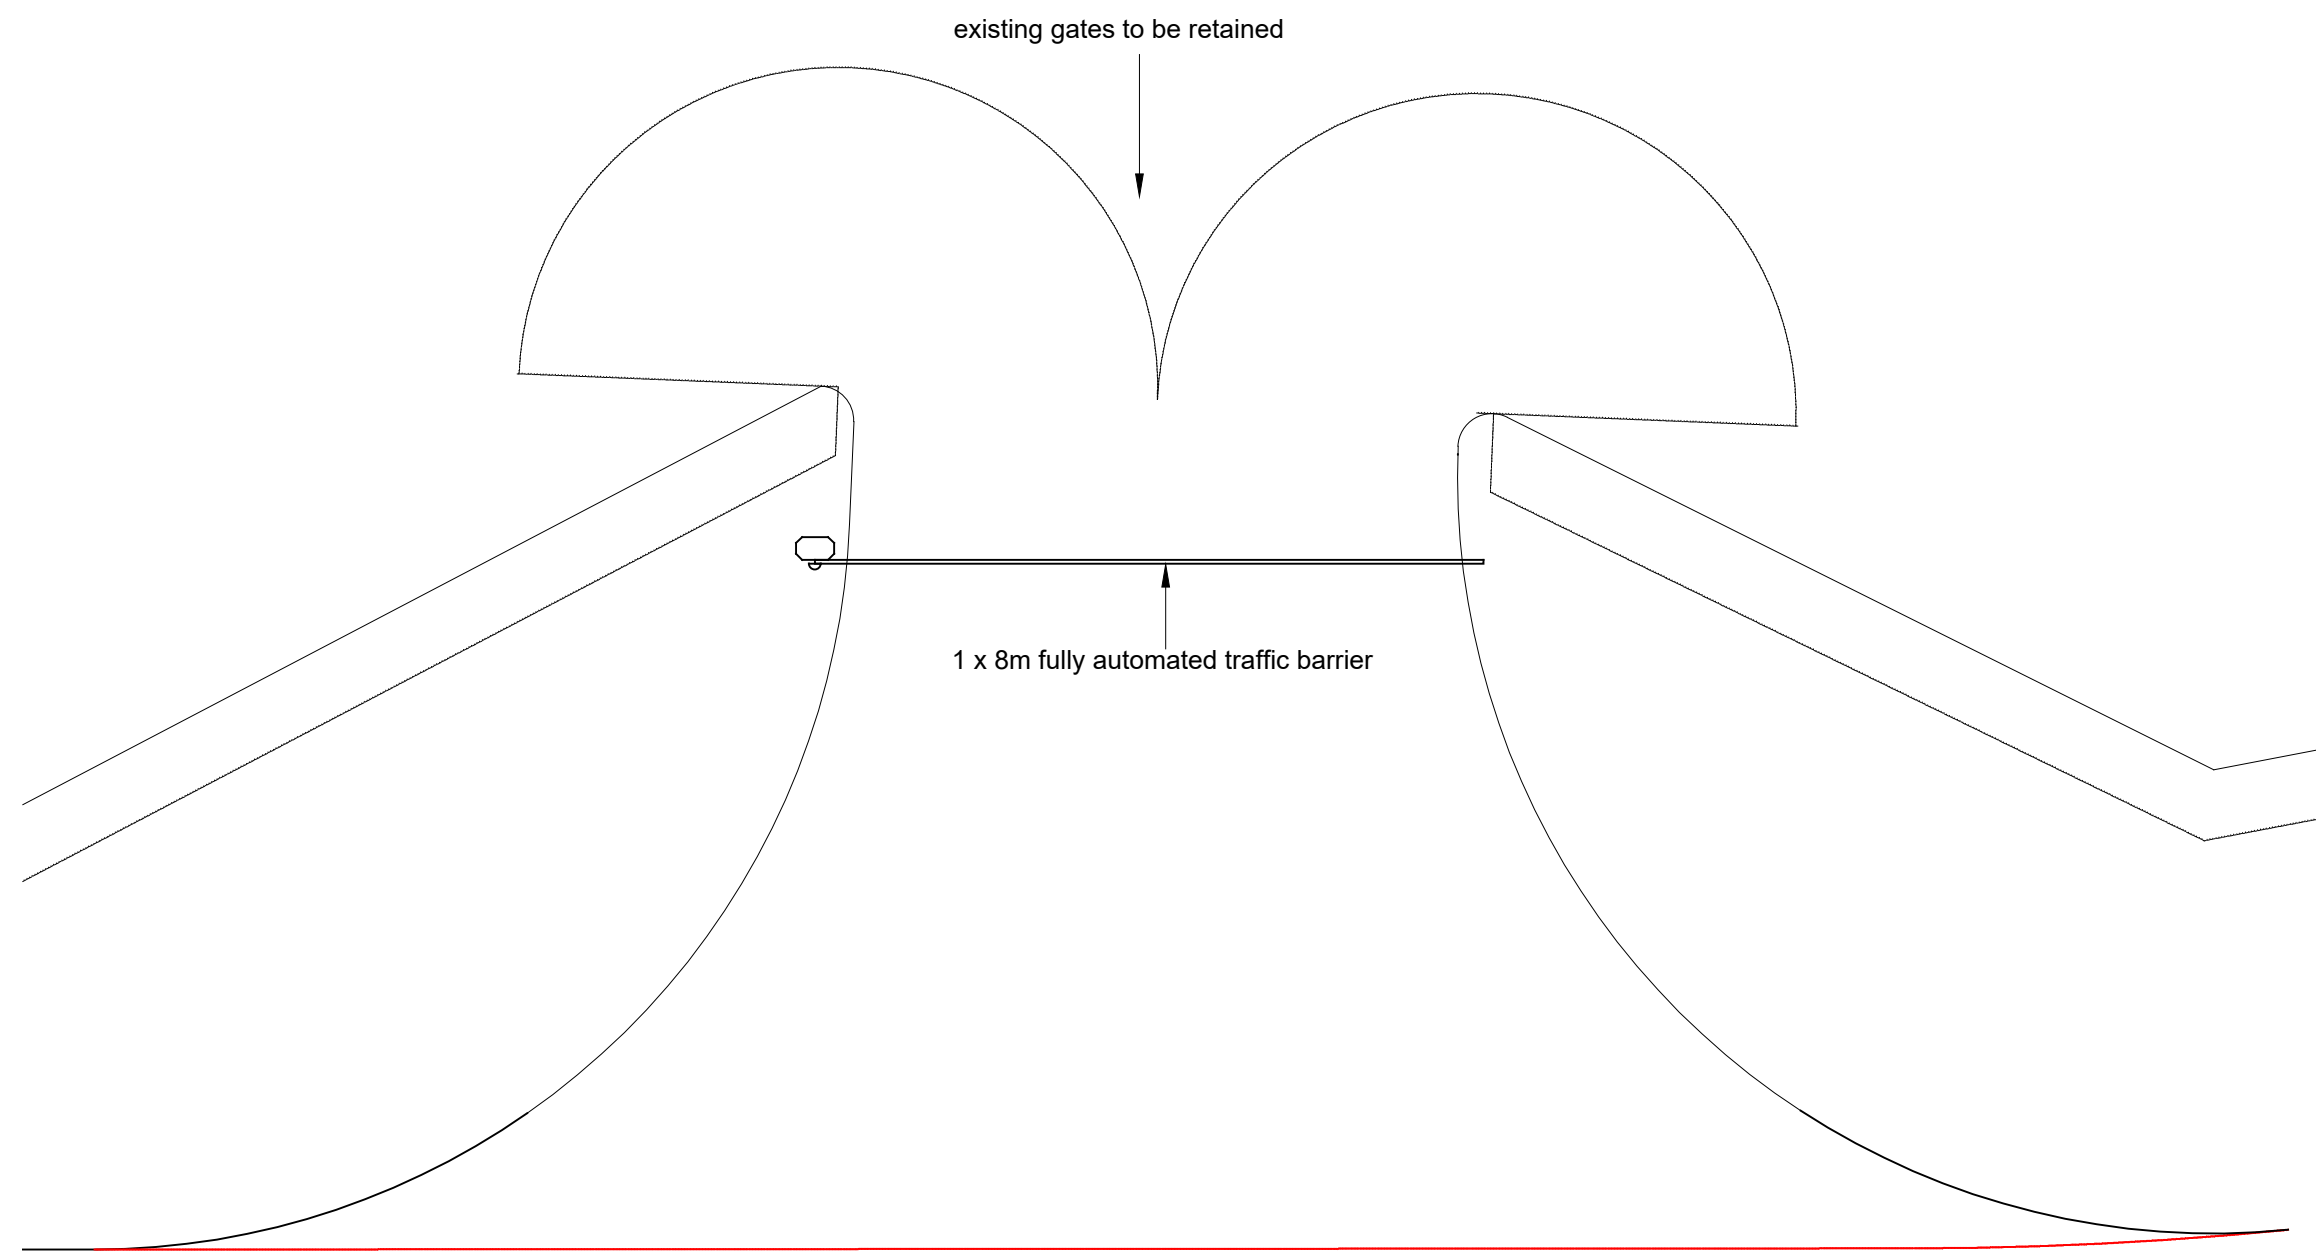

Entrance Gate 2 *Scale 1:100*

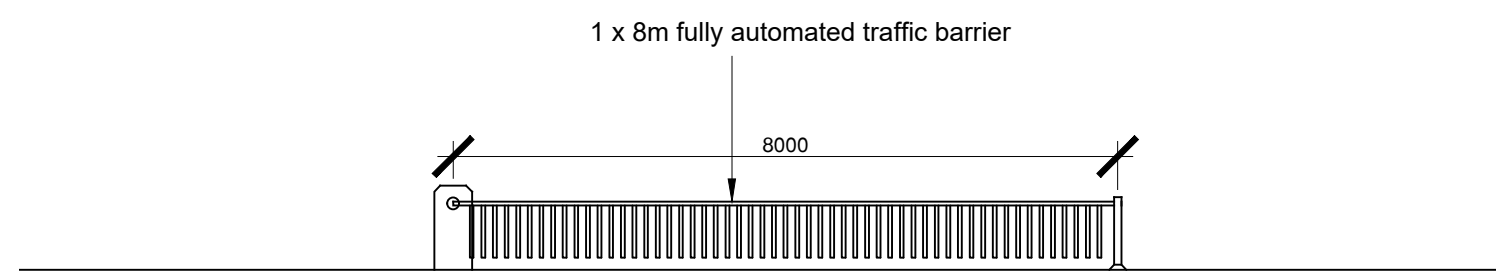

Entrance Gate 2 Elevation *Scale 1:100*

NOTES:
The copyright of this drawing is held by Lea Hough & Co Chartered Surveyors LLP.

Do not scale from this drawing. All dimensions must be checked and verified by the contractor prior to works commencing on site.

REVISIONS			
REV	DESCRIPTION	DATE	AMENDED

LeaHough

CHARTERED SURVEYORS
Survey Valuation Design Planning Sales

Oaskshaw House
2 Capricorn Park
Blakewater Road
Blackburn
Lancashire
BB1 5QR

Tel: 01254 260196
Email: info@leahough.co.uk
Web: www.leahough.co.uk

8 Eaton Avenue
Matrix Office Park
Buckshaw Village
Preston
Lancashire
PR7 7NA

Tel: 01772 458866

CLIENT:
Cleveland Mciver Limited
Hollingworth Mill
Smithy Bridge Road
Littleborough
OL15 8QF

PROJECT ADDRESS:
Imperial 165
Kingsway Business Park
John Milne Avenue
Rochdale
OL16 4NZ

PROJECT TITLE:
External Alterations

DRAWING TITLE:
Proposed External Gates and Fence

PAPER SIZE:	DRAWING NUMBER:	REV
A1	BS.24-085/012	-
SCALE:	DATE:	DRAWN BY
1:20/50	August 2024	RO